




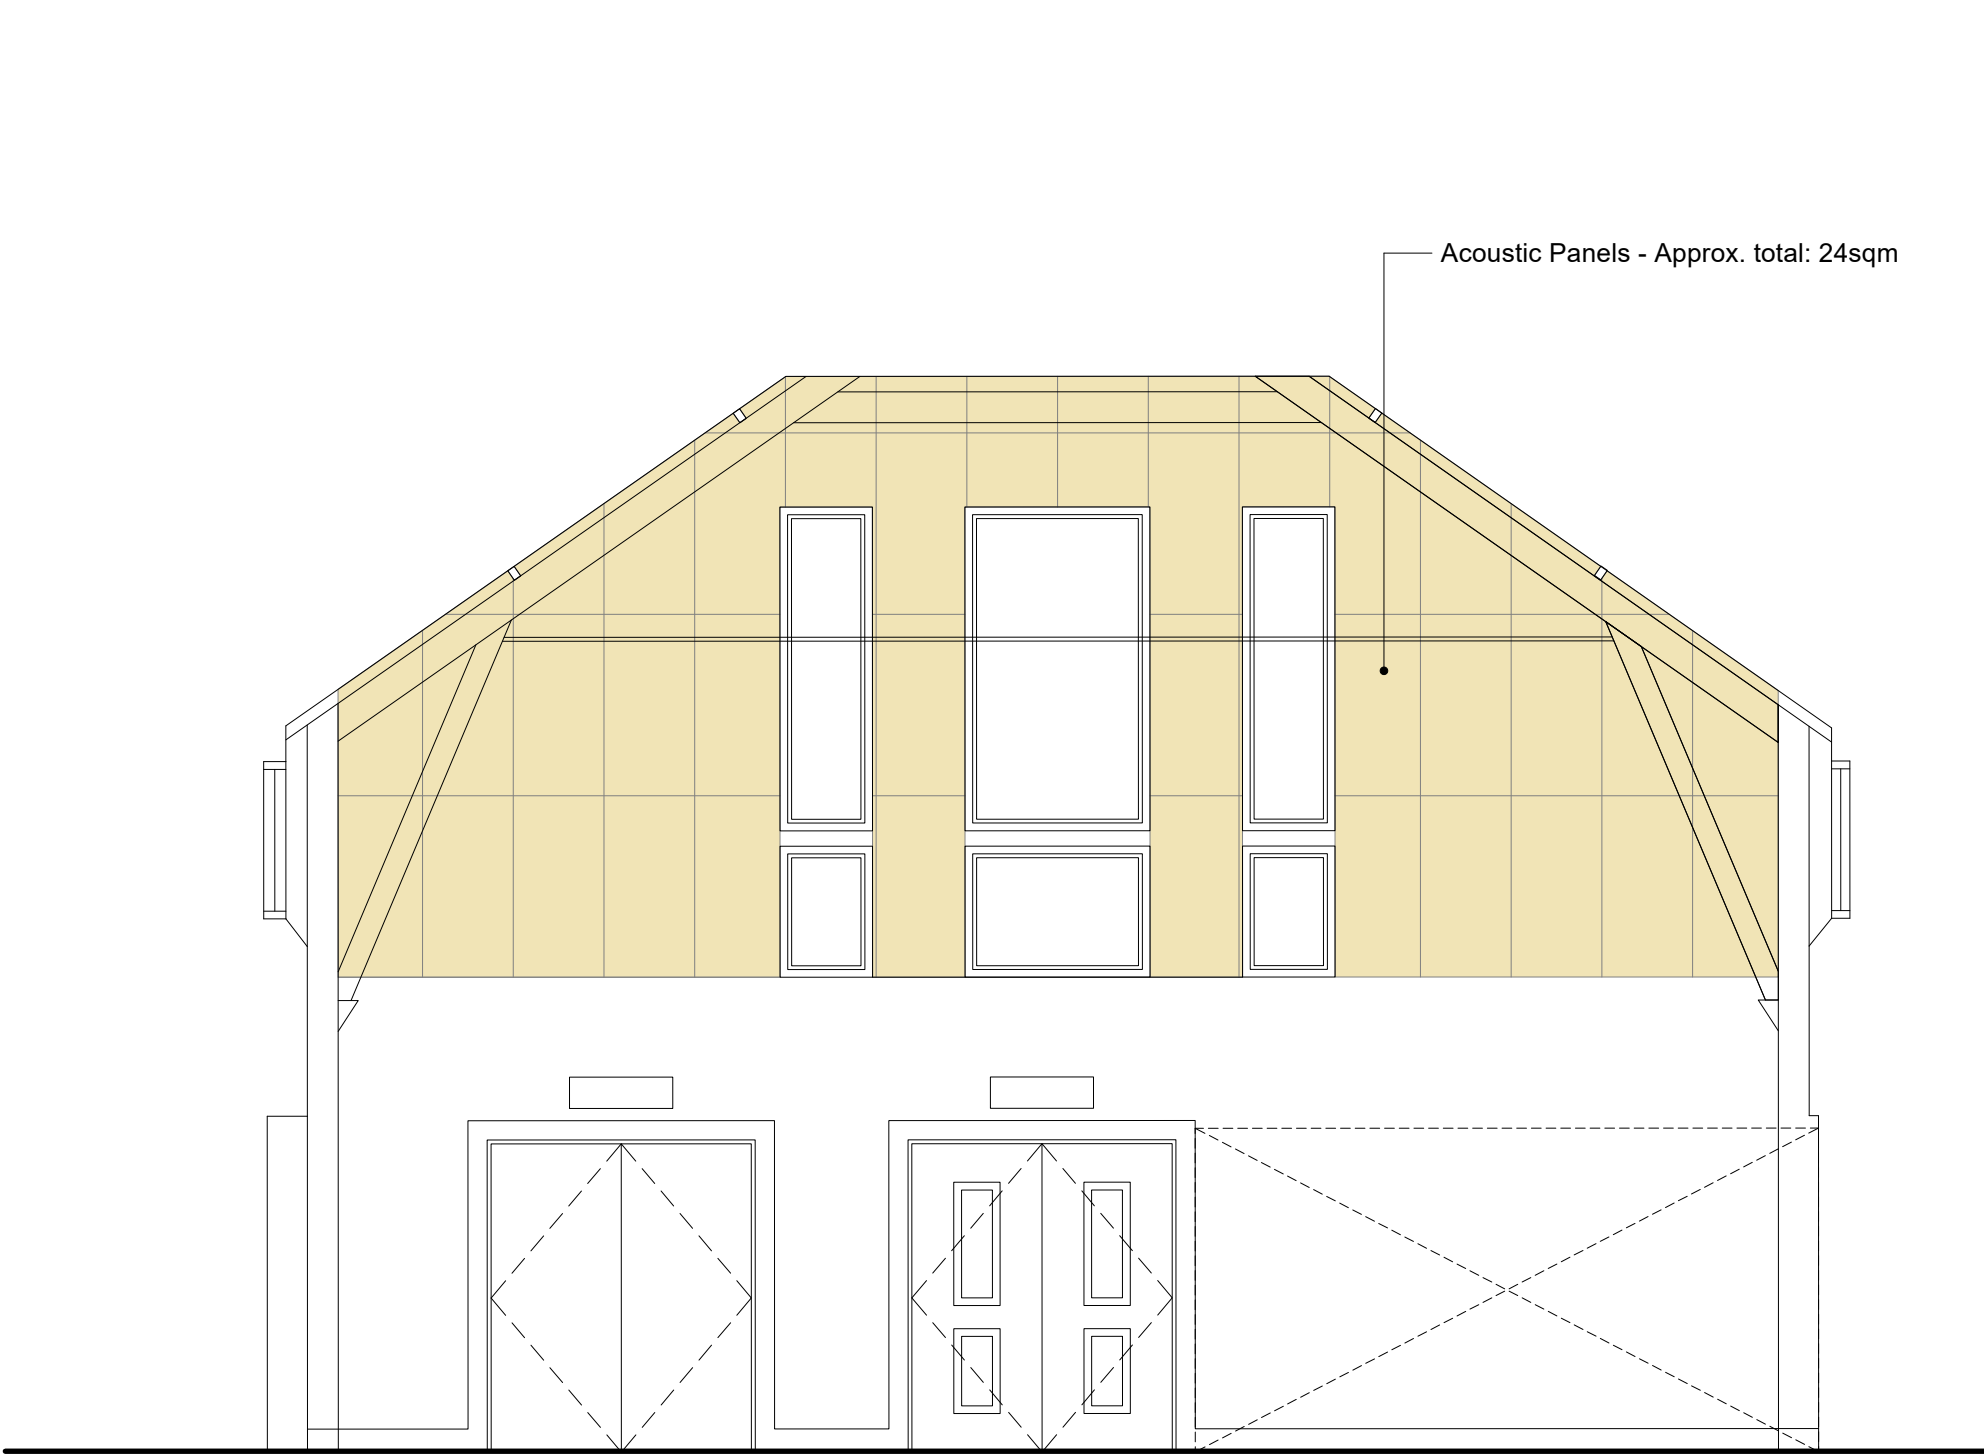


A Internal Elevation A
Scale 1:50

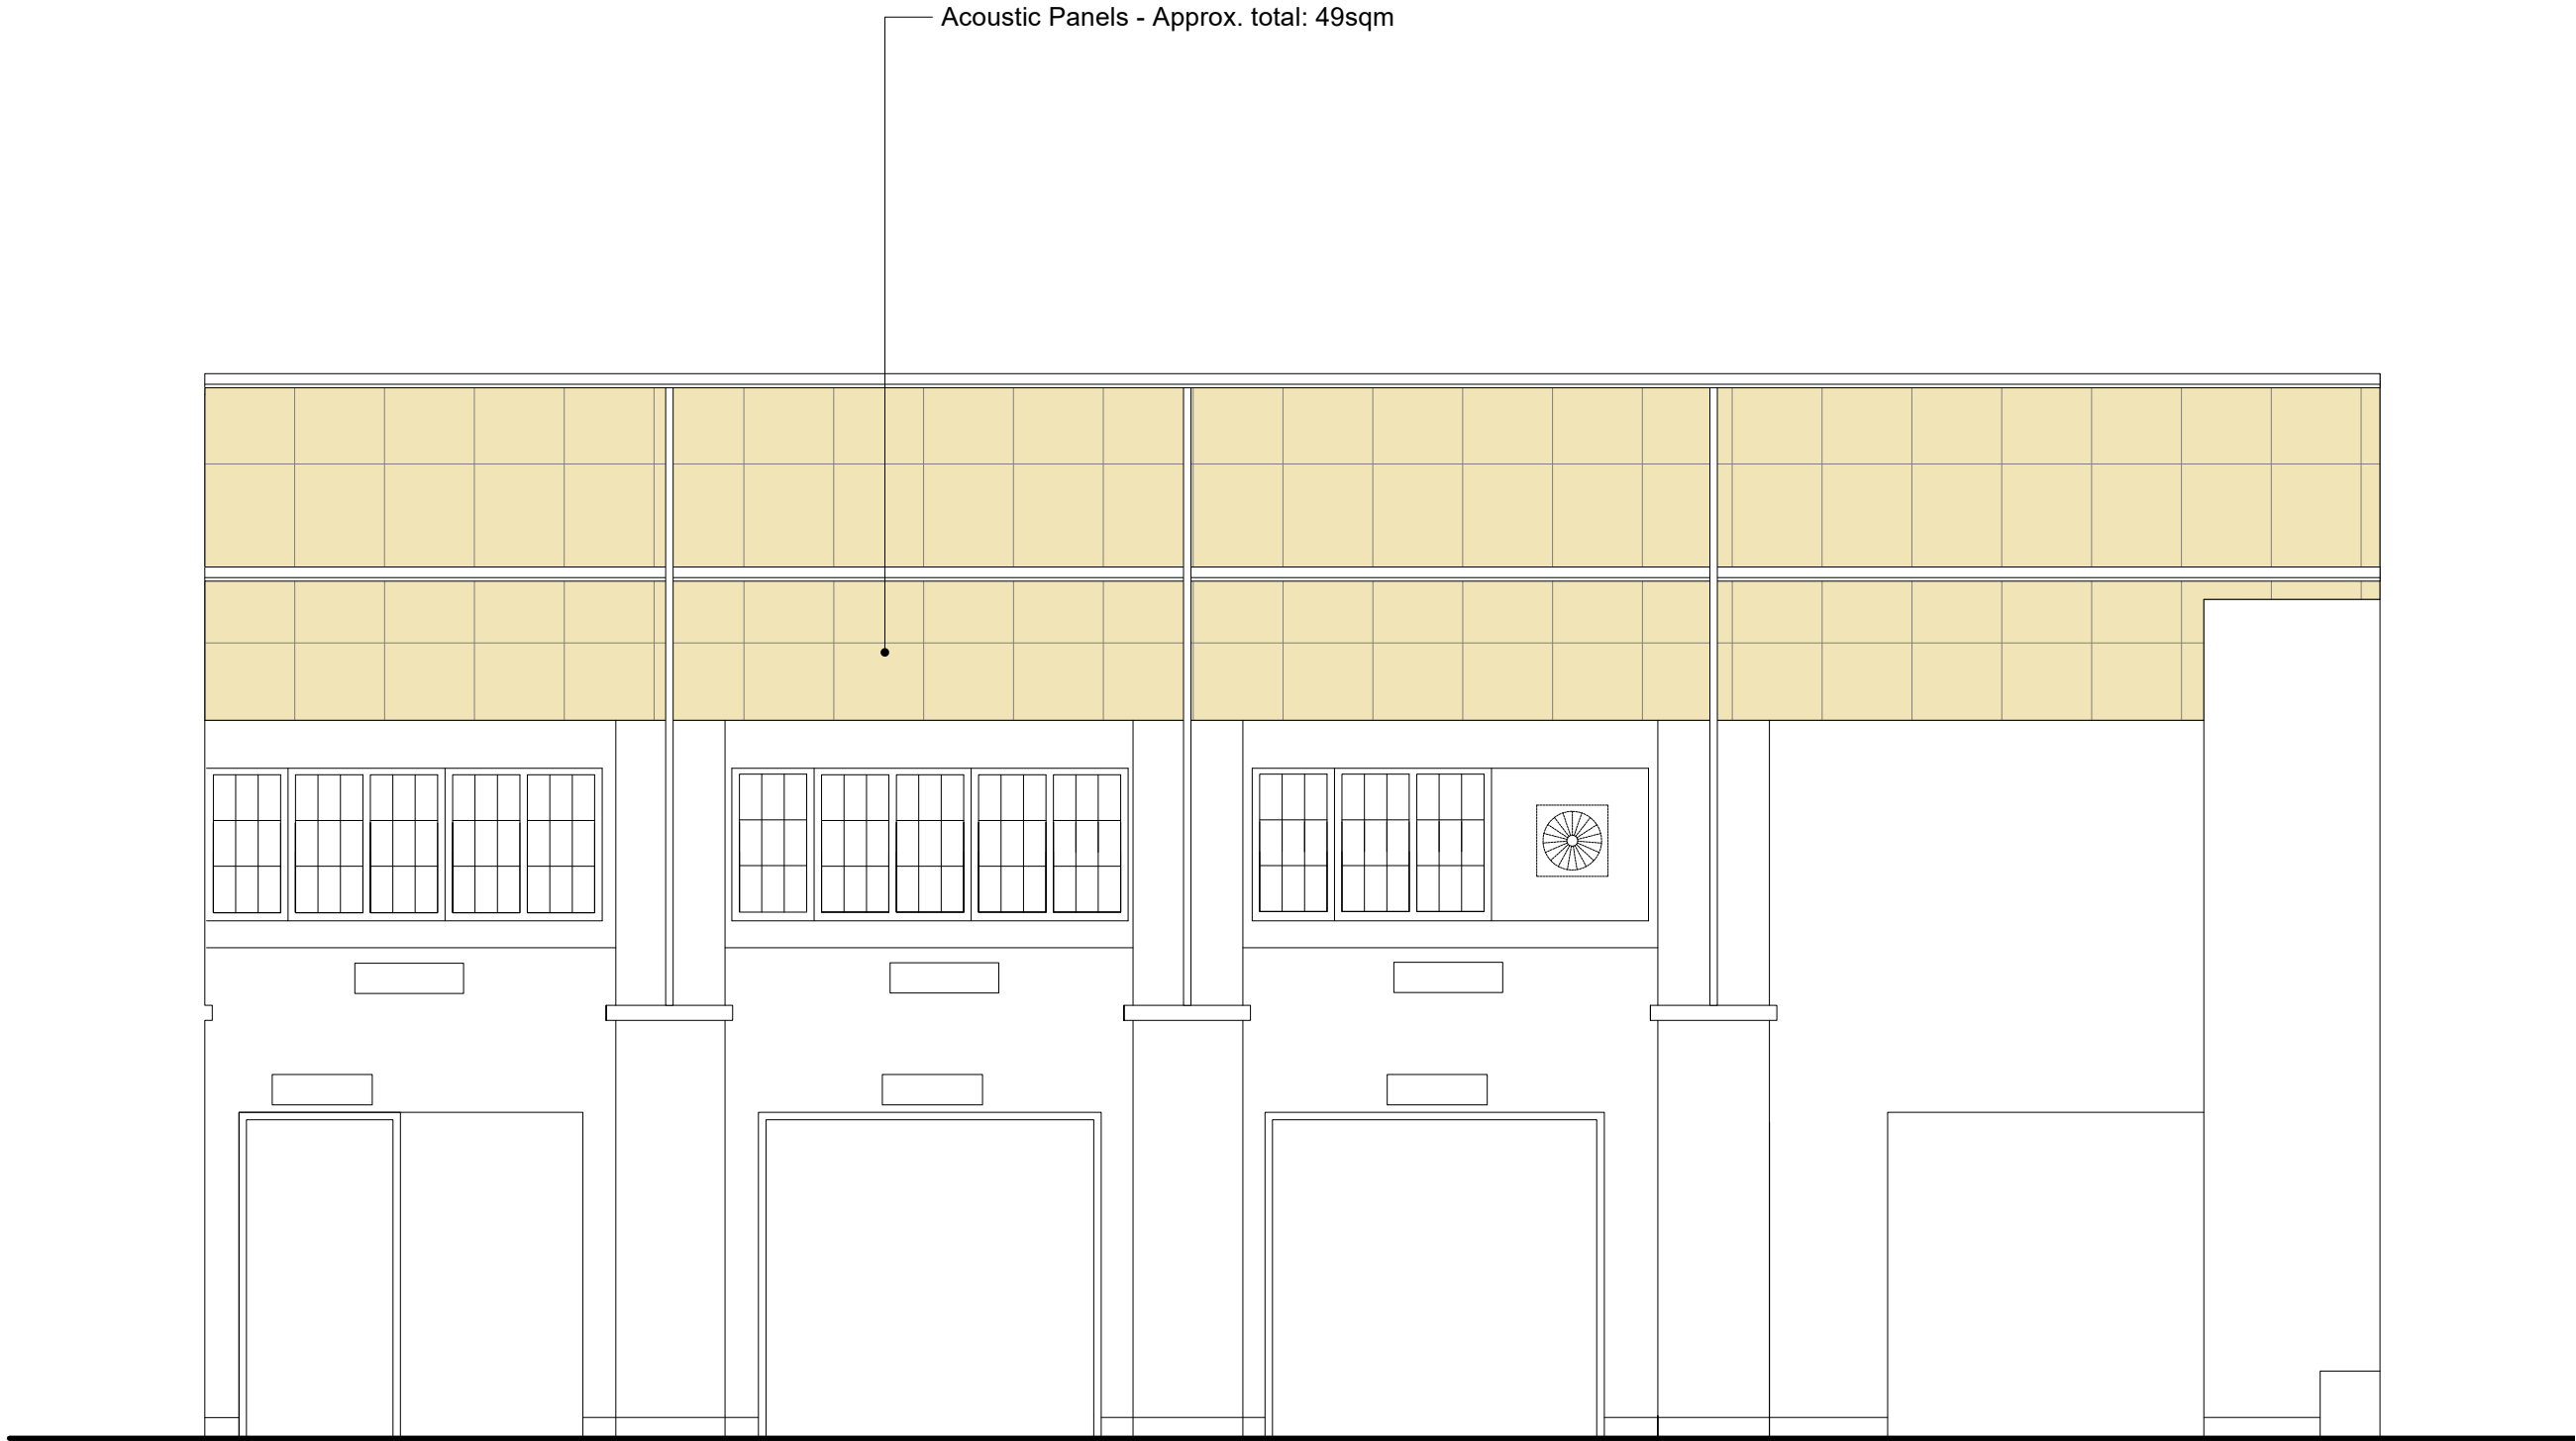


B Internal Elevation B
Scale 1:50

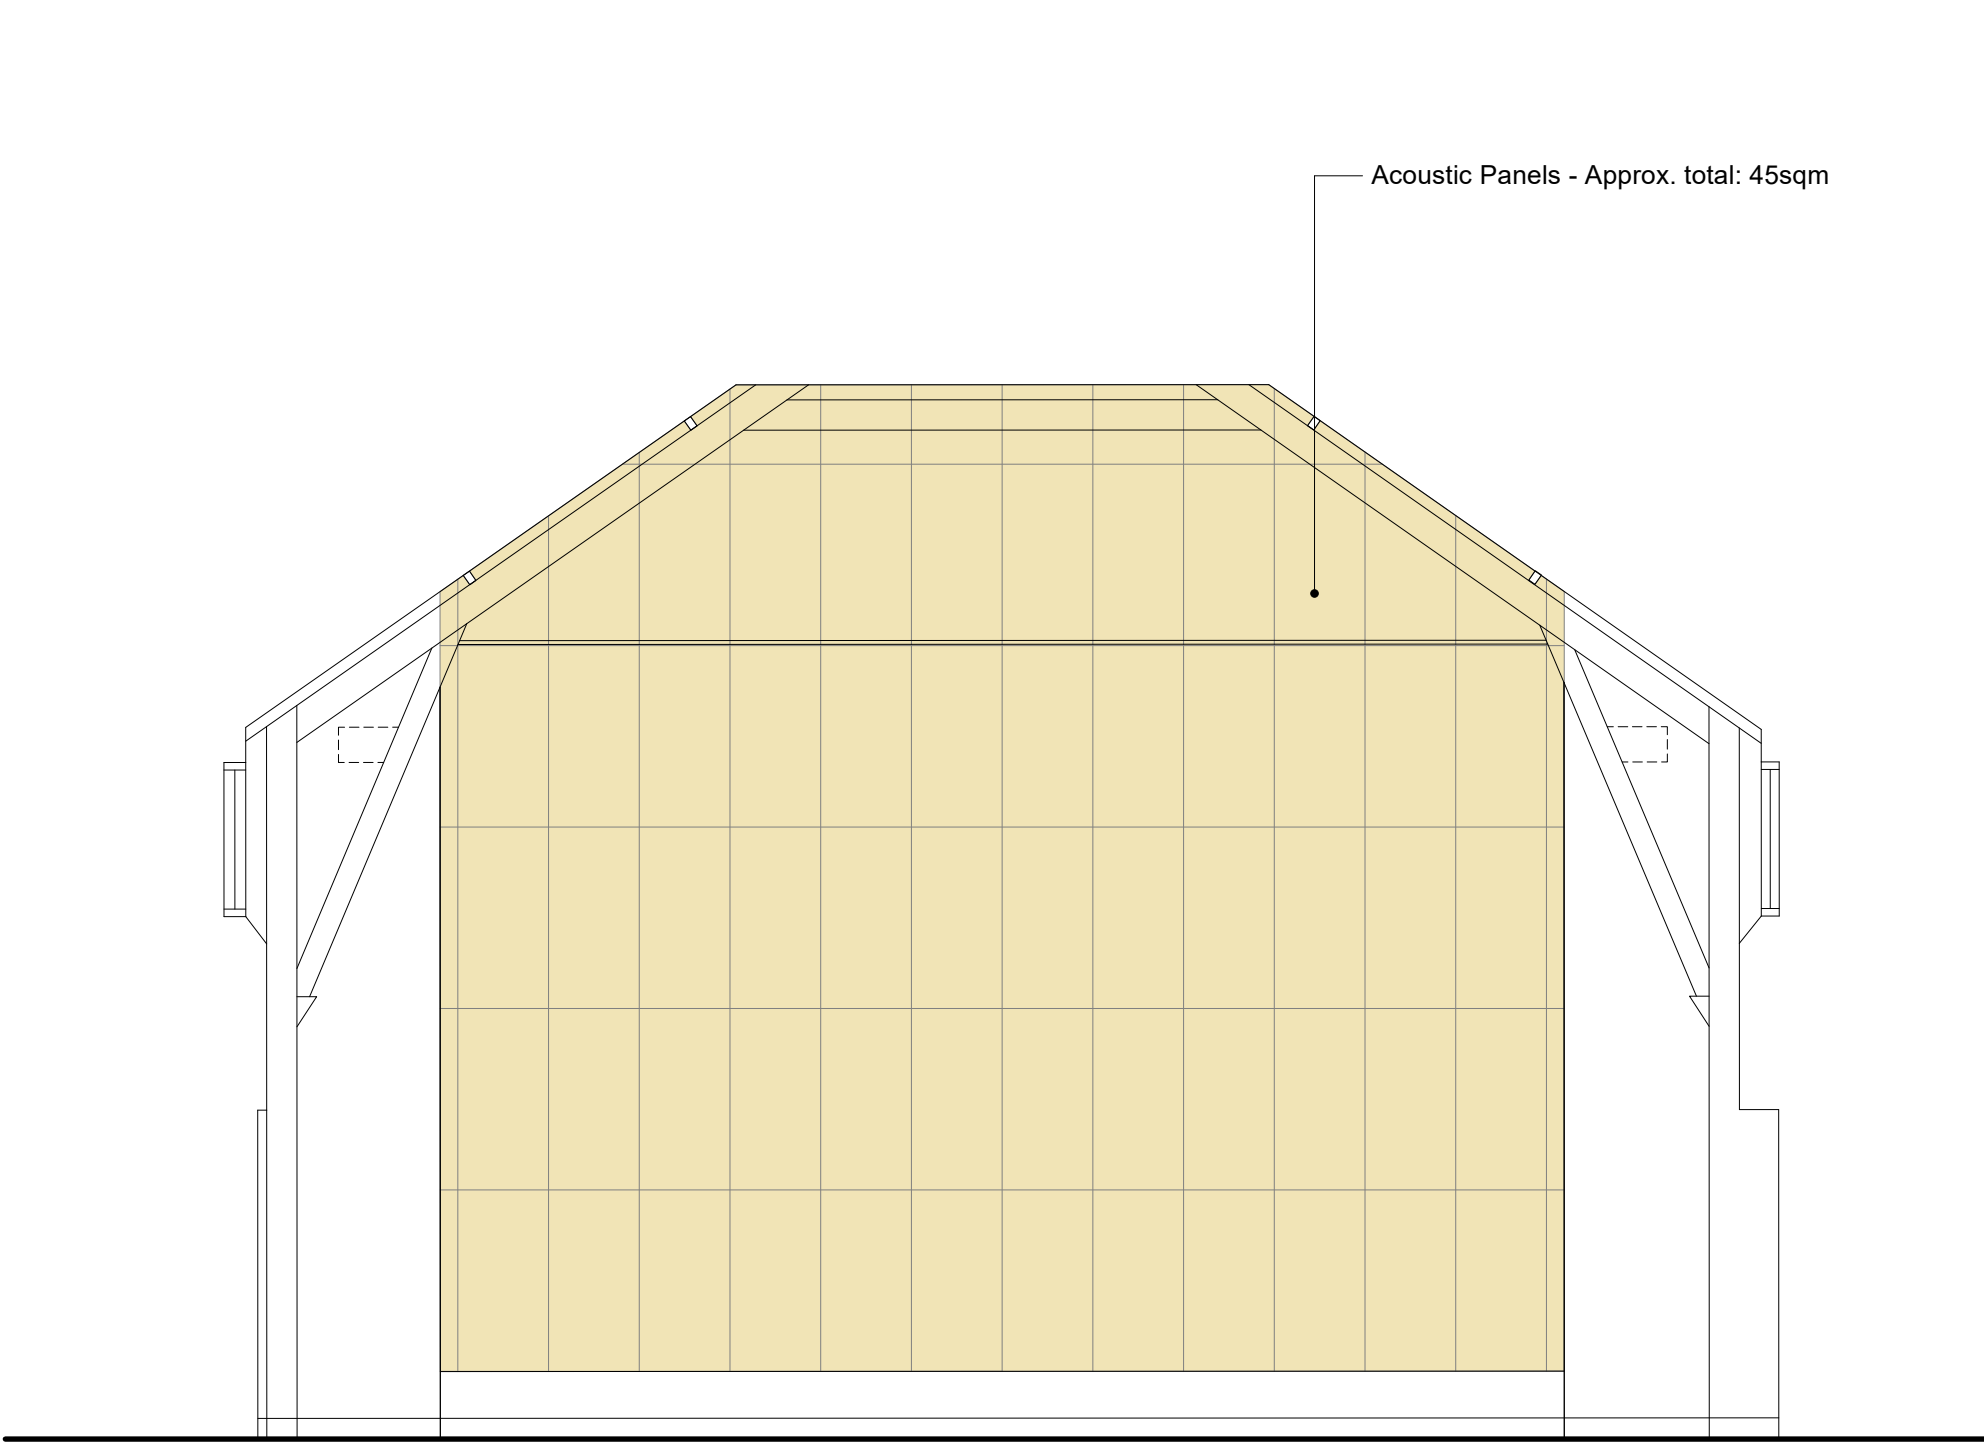


C Internal Elevation C
Scale 1:50

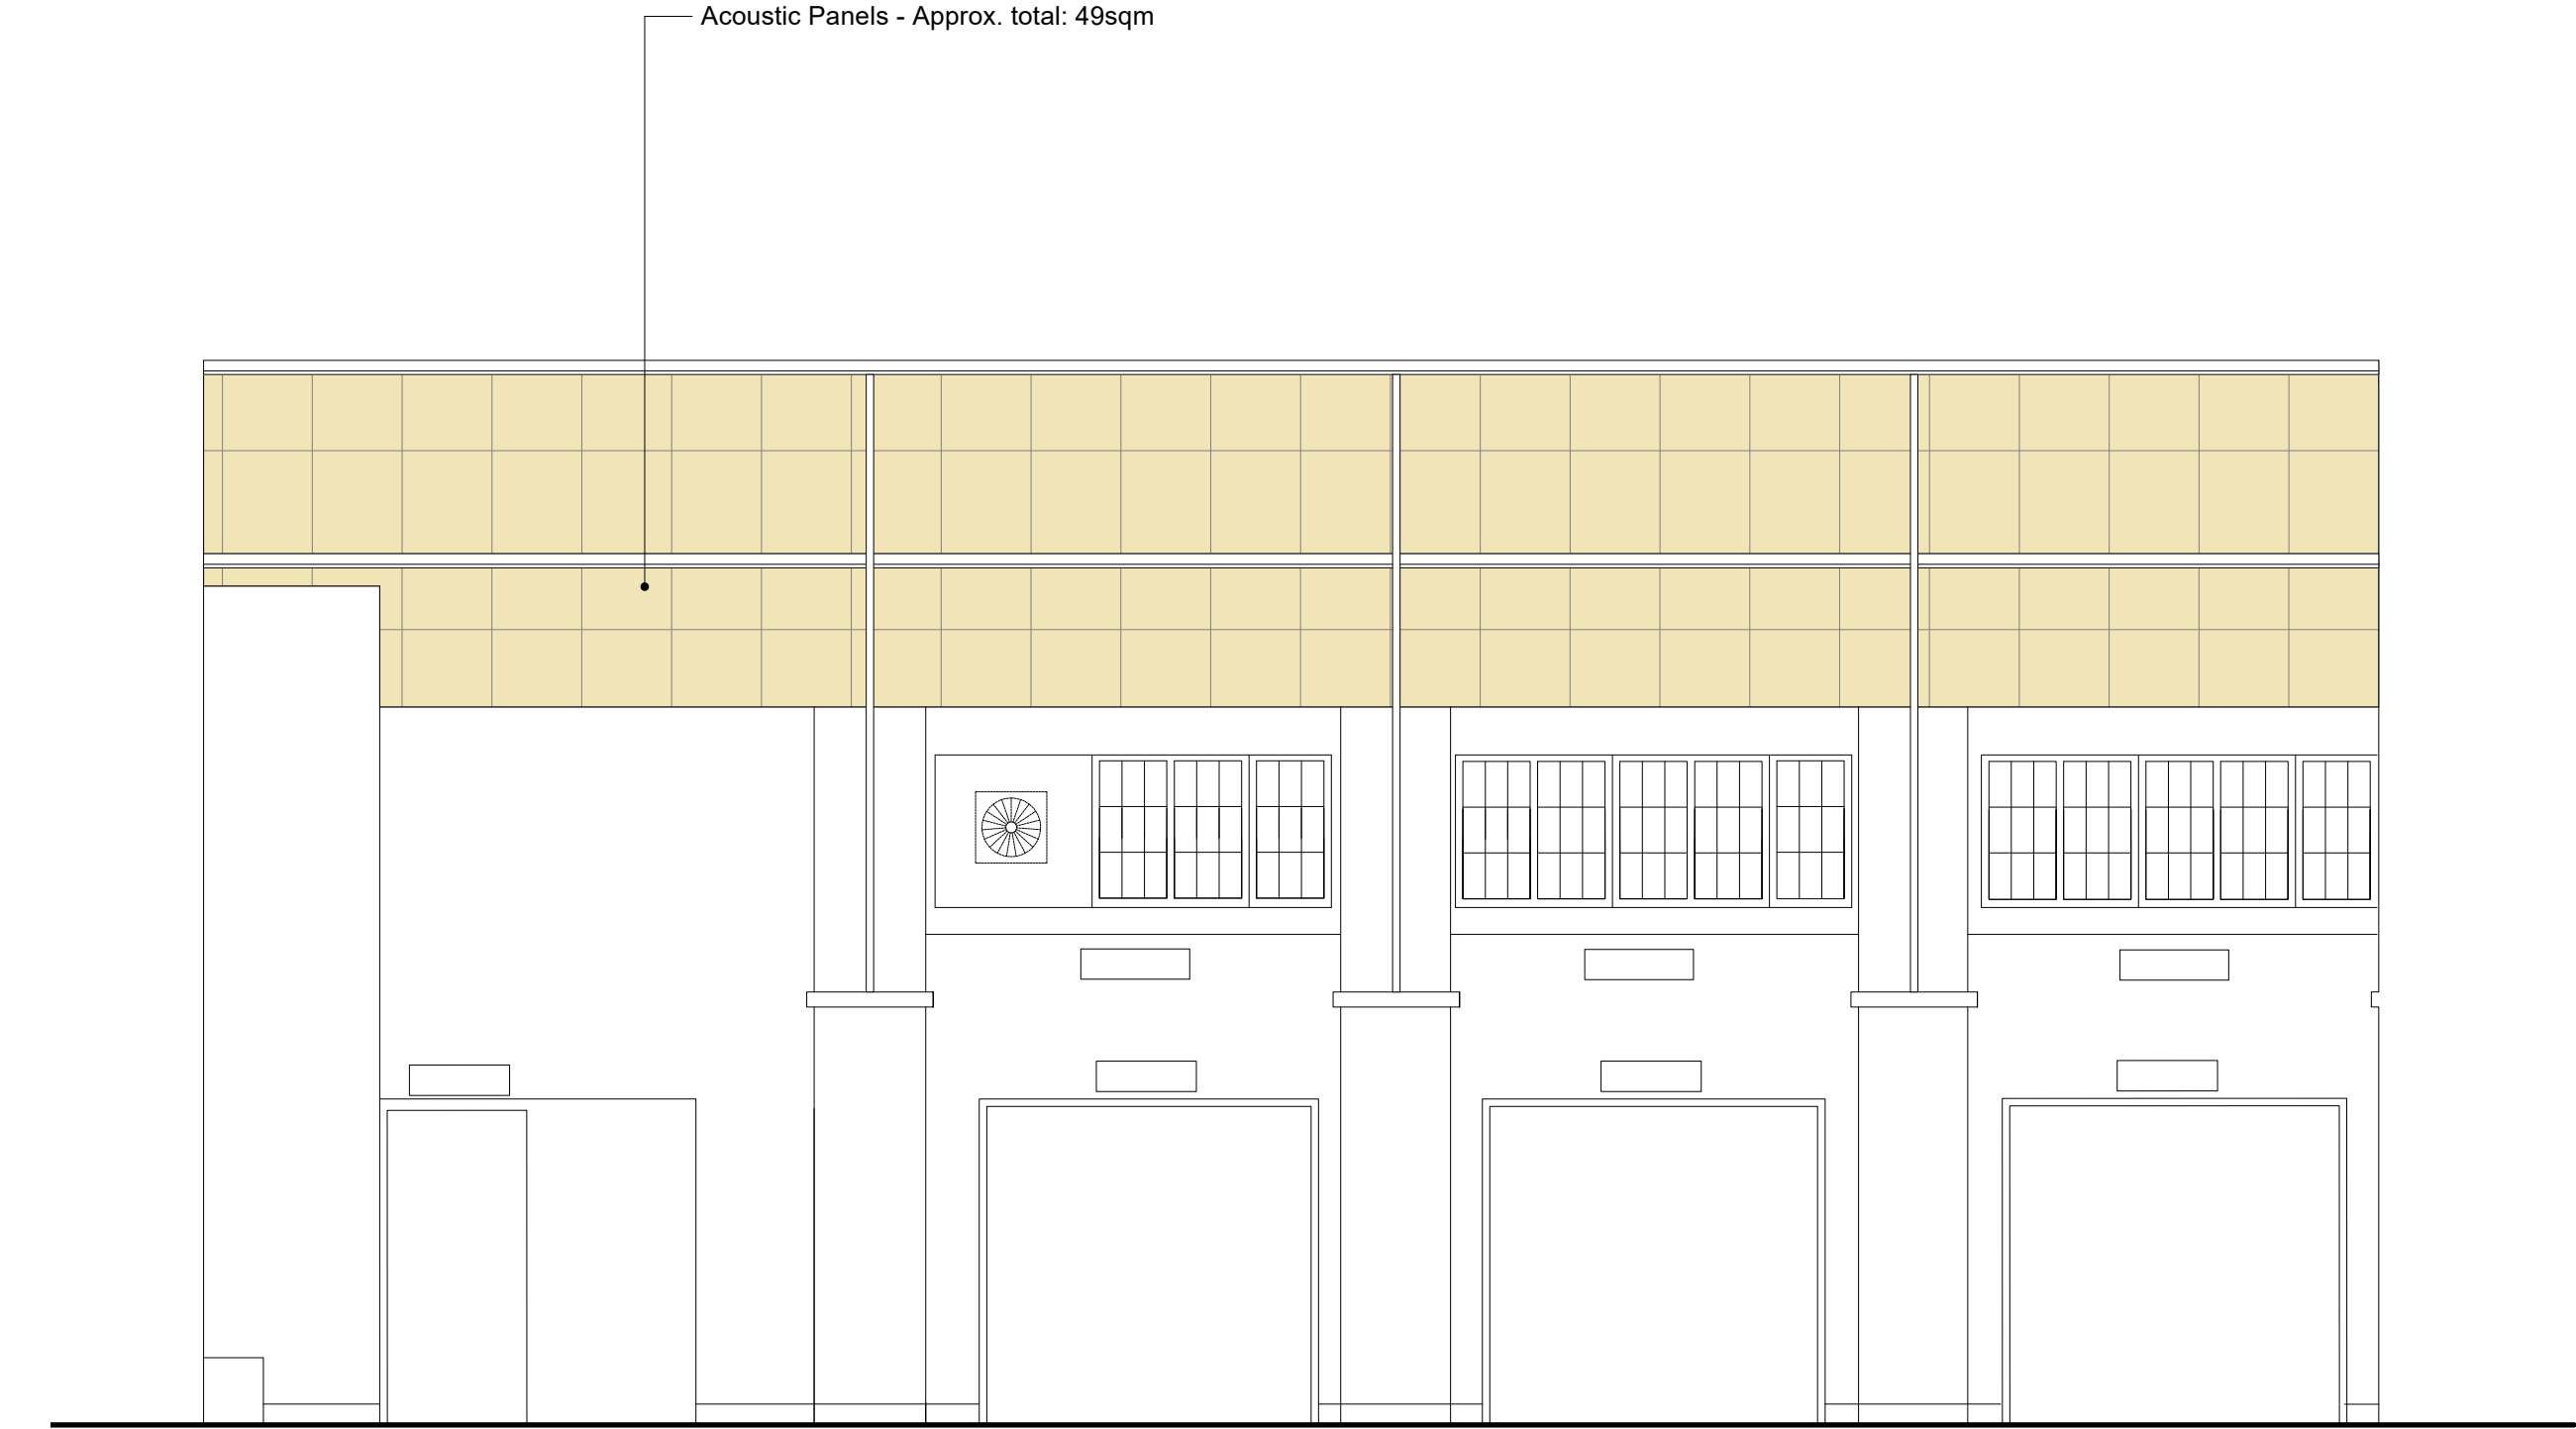

D Internal Elevation D
Scale 1:50

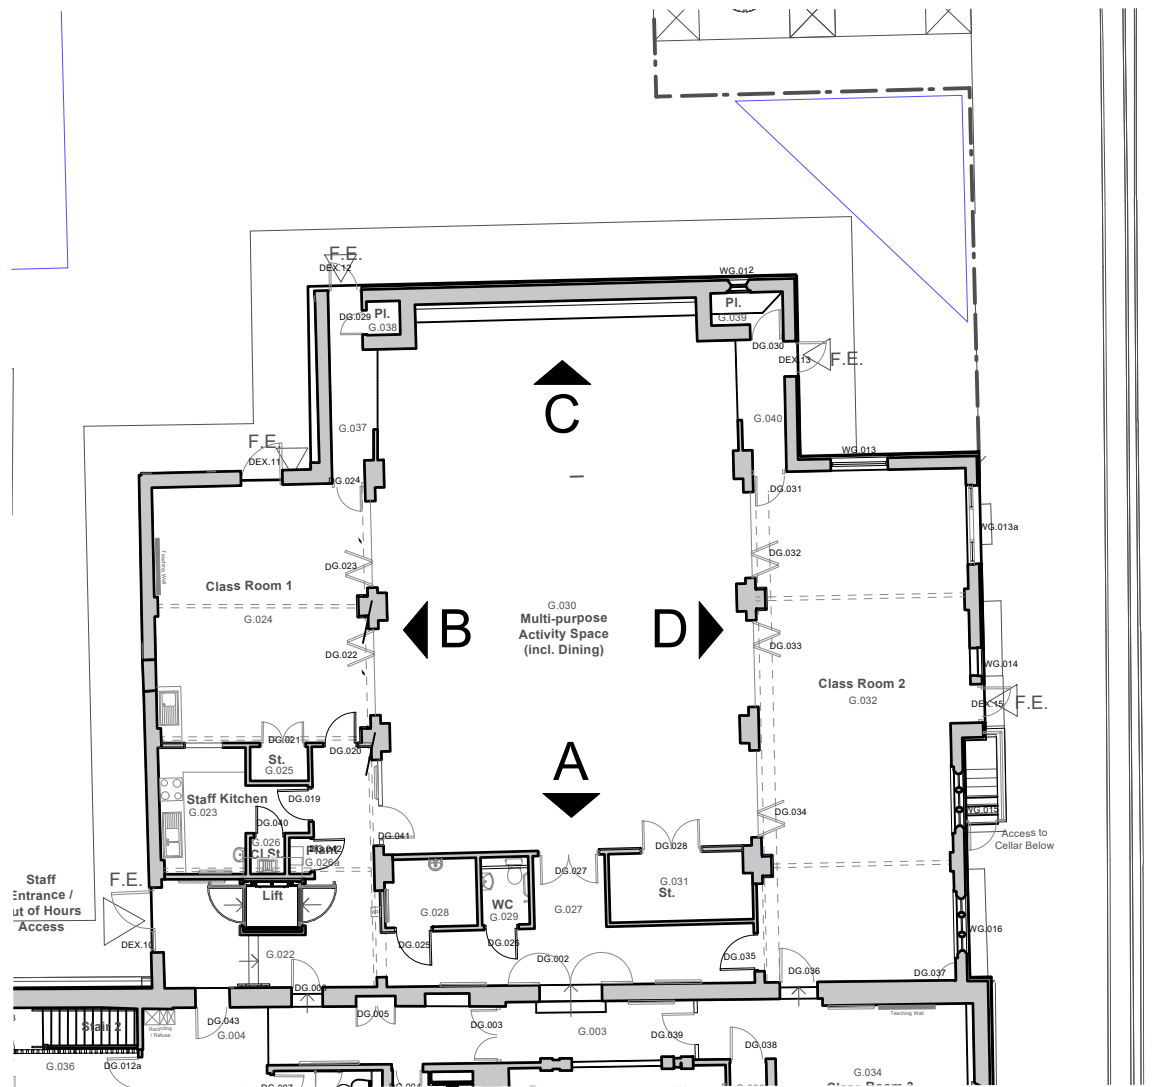

P Ground Floor Reference Plan
Scale 1:200

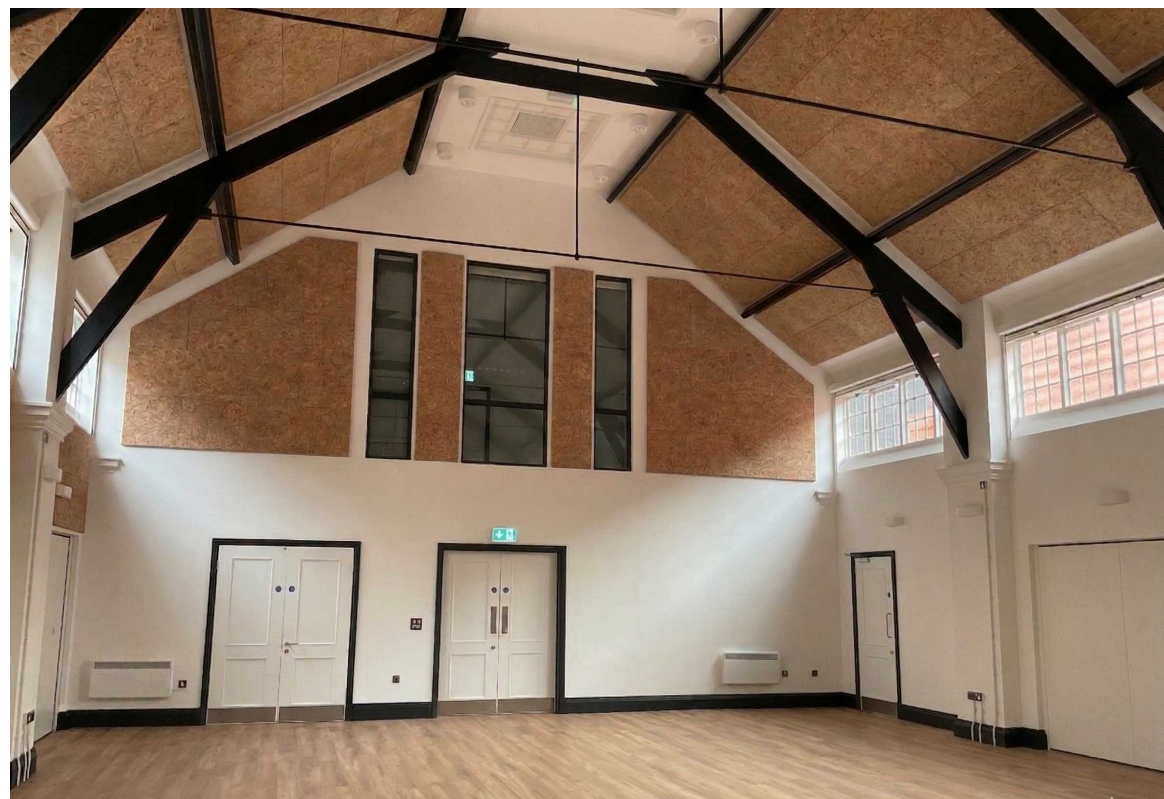

Troldtekt Acoustic Panels

