



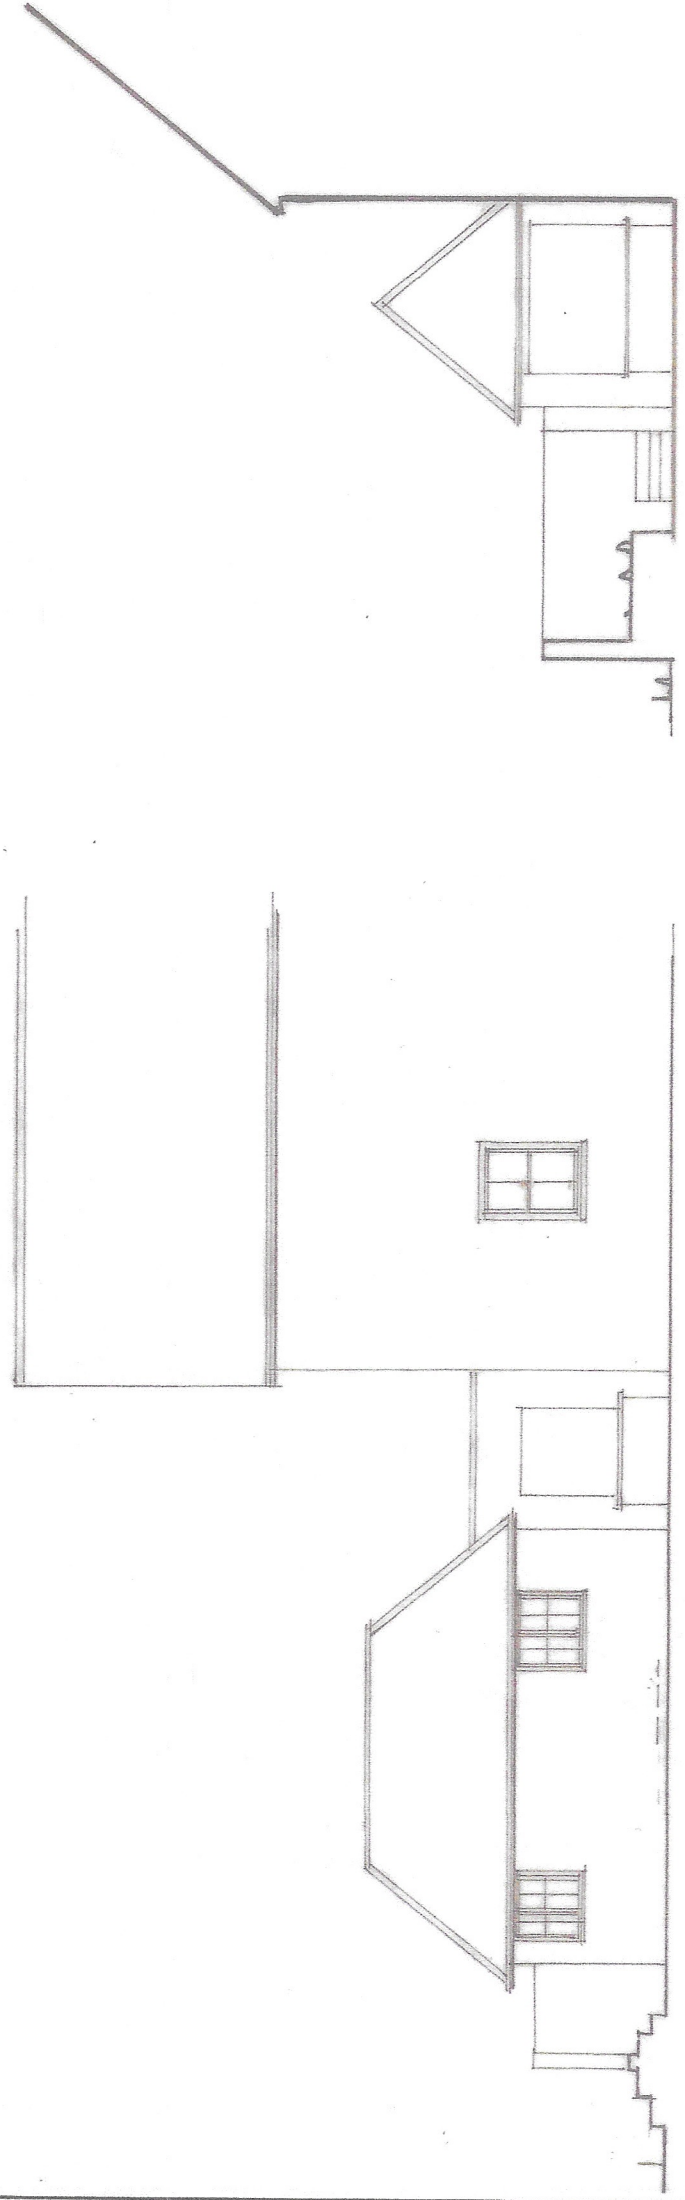


North Elevation

West Elevation

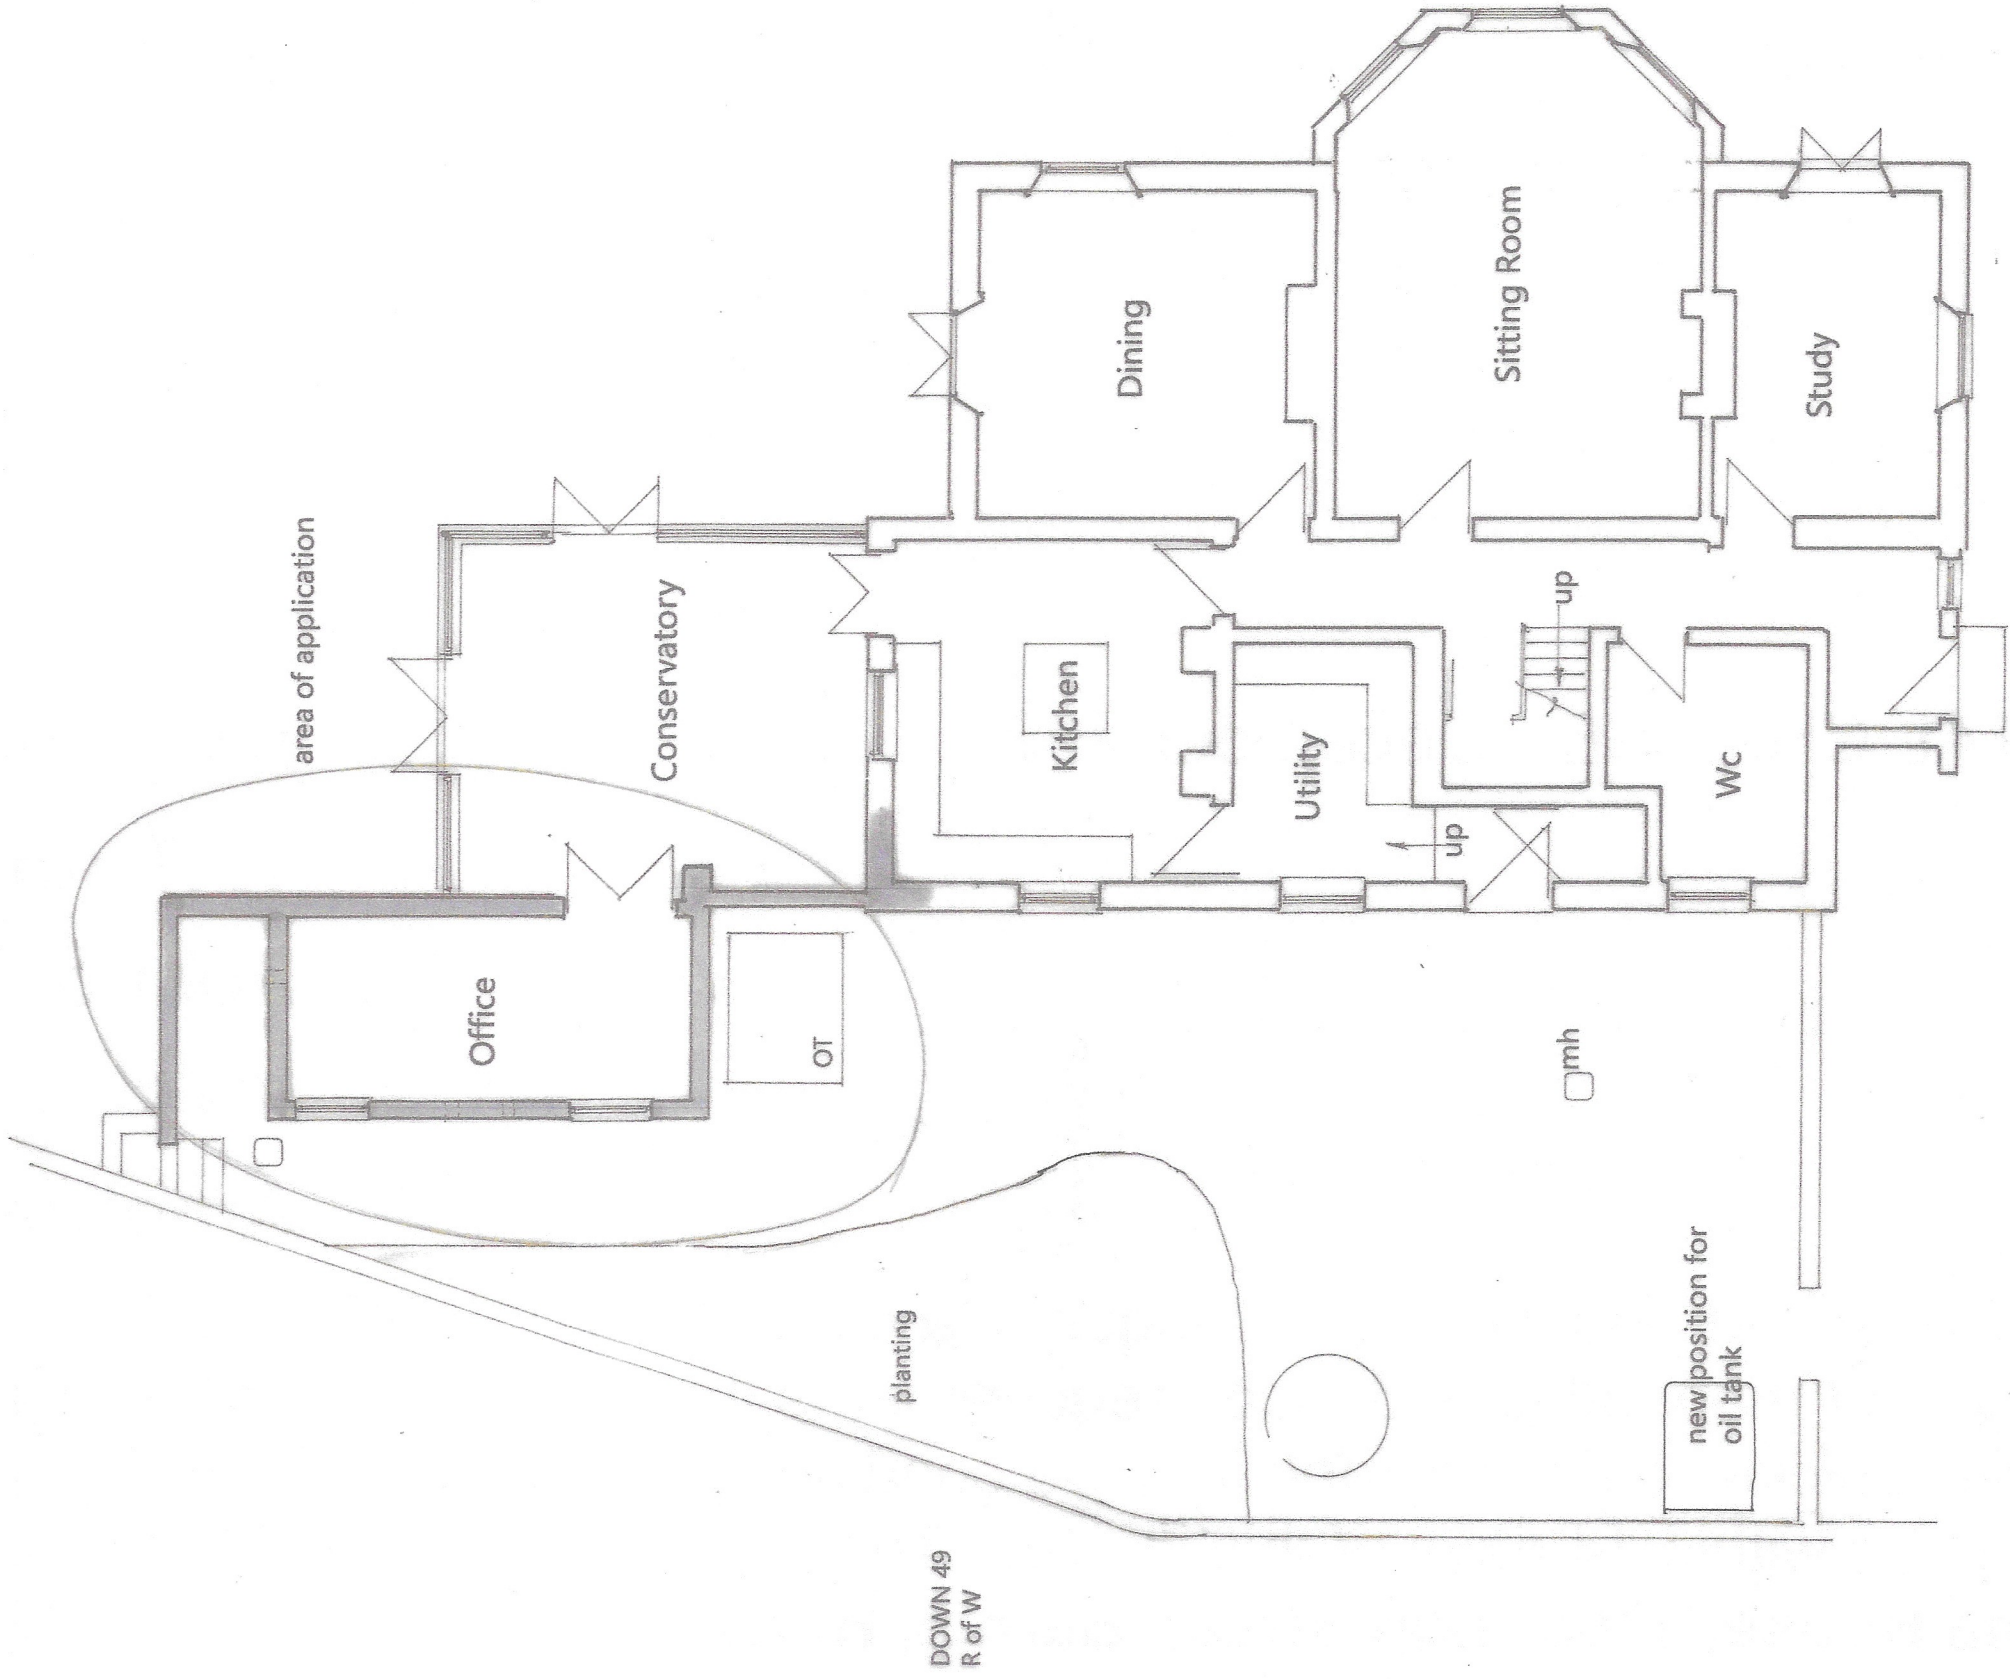


Floor Plan
Plan and Elevations at 1:100

As Existing

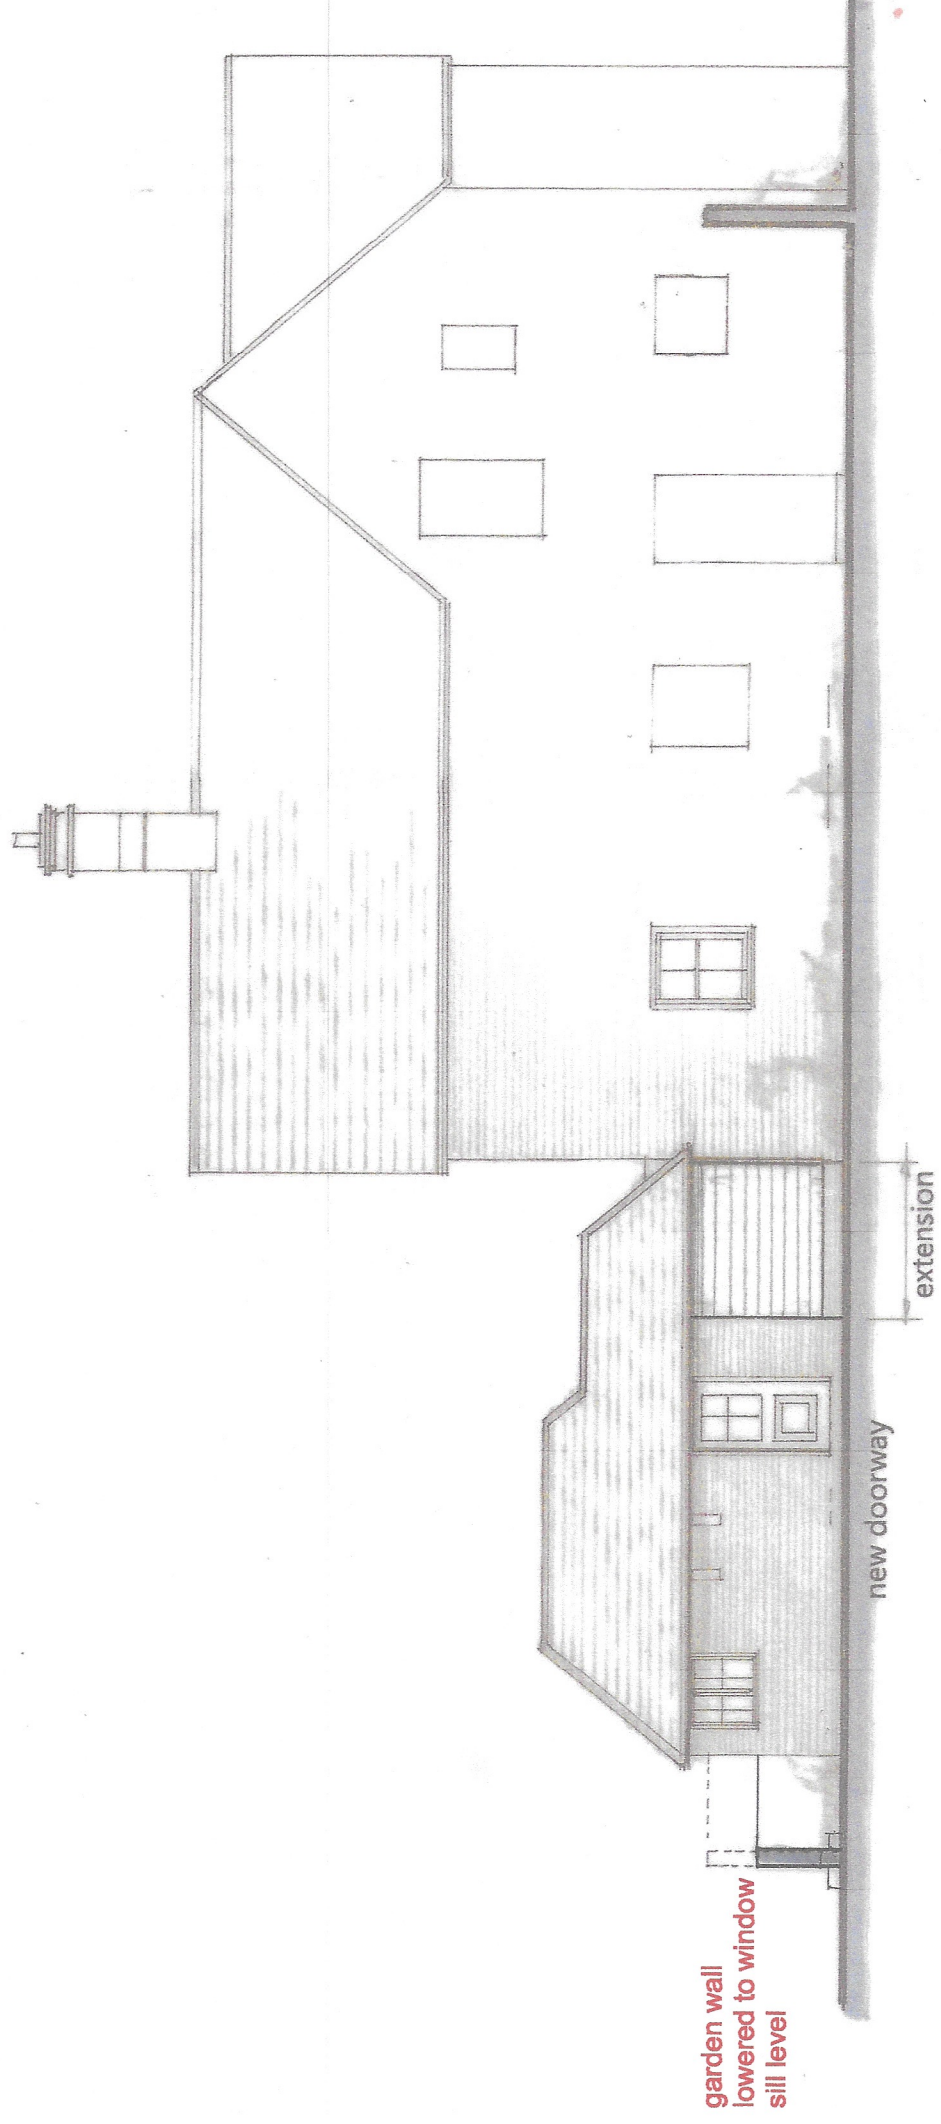

North Elevation A


West Elevation

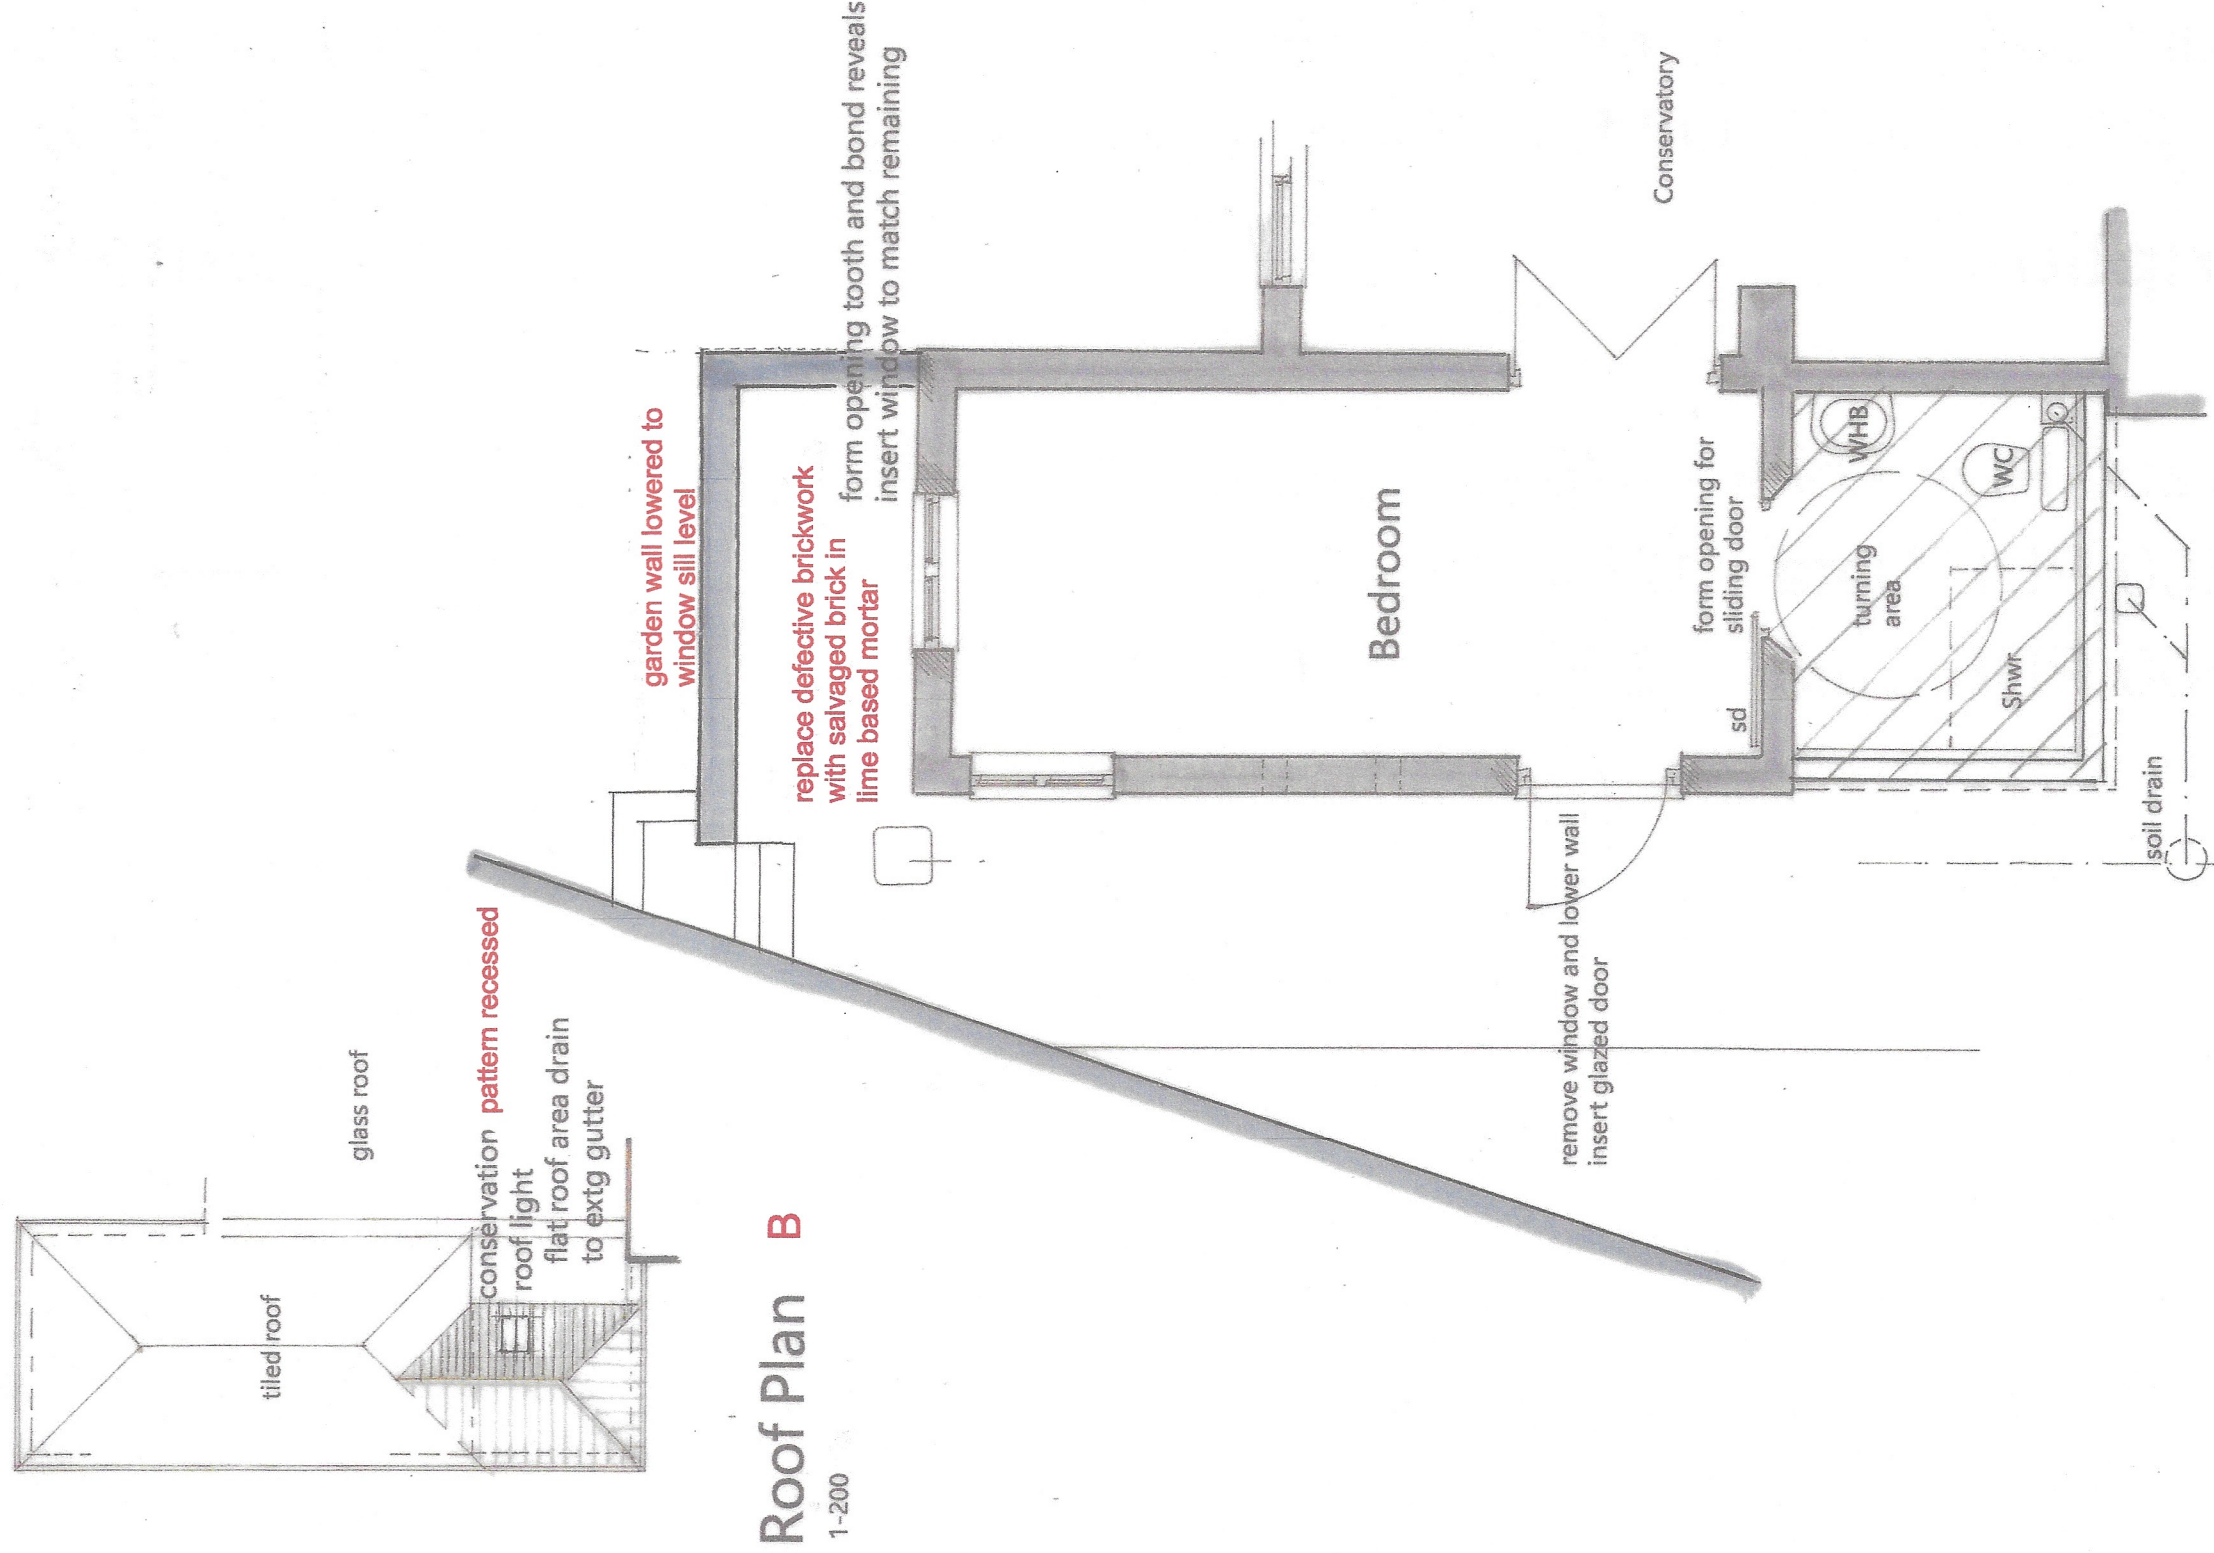


Roof Plan B
1:200

Floor Plan A
1:50

As Proposed

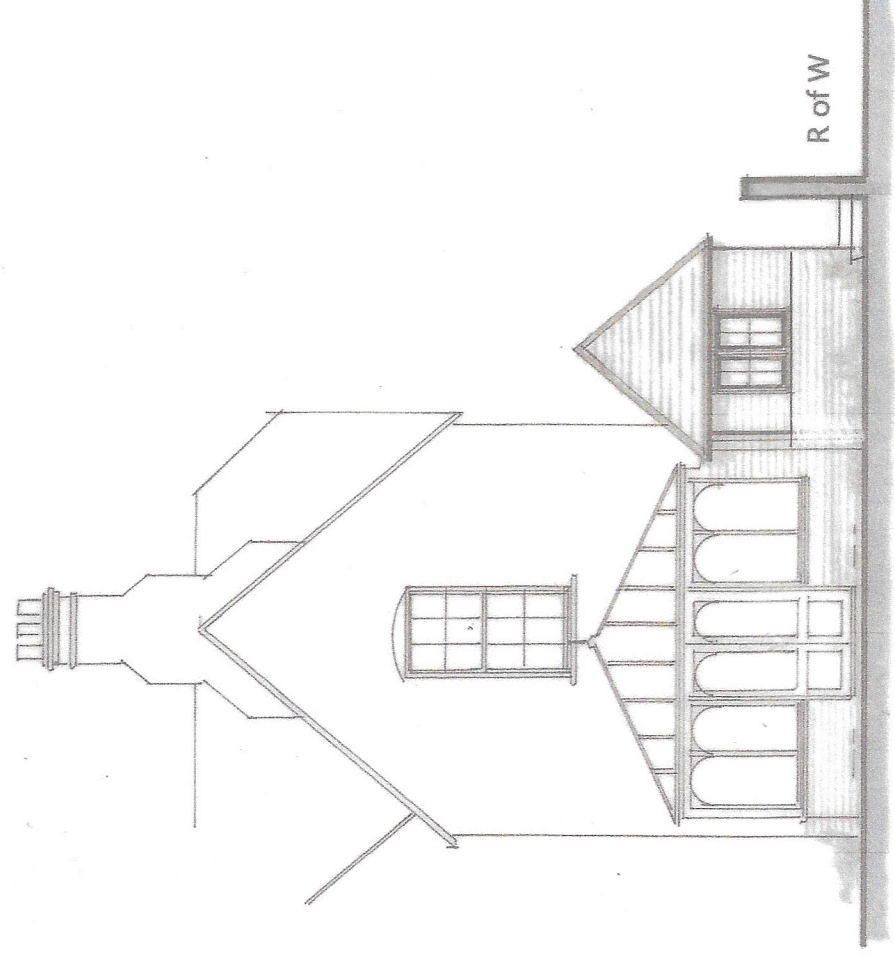

East Elevation A

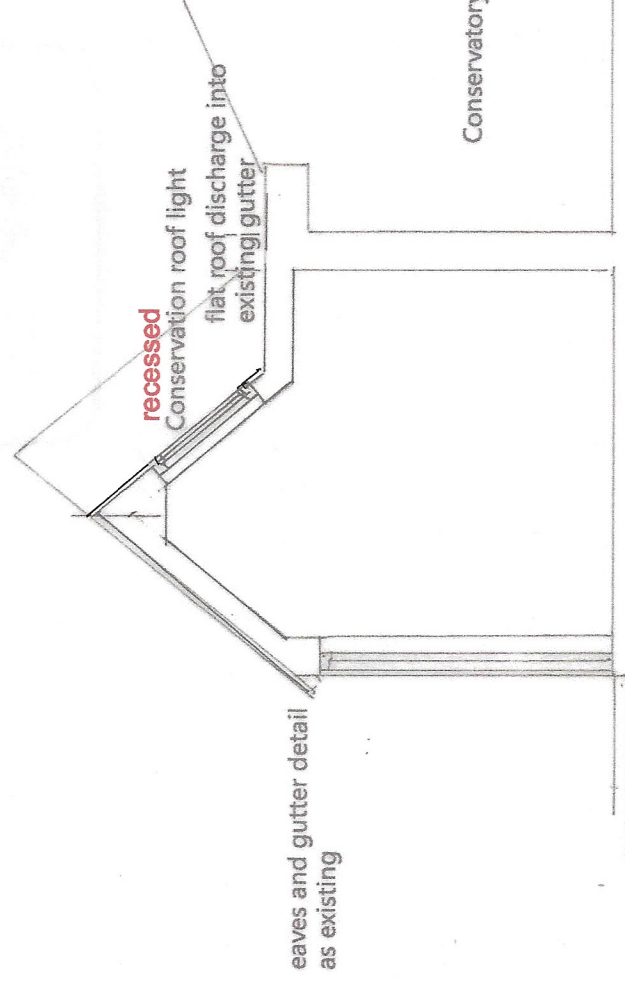

Section through shower room
and door B
1:50



Damen Associates Ltd
Architectural Services

Kingsdown Studio
Beck Drove
West Winterslow
Salisbury Wiltshire SP5 1SX
Tel: 01930 863191
E-mail: barbara.damen@btconnect.com

Mr & Mrs S Carter
The Old Vicarage
Lower Road
Charlton All Saints
Salisbury SP5 4HQ

Proposed Shower Room

Scale as stated

Date January 2026

Drwg. no. 05125 Rev. B This plan is the Surveyors COPYRIGHT PN

