



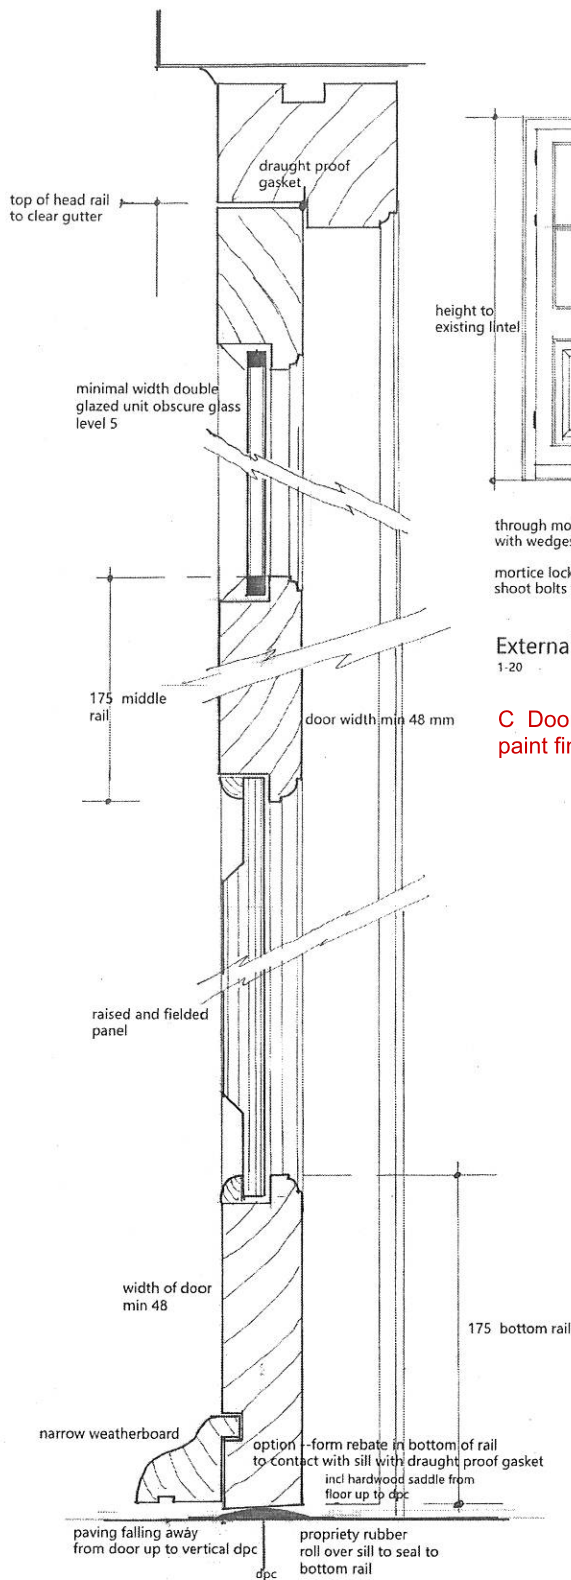


Vertical Section of Door

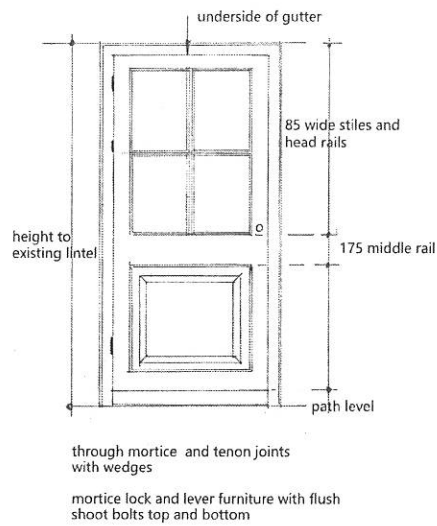

External Elevation of Door

1-20

C Door and frame in timber for paint finish

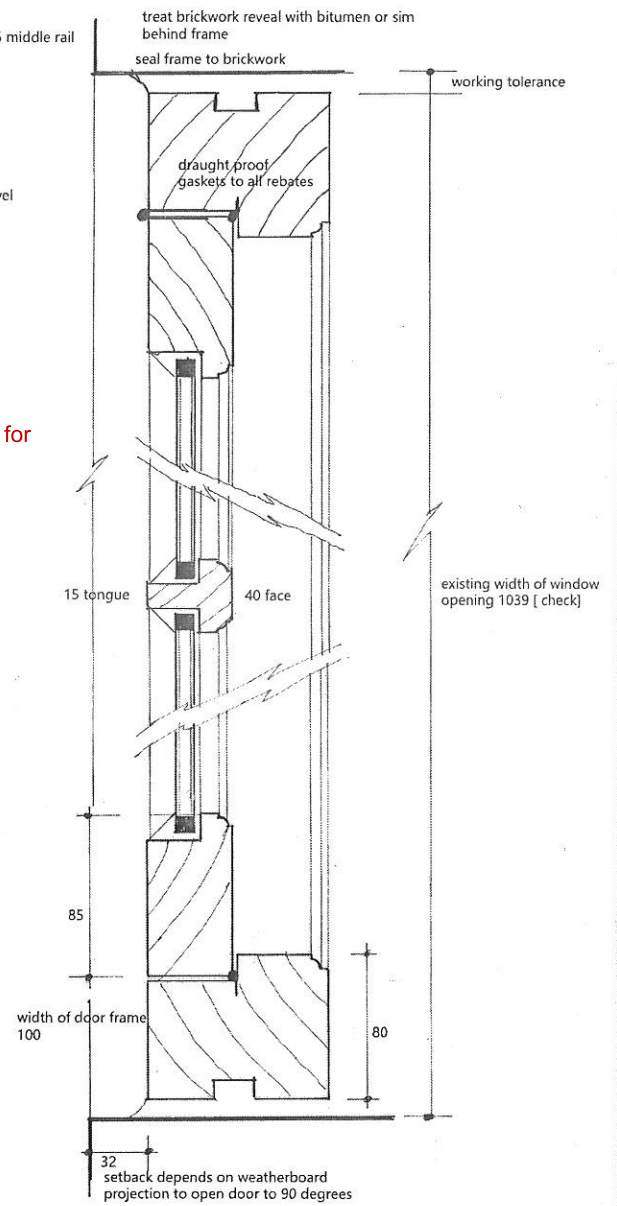

Plan Section of Door

Scale 1-2 at A2

Joinery Detail for External Door

5125/3 B C Door material and finish added