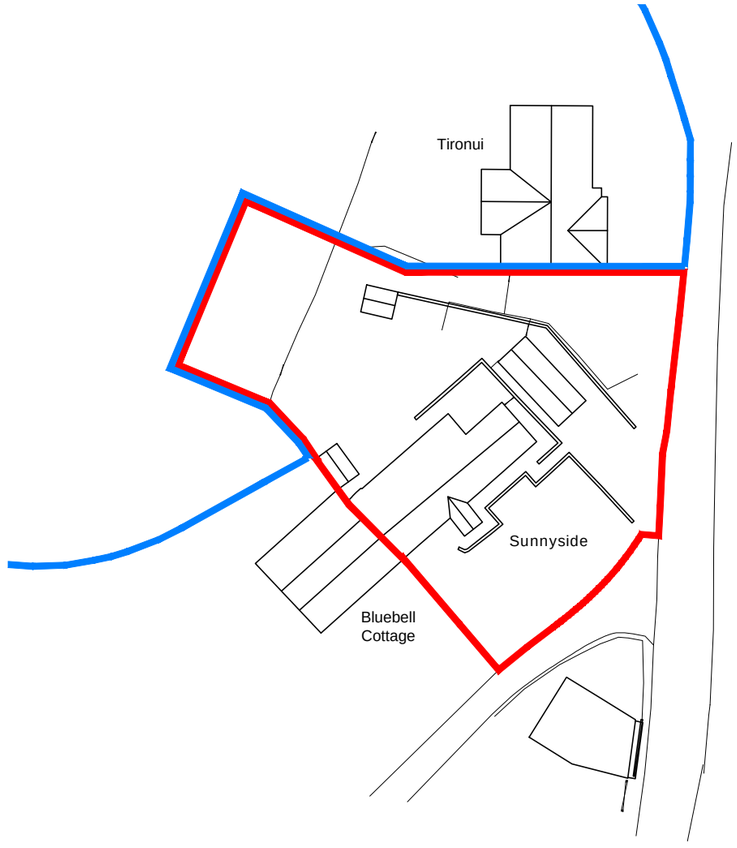

1
E001
EXISTING SITE LOCATION PLAN
scale 1:500

NOTES

This drawing is the copyright of the architects and may not be reproduced without permission.

The contractor is responsible for checking dimensions, tolerances and reference. Any discrepancies to be checked with the architect before proceeding with the works.

Where an item is covered by drawings to different scales, the larger scale drawing is to be worked to.

Scale for planning purposes only, figured dimensions to be worked to at all times.

All work and materials to be in accordance with the building regulations and to comply with the relevant codes of practice and British Standards.

Please note the information is based upon the independent survey information provided. The contractor is to report any discrepancies between the drawings and the site configurations.

APPLICATION SITE BOUNDARY
SITE OWNERSHIP BOUNDARY

N

0 5 10 25m

details	date	rev
MINOR AMENDMENTS	22.07.26	F
MINOR AMENDMENTS	21.04.26	E
MINOR AMENDMENTS	19.03.26	D

PLANNING

SUNNYSIDE

EXISTING SITE LOCATION PLAN

Date	Client	
SEPTEMBER 2025	James Scott	
Scale	Drawing no.	Revision
1:500 @ A3	25 / 858 / E001	F

Richmond Bell ARCHITECTS
richmondbellarchitects.com 01722 324835