



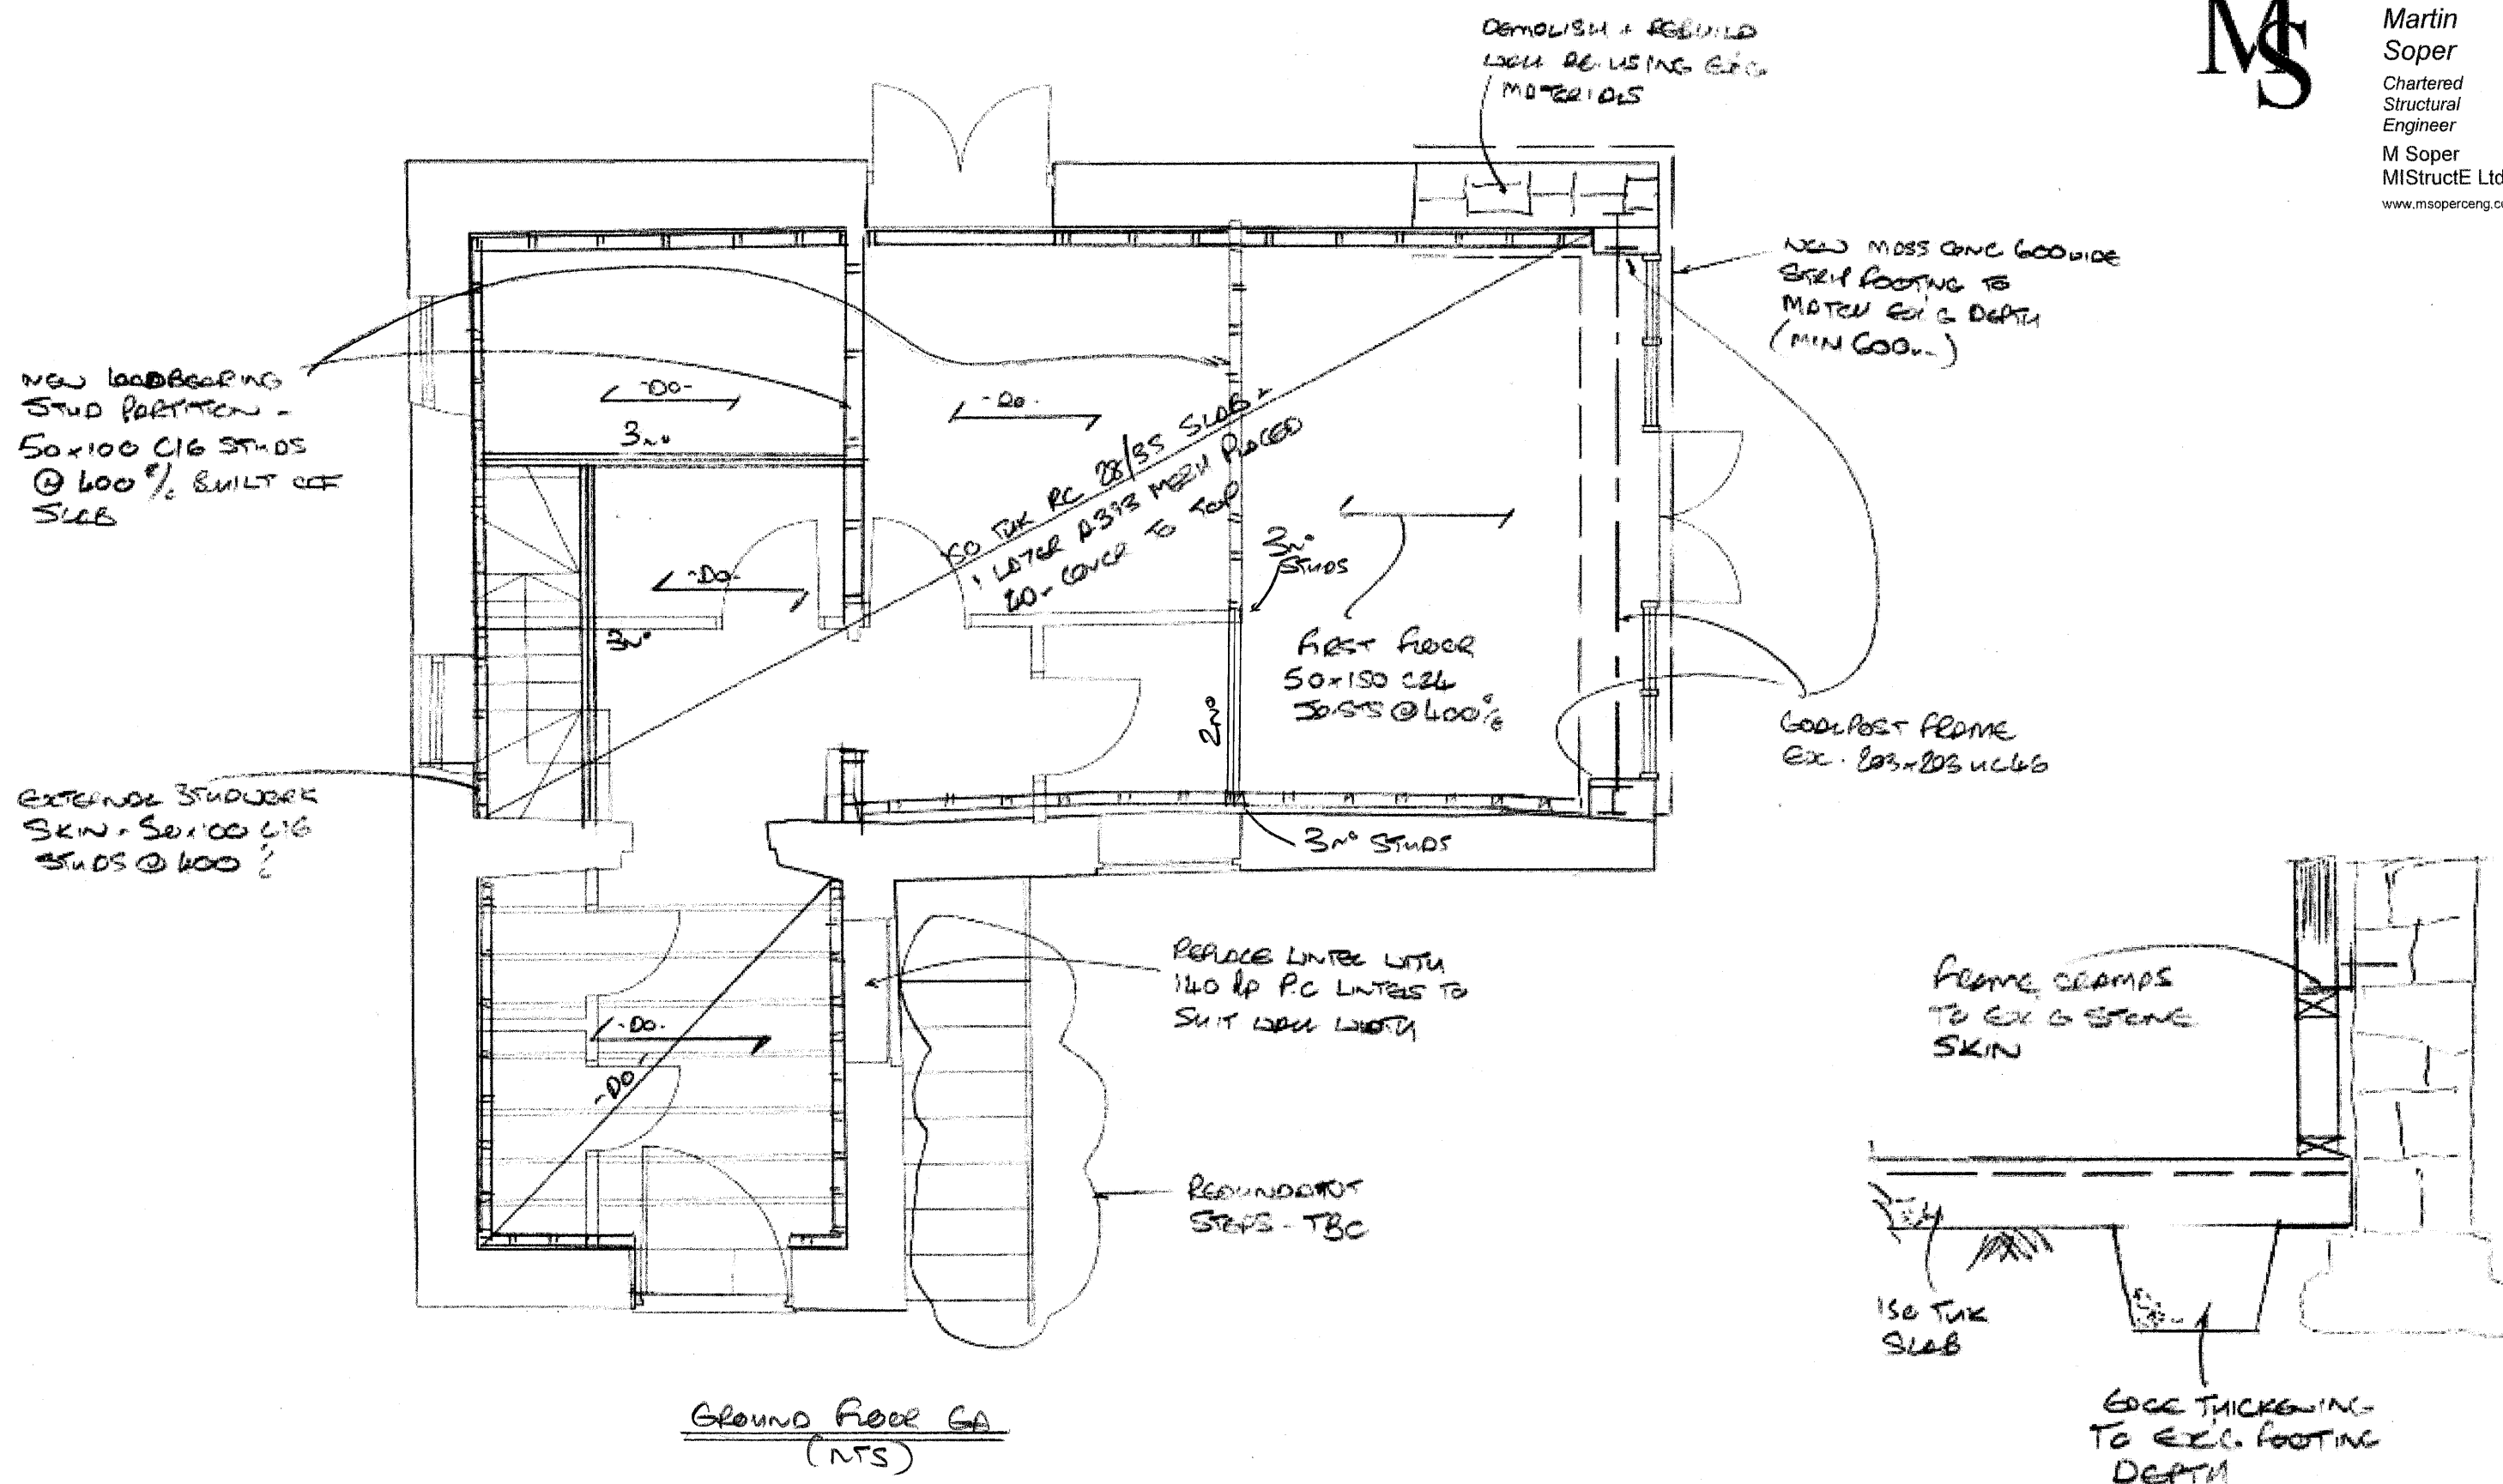

Project:	DAIRY BARN, UPPER STUDENT FARM		
Drawing Title:	GROUND FLOOR STRUCTURAL WORKS		
Drg No:	26064/01	Rev	-
Date:	8.7.26	Scale (A3)	AS SHOWN

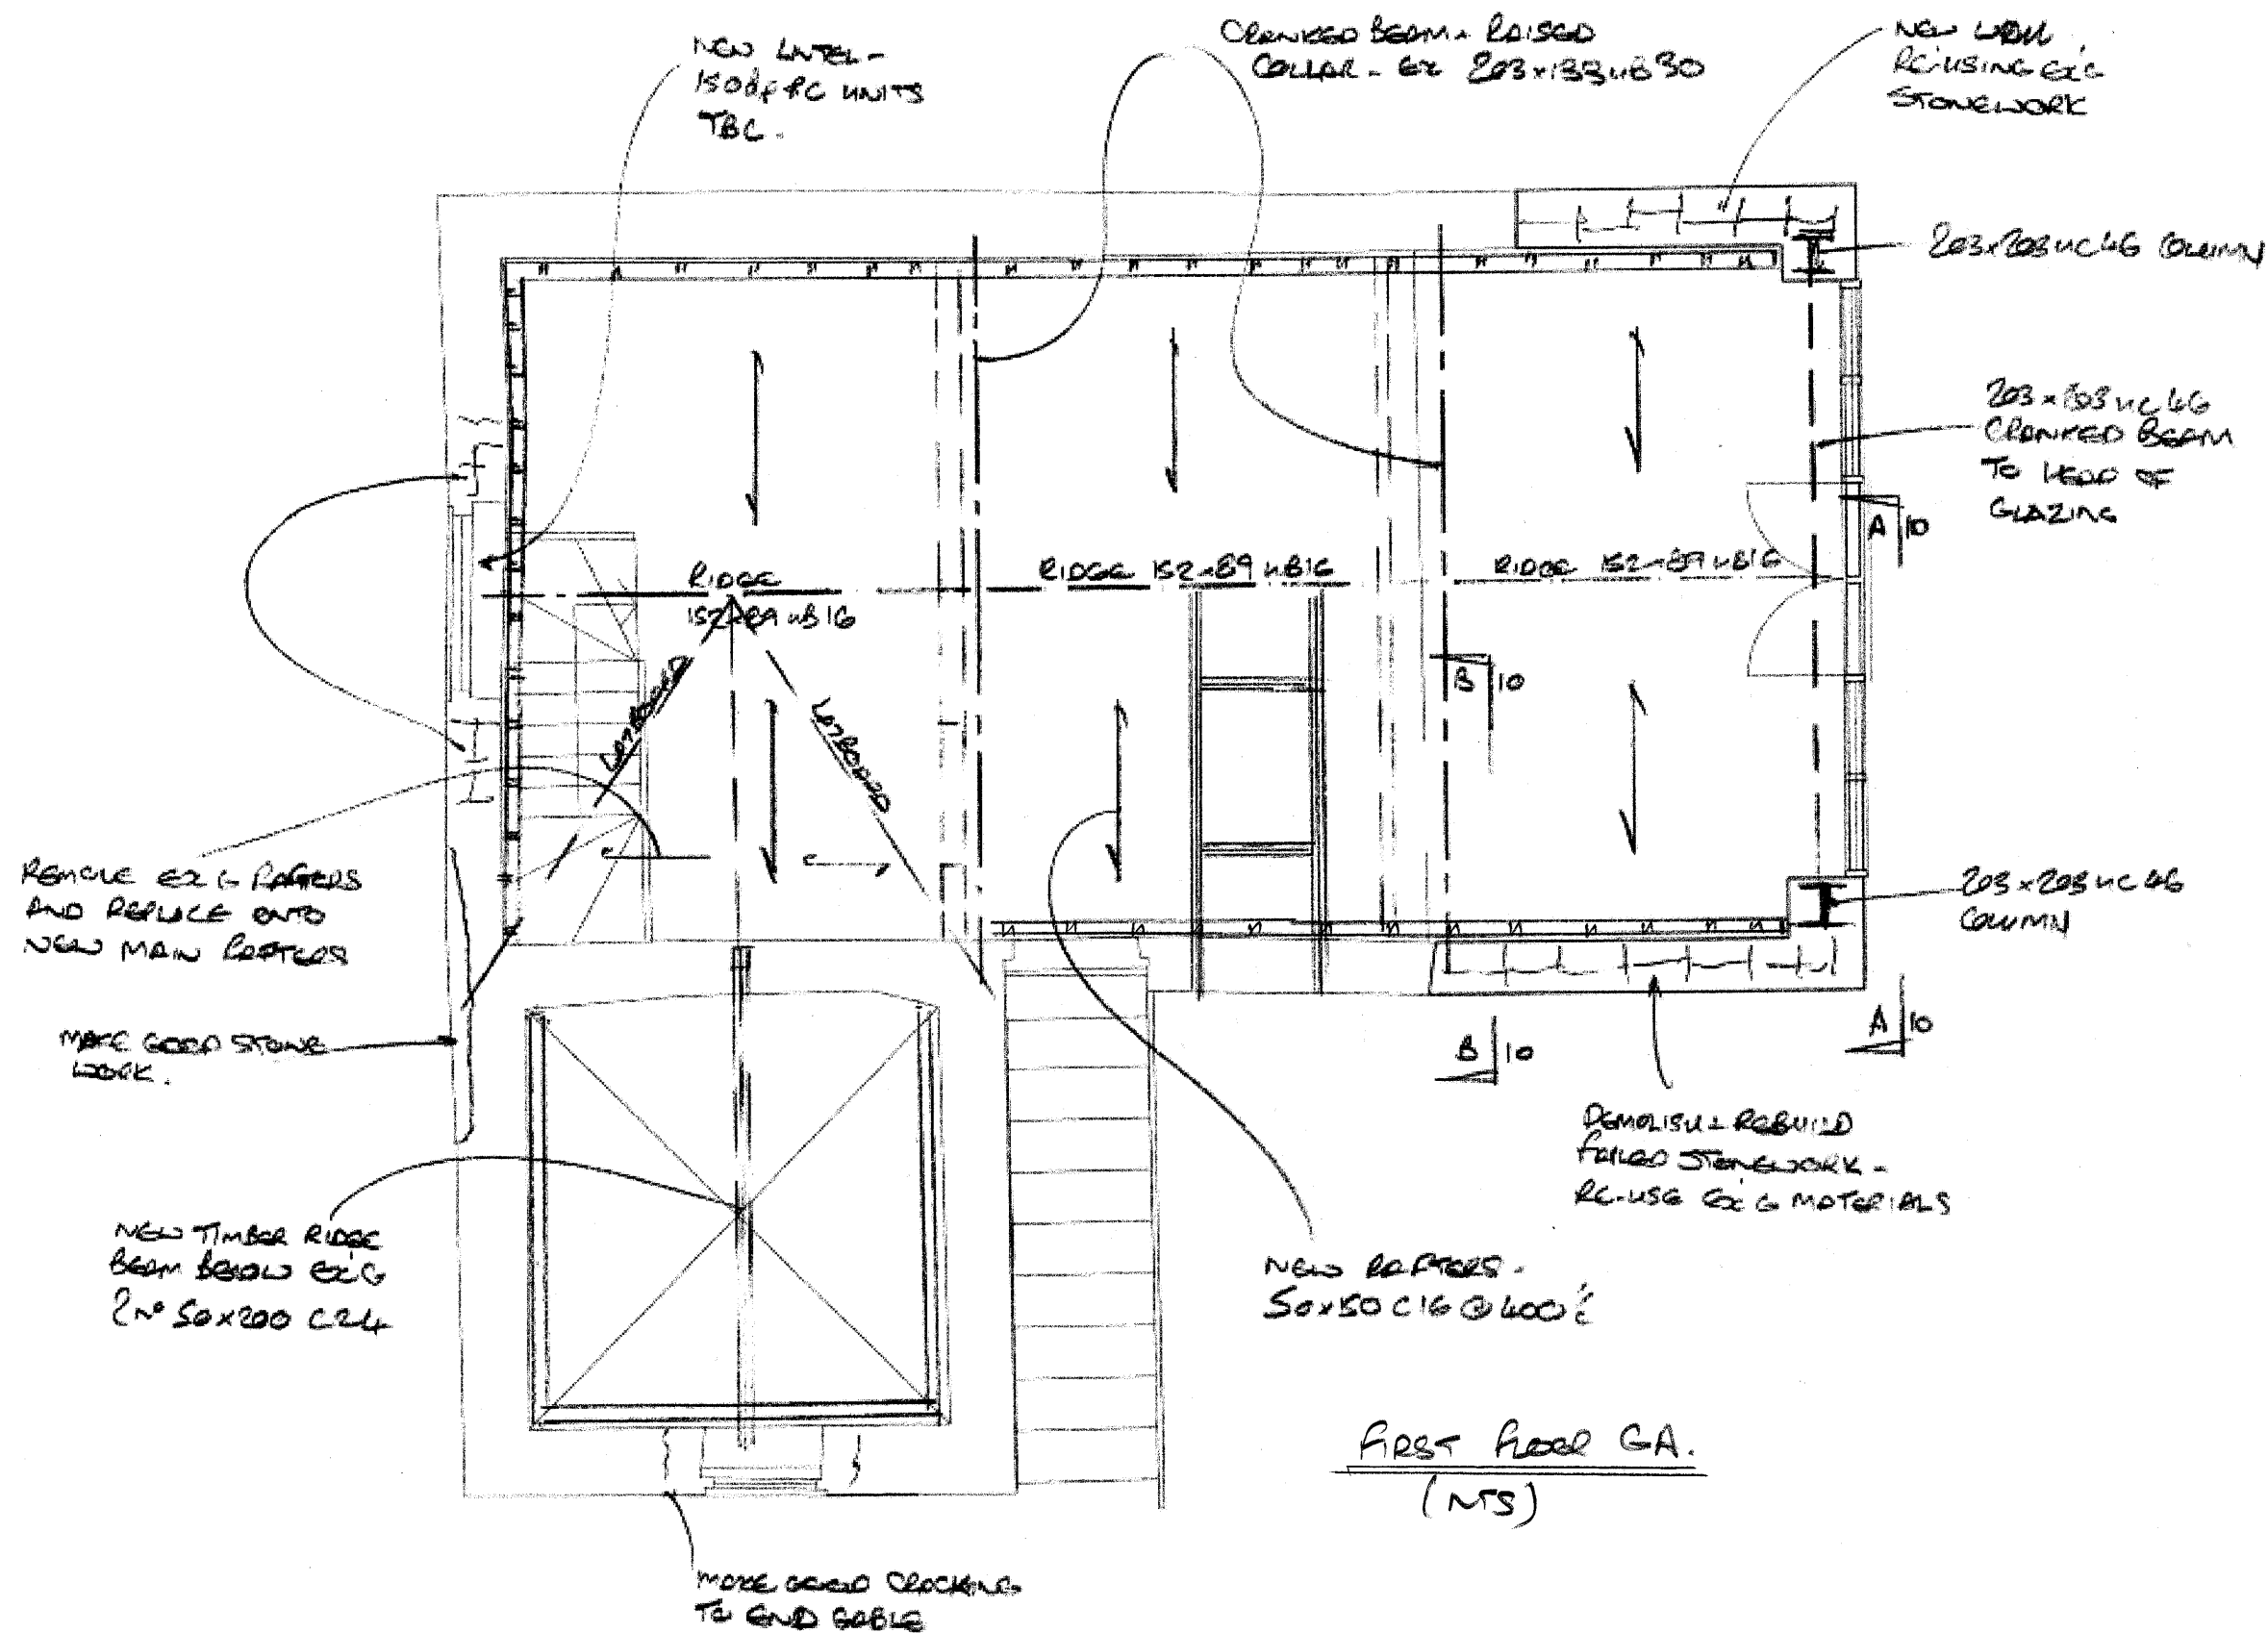

Project:	DART BARN, UPPER STABLEY FARM		
Drawing Title:	FIRST FLOOR STRUCTURAL WORKS		
Drg No:	26064/02	Rev	-
Date:	8.7.26	Scale (A3)	AS SHOWN

