
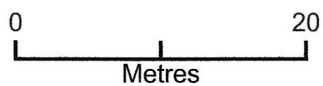


Castle Mead/Kennet Mead/West Drive_SN8 1NQ

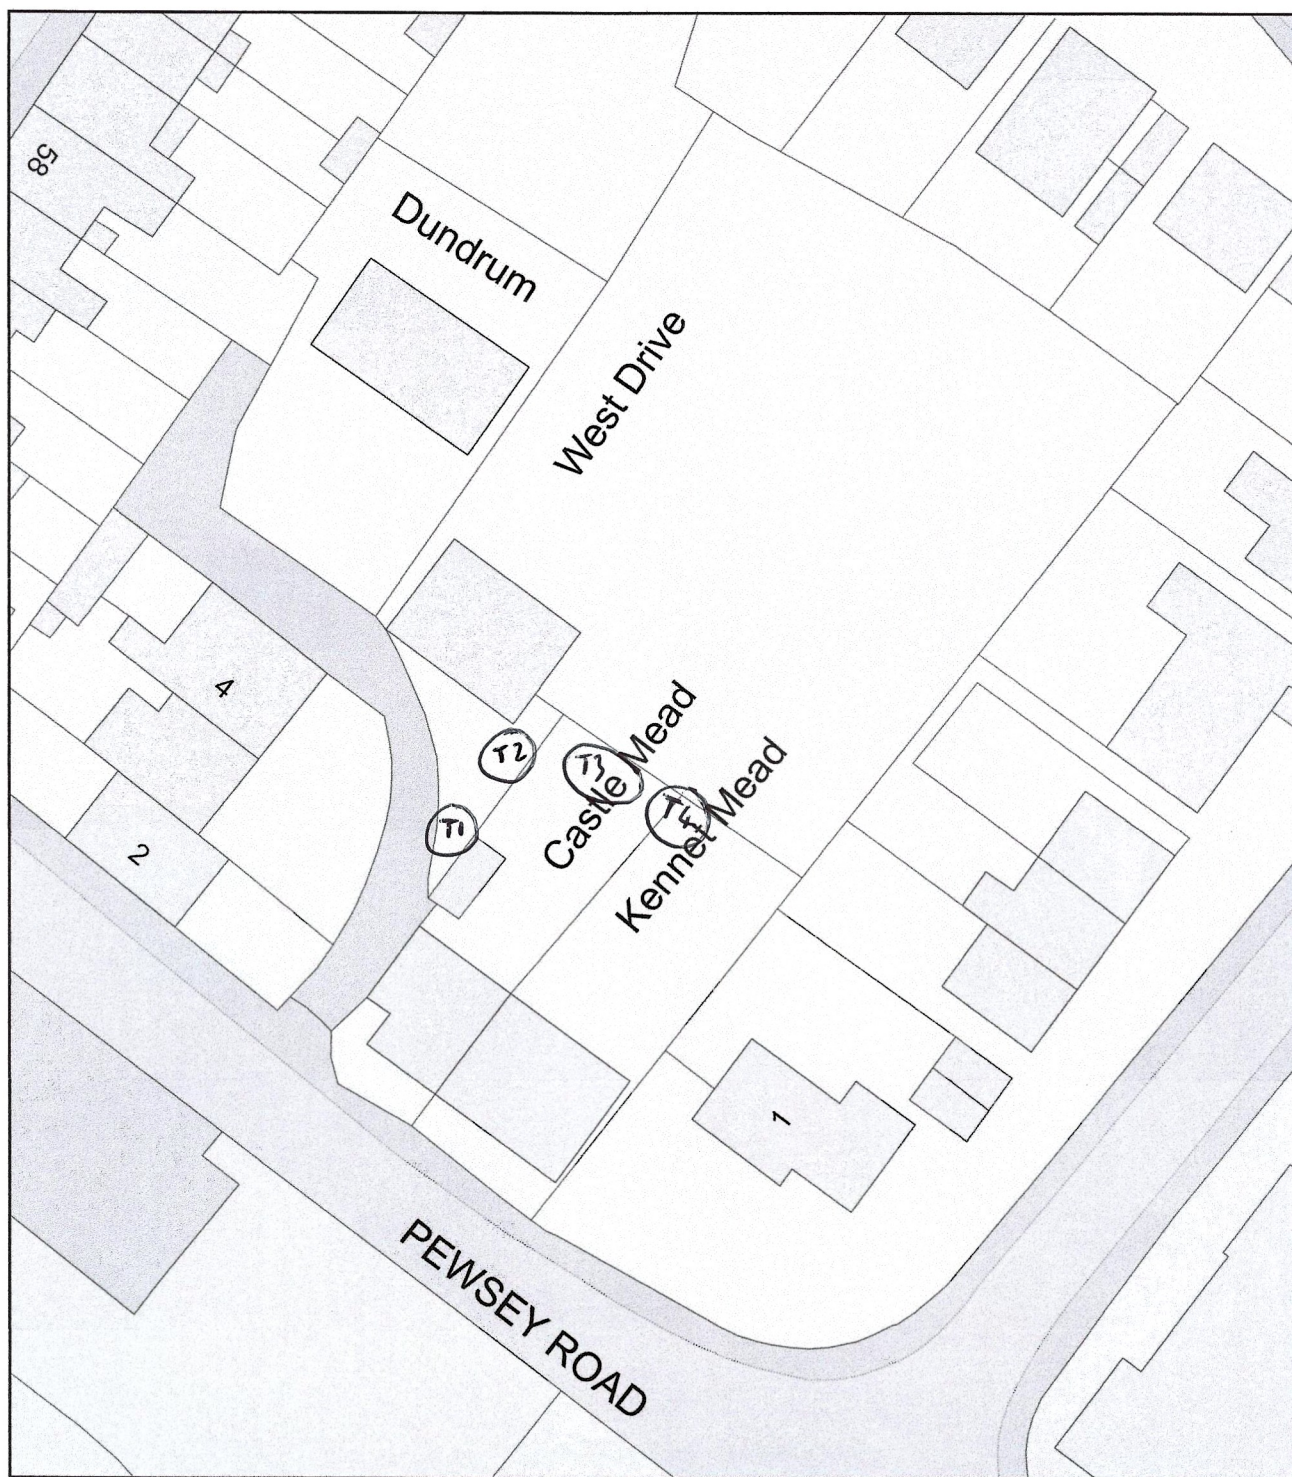

Plan Produced for: Green Farm Tree Care

Date Produced: 23 Jul 2026

Plan Reference Number: TQRQM26204082556503

Scale: 1:500 @ A4