



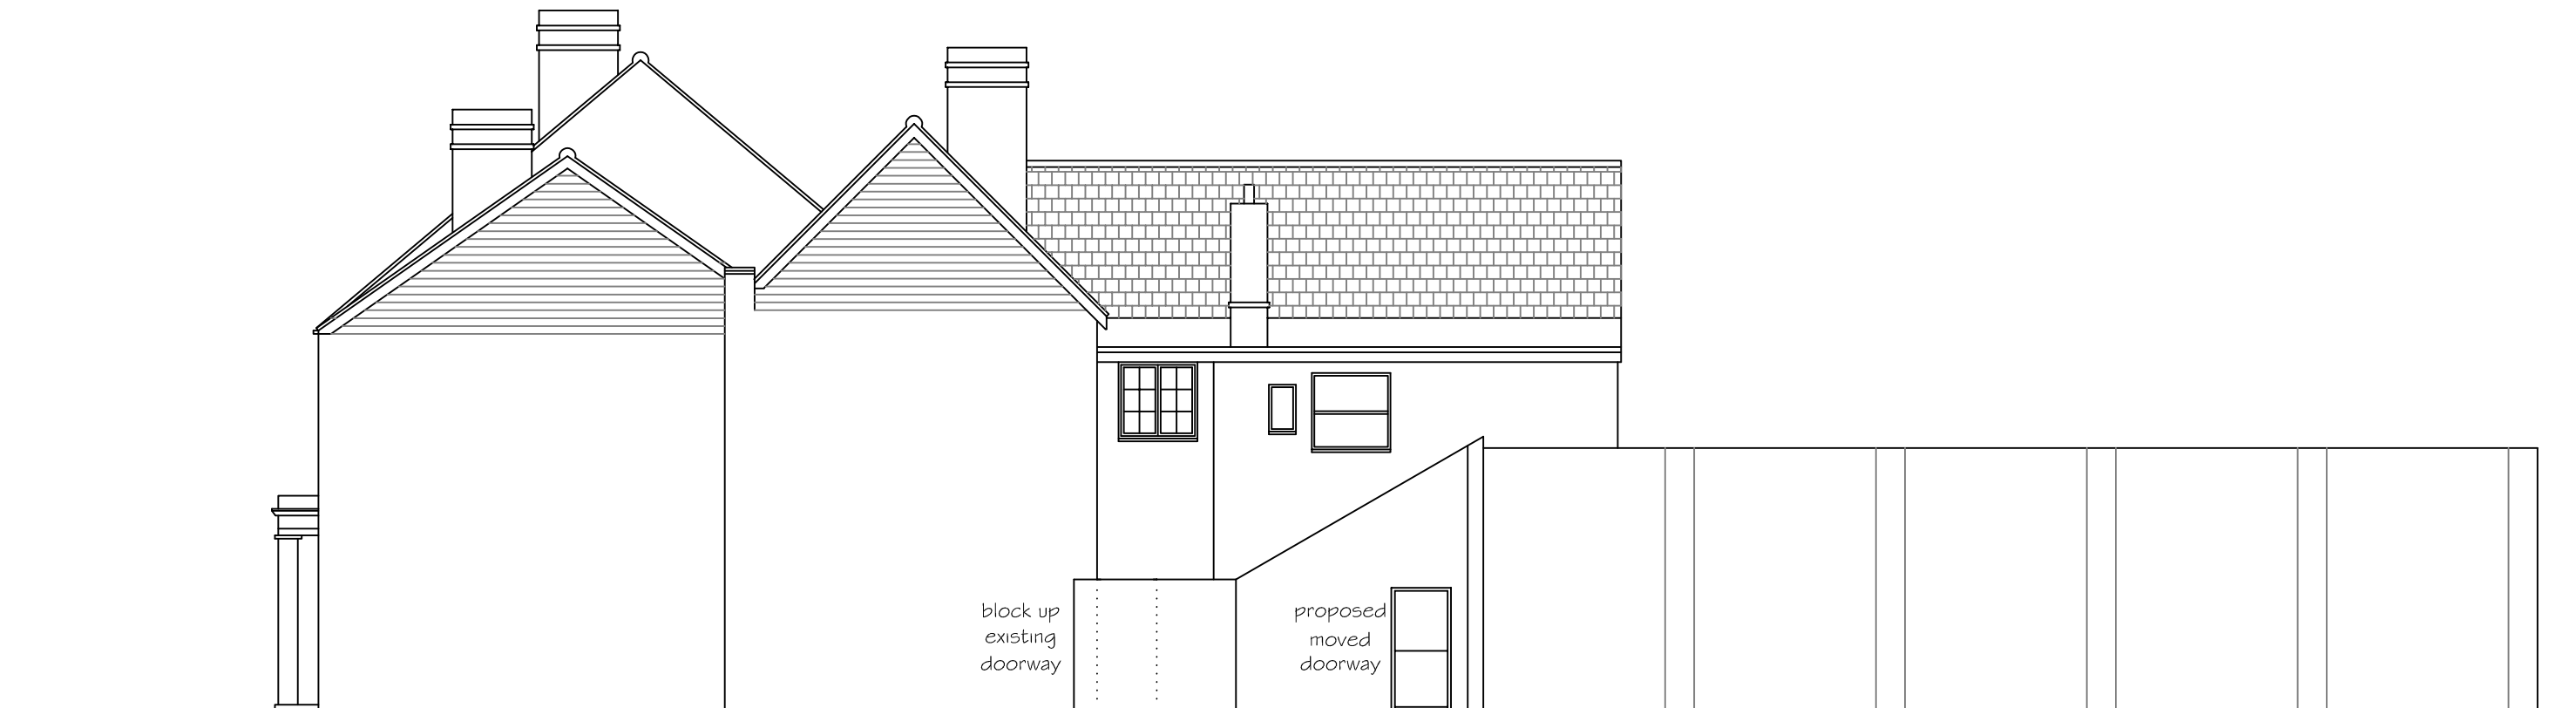

PROPOSED SIDE (SOUTH EAST) ELEVATION 1:100

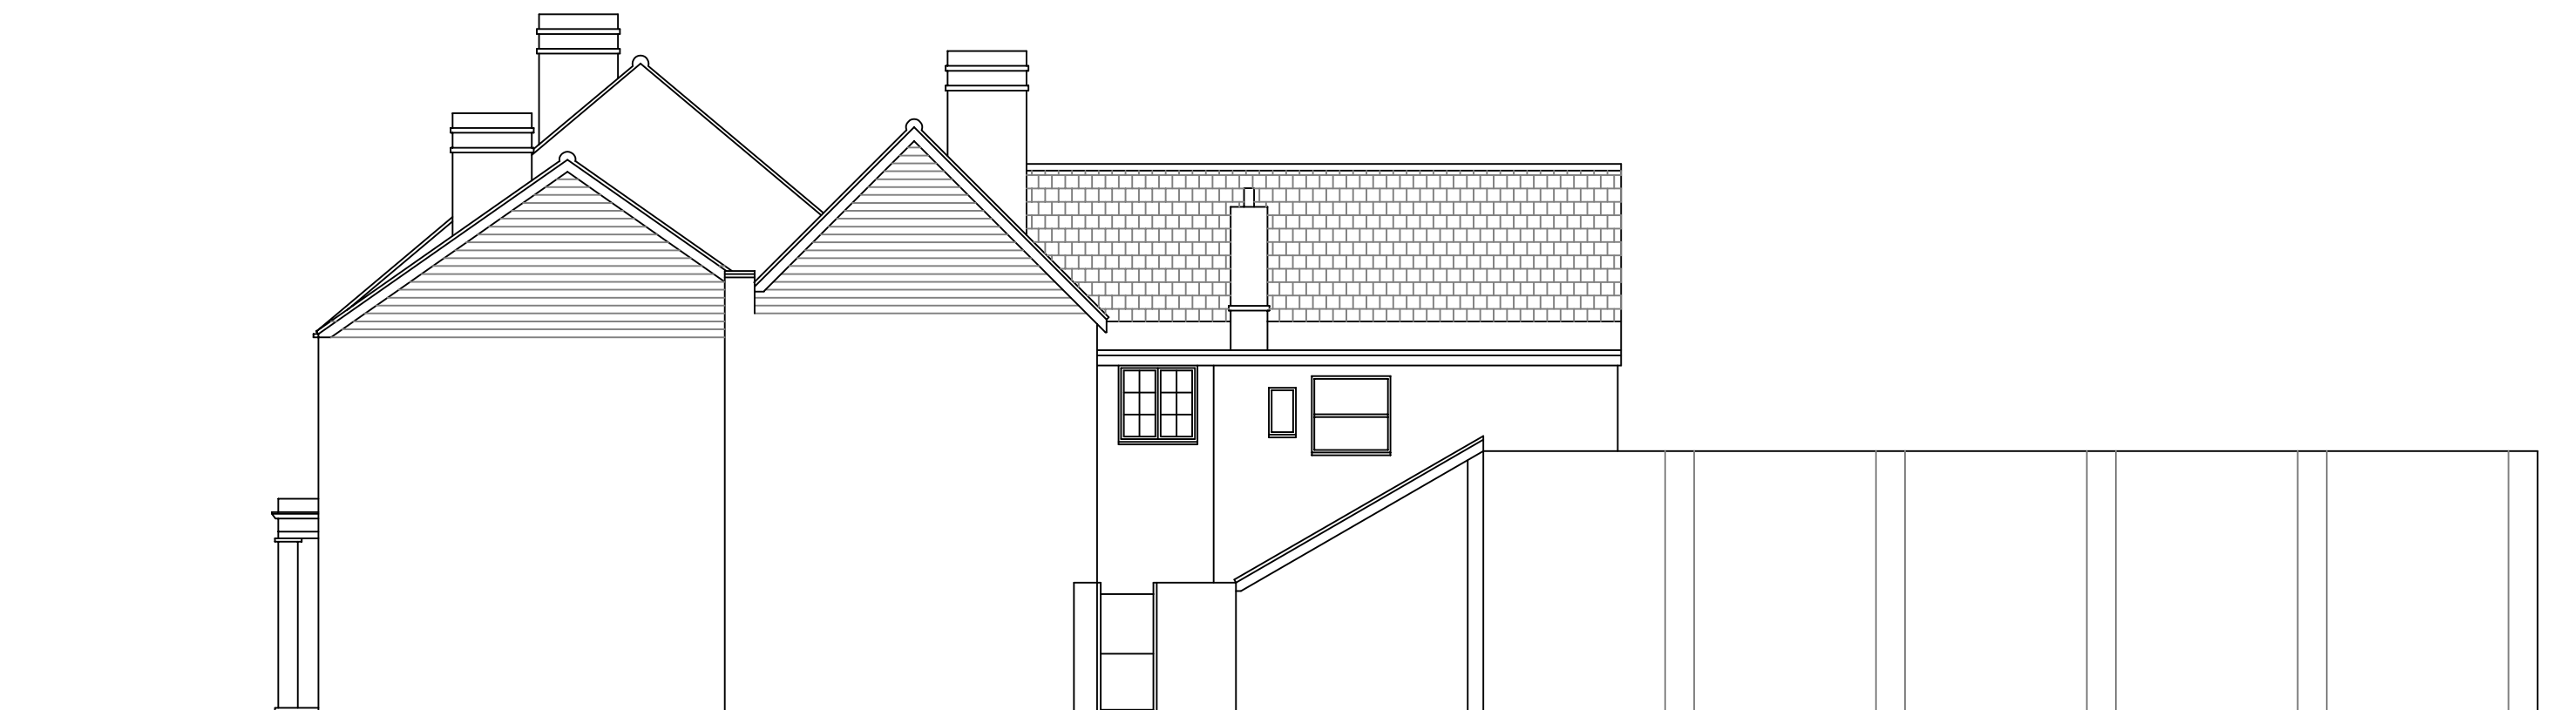

EXISTING SIDE (SOUTH EAST) ELEVATION 1:100

SJF PLANNING
& DESIGN SERVICE

01225 782078 simonnearthebell@gmail.com

PROPOSED DIVISION OF HOUSE INTO
TWO HOUSES

CLIENT MRS A FIDUCIA

LOCATION 39A NEW PARK STREET
DEVIZES
SN10 1DT

TITLE ELEVATIONS 1:100

DRG NO	ISSUE	DATE
2539-6	I	NOV 2025