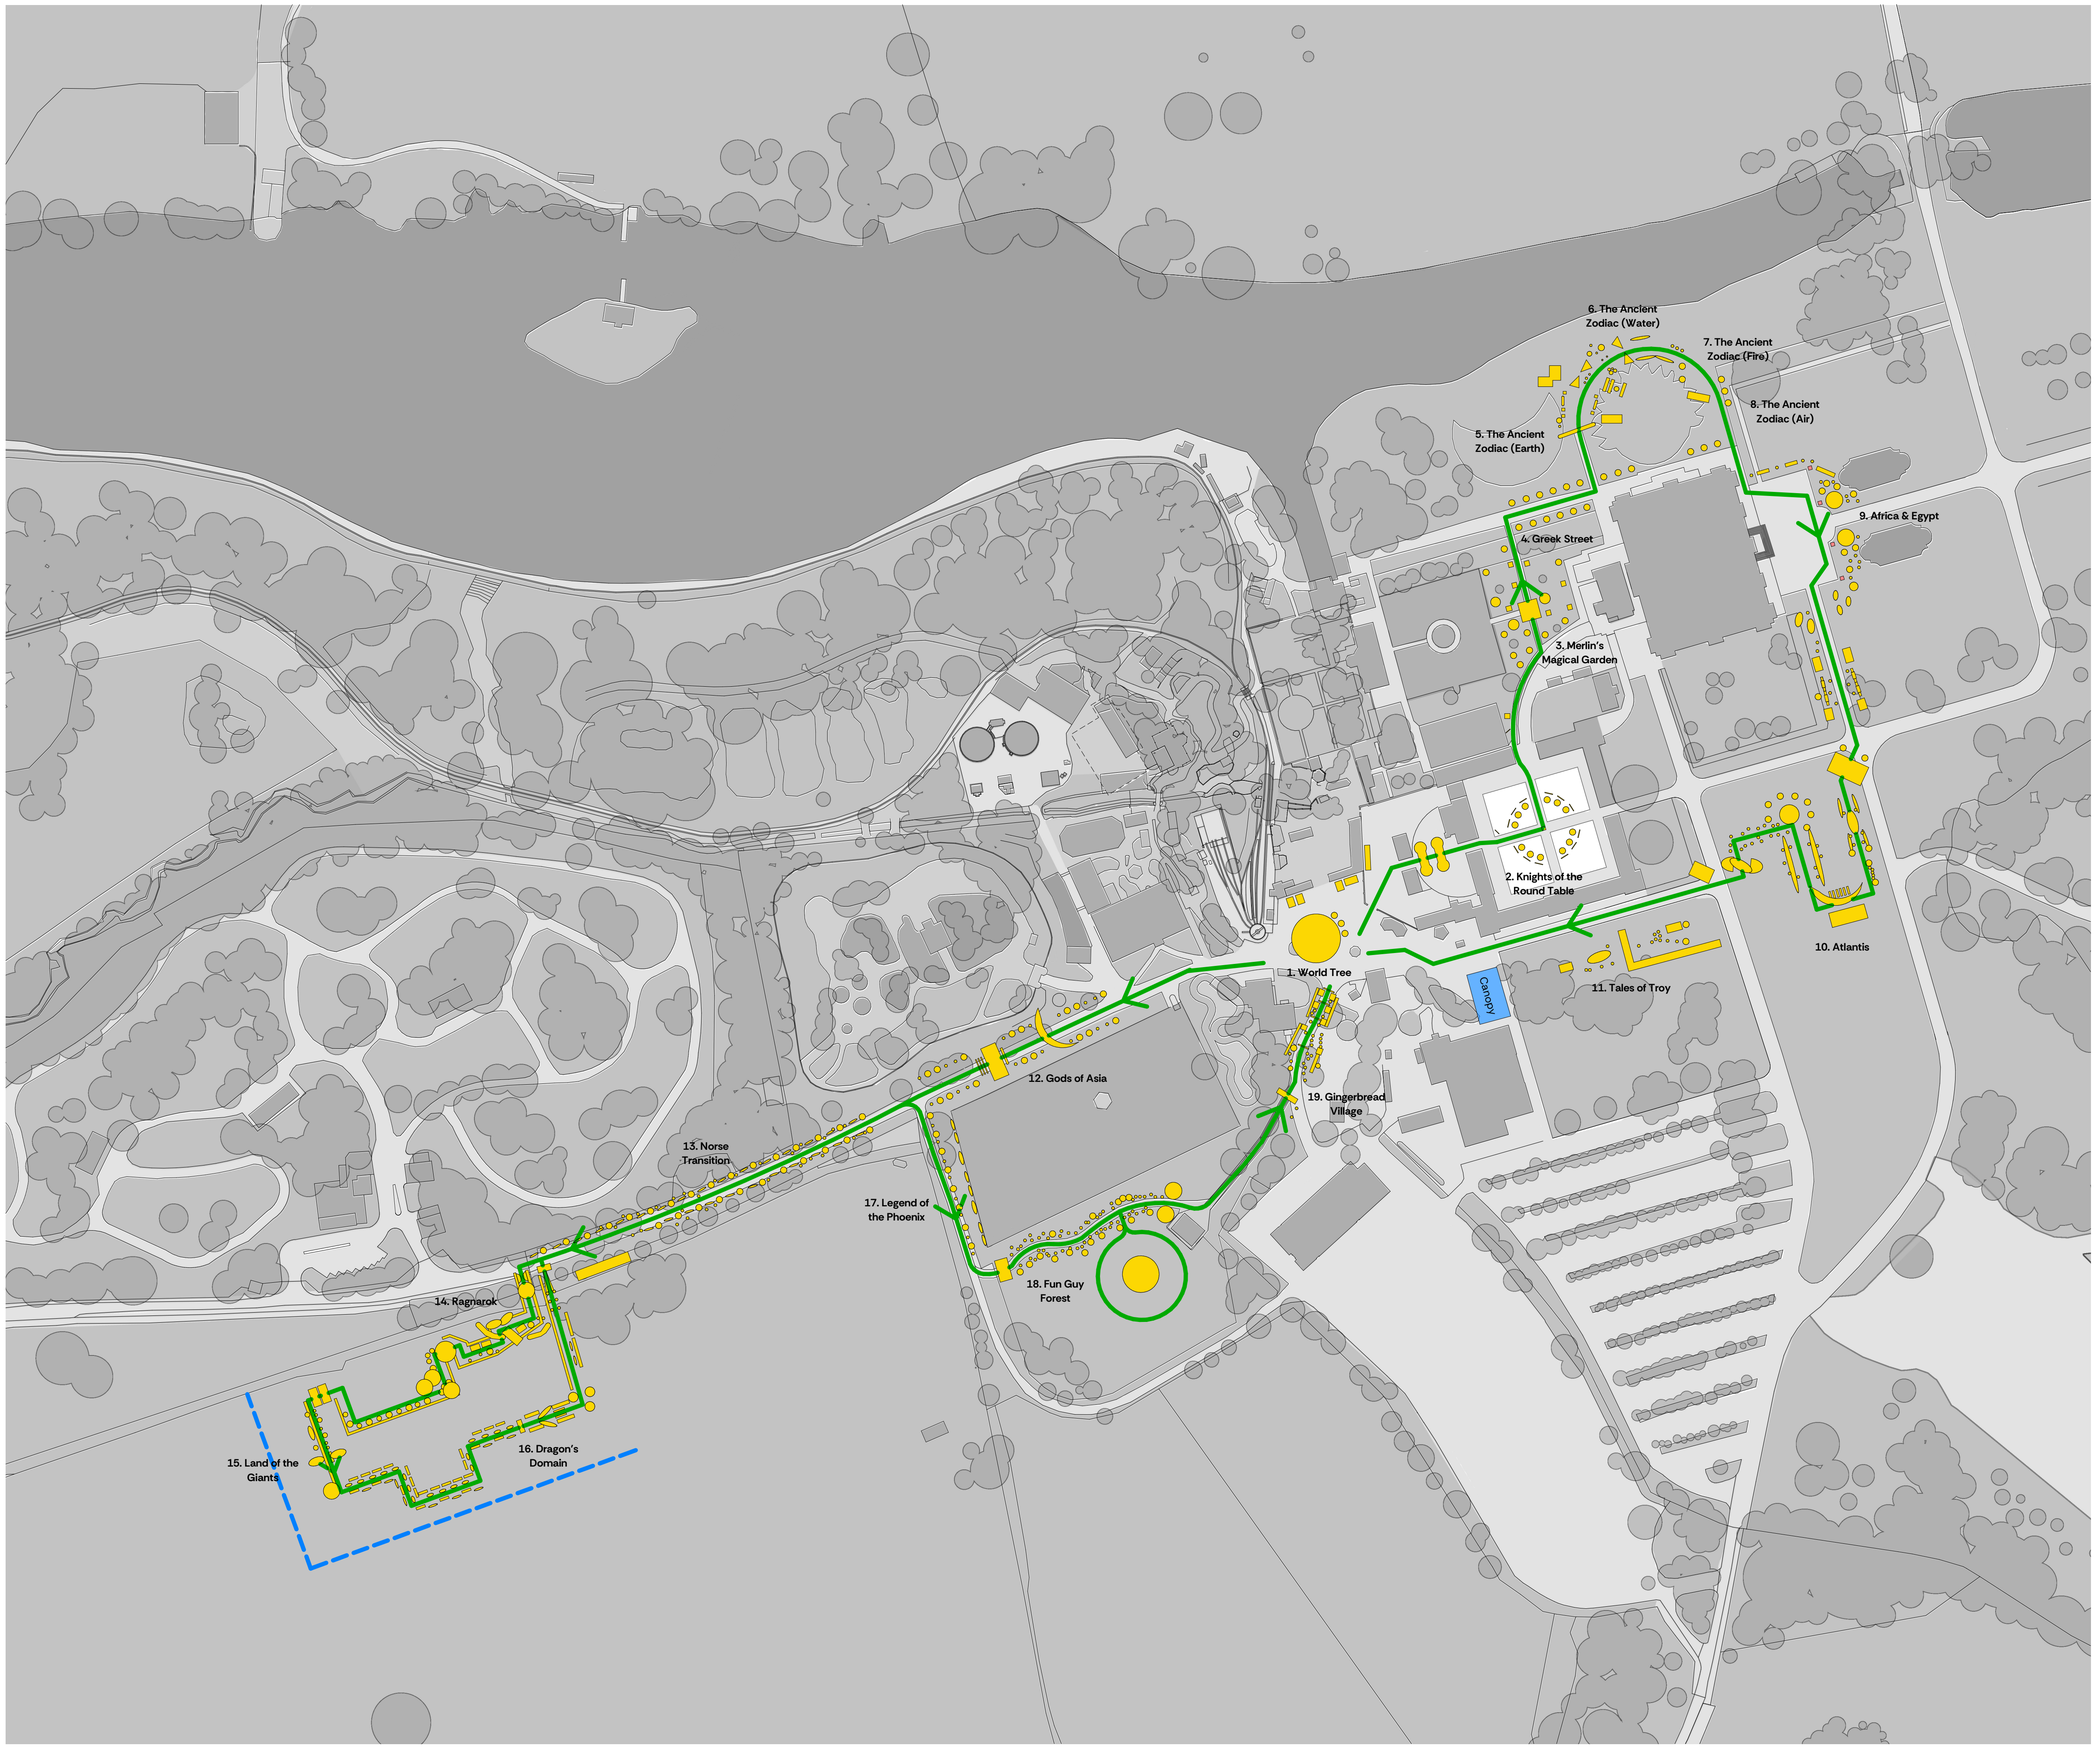


Copyright: Nugent Vallis Brierley LTD.
Trading As: NVB
Registered: In the UK (2471929)
Address: Rook Lane Chapel, Bath Street
Frome, Somerset, BA11 1DN
Contact: 01373 468 030
mailbox@nvbstudio.co.uk
Disclaimer: Responsibility will not be accepted for errors made in scaling from this drawing. Figured dimensions only must be used

North

Scale
1:1250 @ A1 (1:2500 @ A3)

12.5	25	37.5	50	62.5	75	87.5	100	112.5	125m

ATTRACTIONS LAYOUT REFERENCE

- Proposed Pedestrian Route Around the Site Location. Refer to Submitted Drawings for Reference of Inclusion of Temporary Protective Matting to Ground
- Indicative Position of Temporary Illuminated Lantern Structure
- Indicative Position of Projection Masts (4no. Total), at a Maximum Height of 4,000mm from Ground Level
- Location of 2.4m High Temporary Perimeter Fence, with Fabric Wrap to Reduce Visual Impact and Light Spill
- Indicative Position of Temporary Floor Mounted Projectors

NOTE: This Drawing is to be Read in Conjunction with the Submitted Design and Access Statement (DAS), and Client Concept Design Report.

Rev.	Description	Date
P02	Planning Issue	06/07/2026

Client & Project
Longleat Estate
Winter Attractions 2026/27

Proj. Ref. - 1904

Document Title
Attractions Layout

Project Stage	Purpose	Scale @ A1
RIBA 3	PLANNING	1:1250

Document Reference.
Project-Originator-Zone-Level-Type-Role-Number: **1904-NVB-XX-00-DR-A-00010**
Rev: **P02** Status: **S2**