
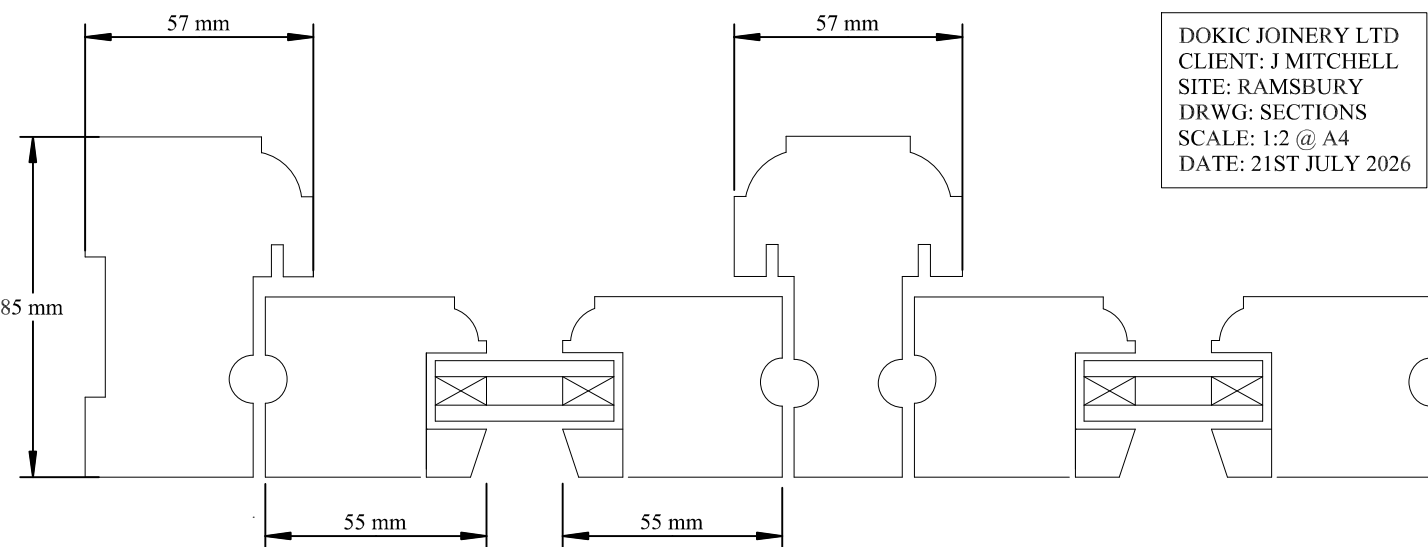
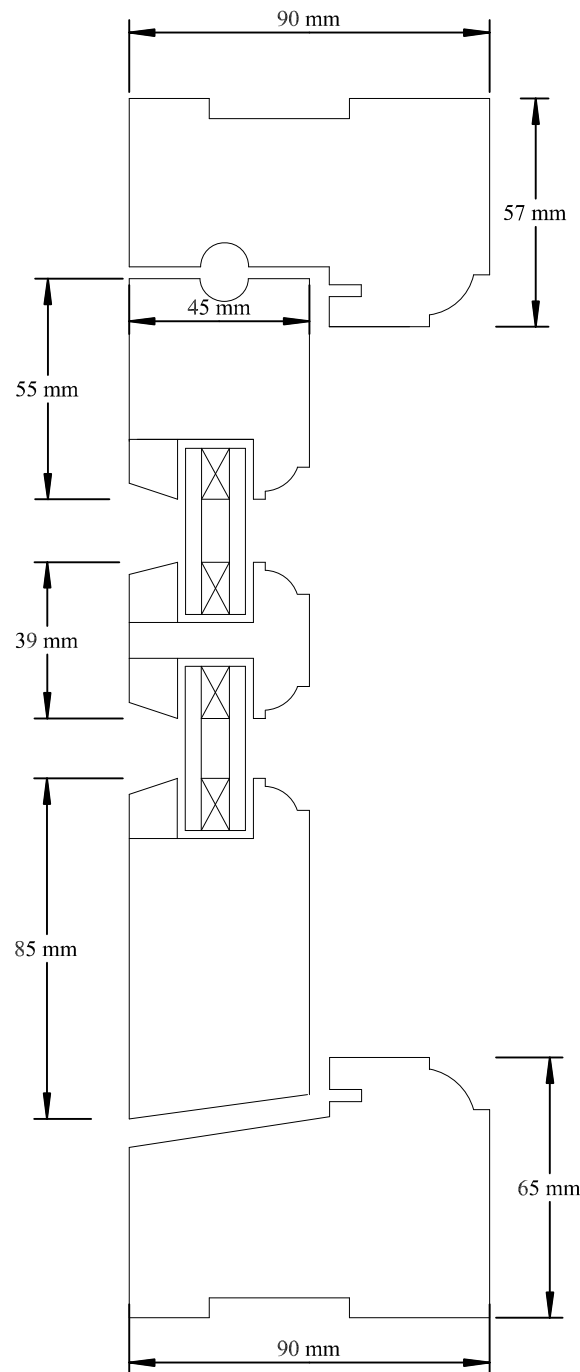


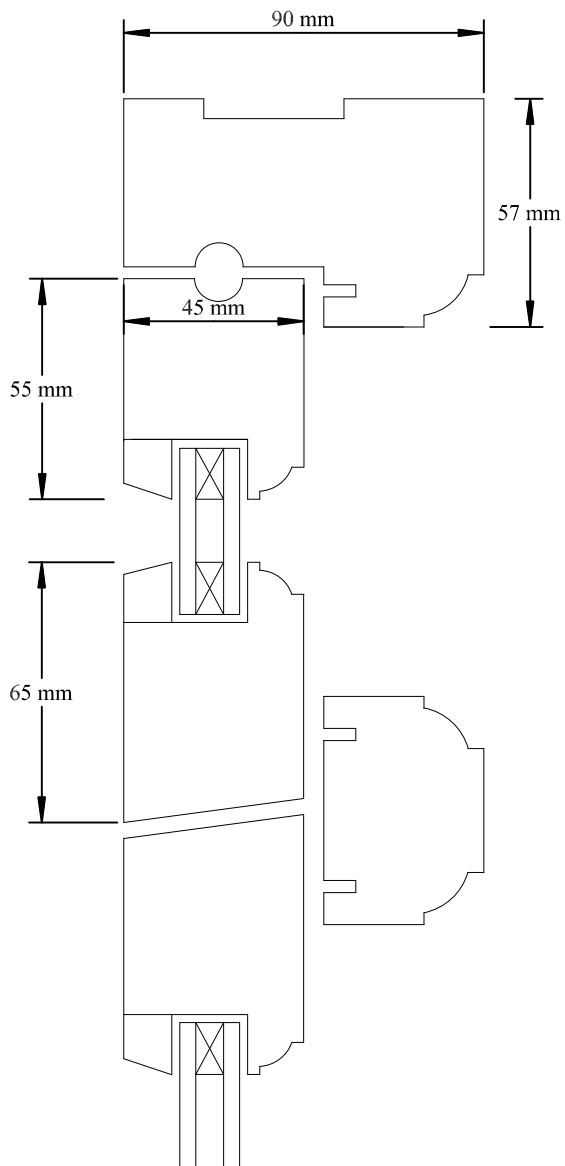

DOKIC JOINERY LTD
 CLIENT: J MITCHELL
 SITE: RAMSBURY
 DRWG: SECTIONS
 SCALE: 1:2 @ A4
 DATE: 21ST JULY 2026