


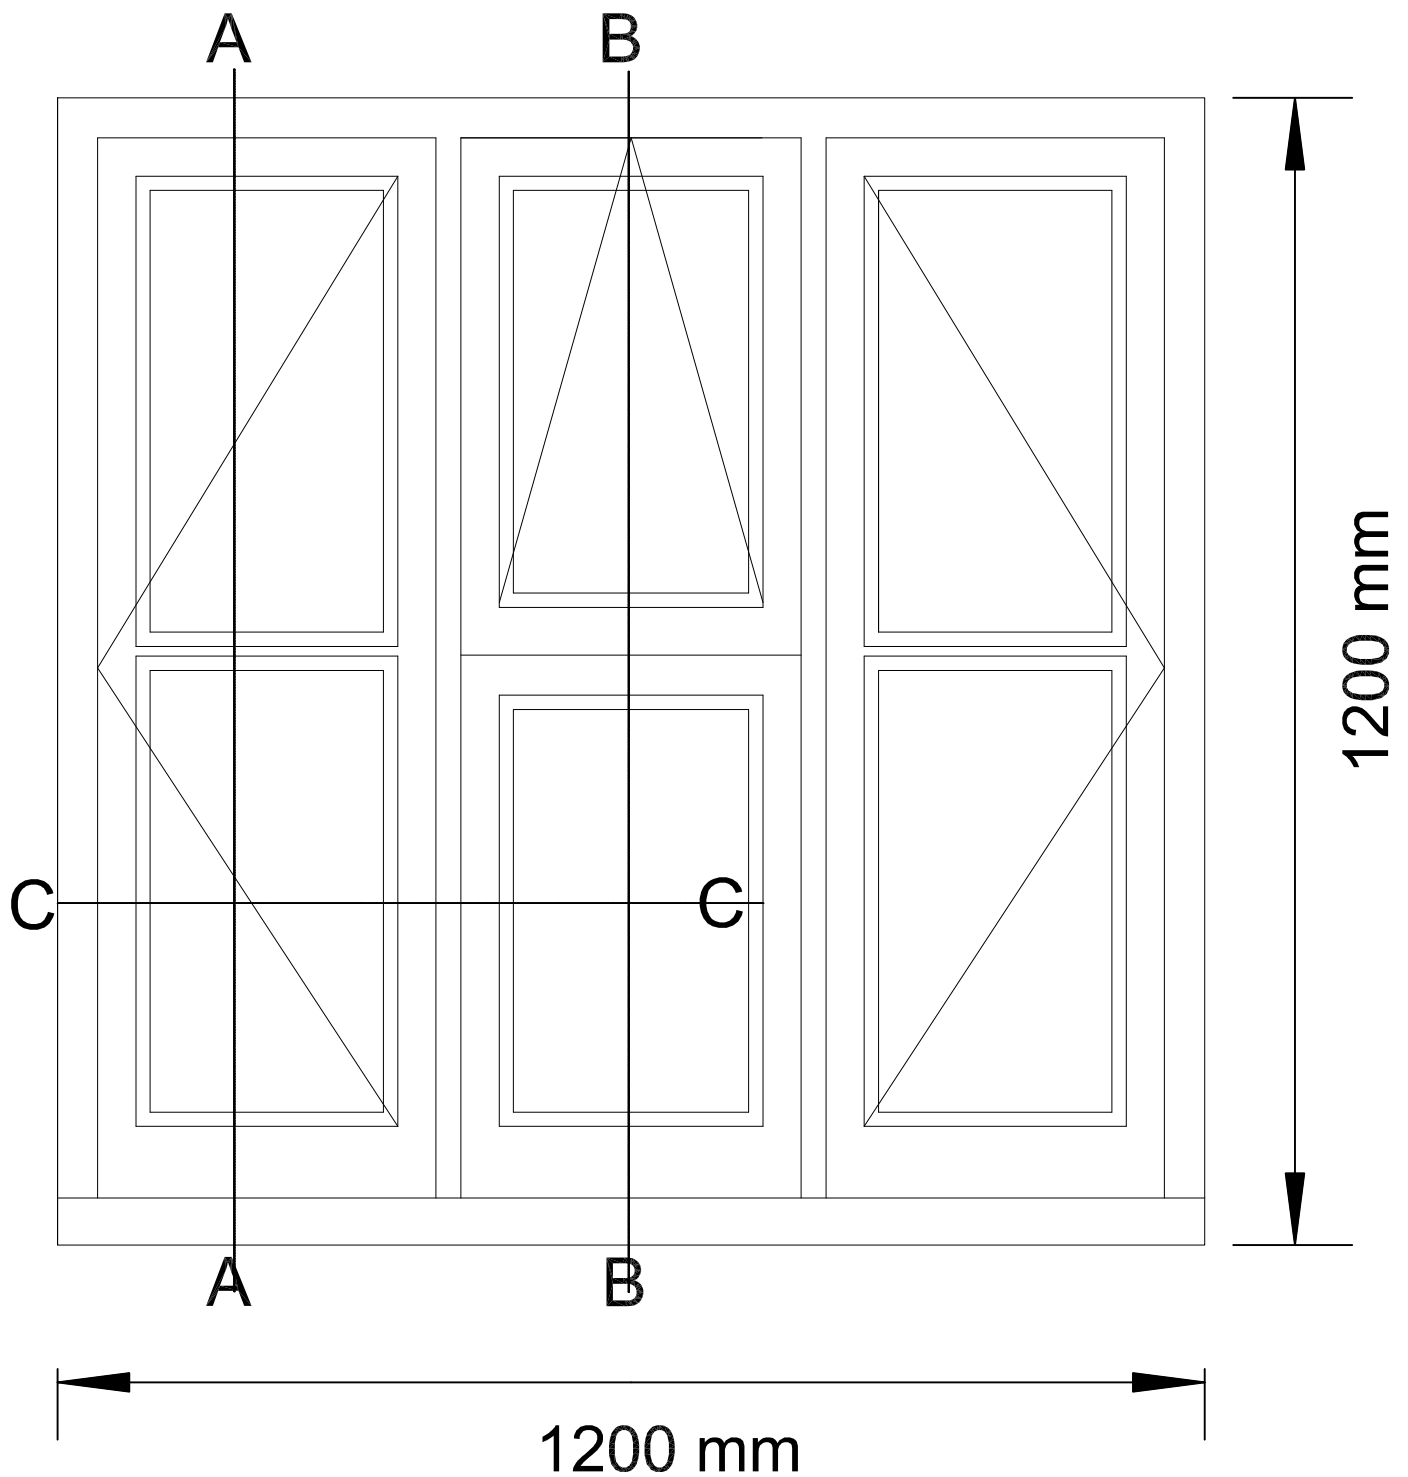

DOKIC JOINERY LTD
CLIENT: J MITCHELL
SITE: RAMSBURY
DRWG: ELEVATION
SCALE: 1:10 @ A4
DATE: 21st JULY 2026