



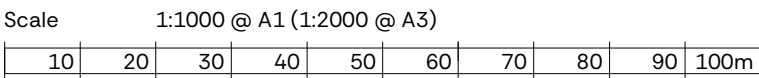



Temporary Fabrication Workshops
1:1000

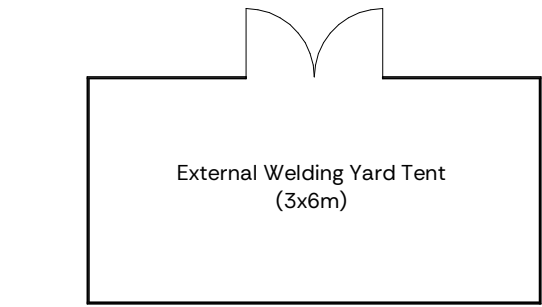



A. Typical External Welding Yard Tent (3x6m)




Fabrication Tent A – Typical Floor Plan
1:100

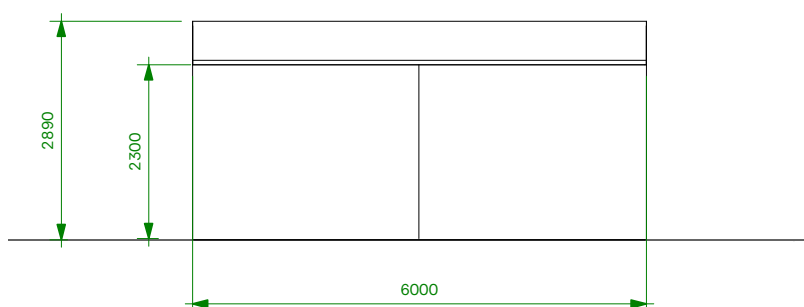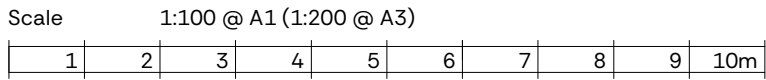


Fabrication Tent A – Typical Long Elevation
1:100

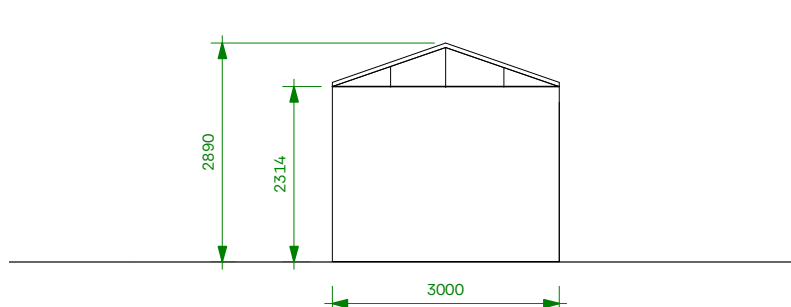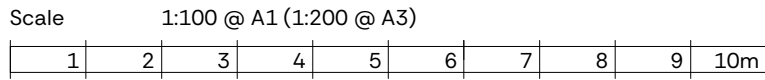



Fabrication Tent A – Typical Short Elevation
1:100

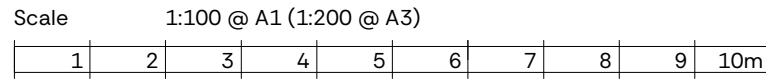



B. Typical Fabrication Tents (12x36m)

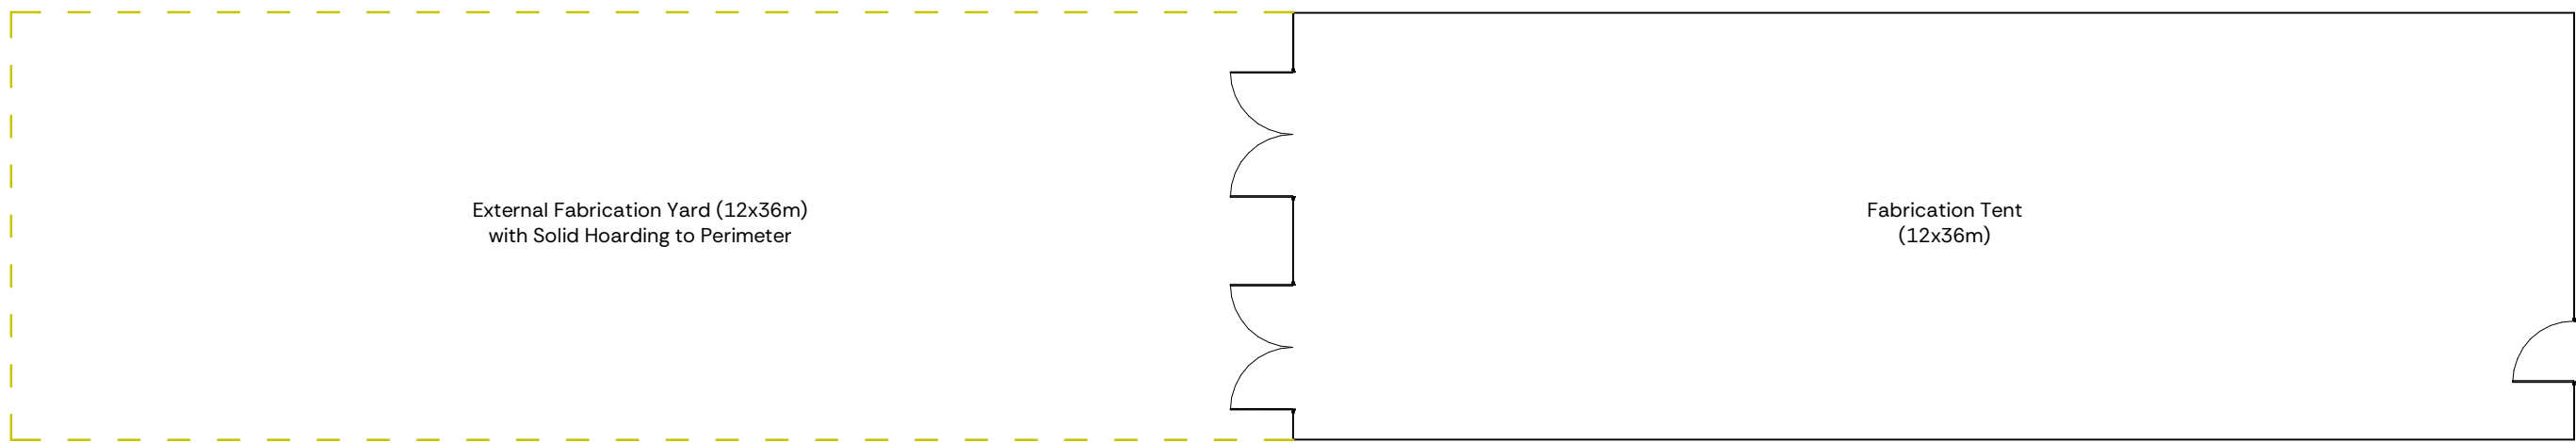

Fabrication Tent B – Typical Floor Plan
1:200

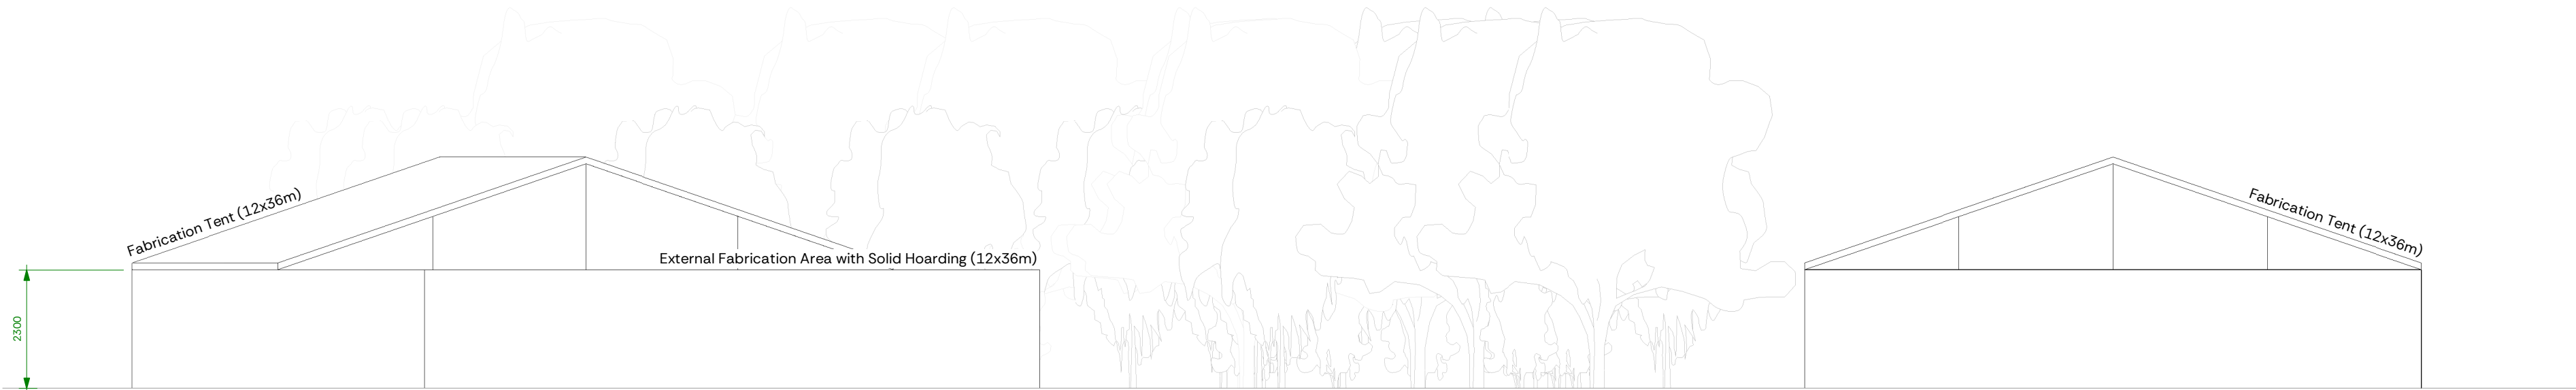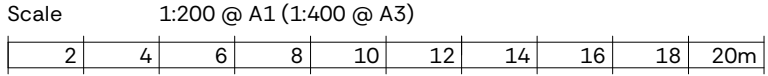

Fabrication Tent B – Typical Short Elevation
1:100

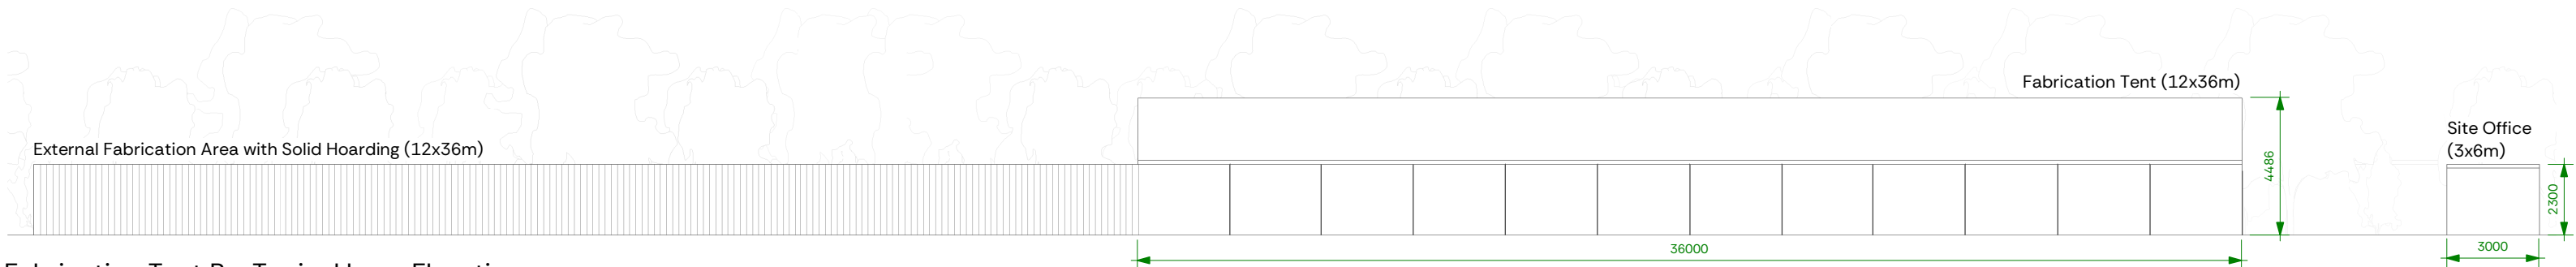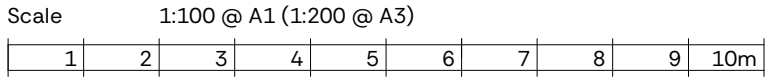

Fabrication Tent B – Typical Long Elevation
1:200

