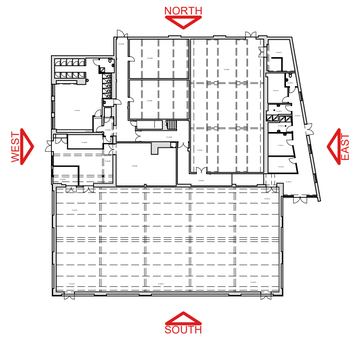

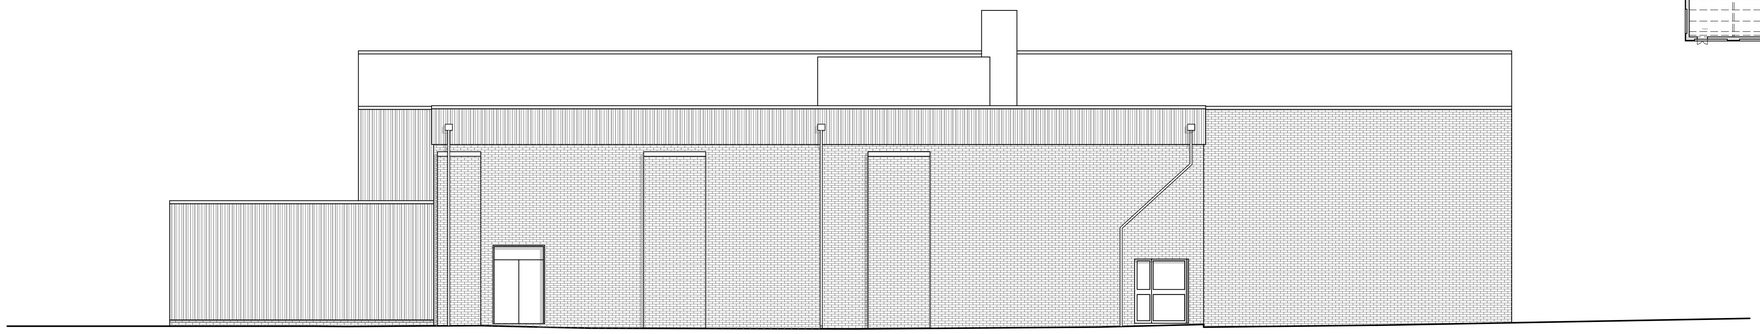

1 Existing North Elevation
Scale: 1:100

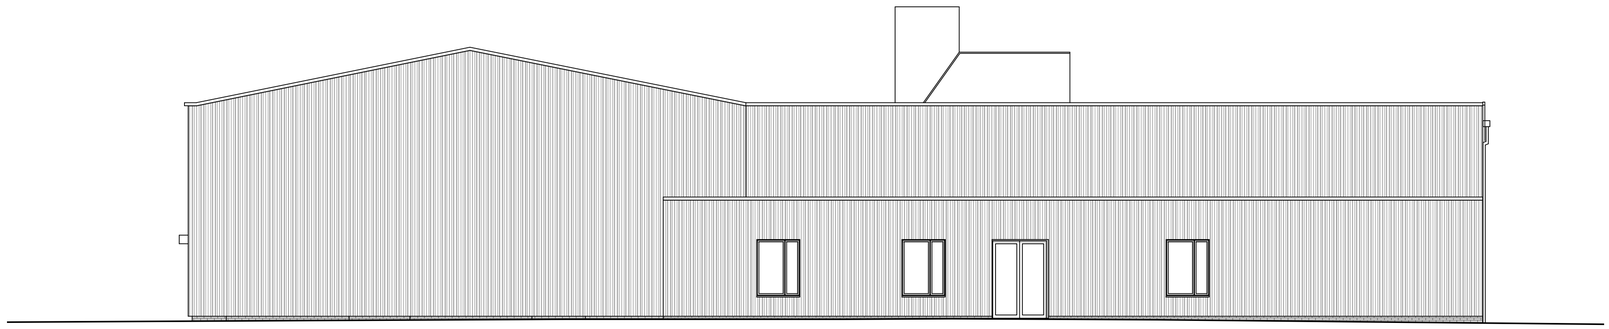

2 Existing East Elevation
Scale: 1:100

Footprint Architects

Footprint Architects Ltd
The South Suite, Third Floor, Heliting House
35 Richmond Hill, Bournemouth, BH2 6HT

01202 818966
hello@footprintarchitects.co.uk
www.footprintarchitects.co.uk

1:100 @ A1

0m 2m 4m 8m 16m

Notes: Unless otherwise stated, this drawing is for information only. Do not scale, unless for planning purposes. Use figured dimensions only. Check all dimensions on site and advise of any discrepancies before commencing work on site. Copyright Footprint Architects Ltd.

#	Date	Revision Note
P01	22/07/2026	Lawful Development Certificate Issue

Wellington Academy Sports Hall | Tidworth

Created: January 2026

Existing North and East Elevations

Project Ref: 7432

1:100 @ A1

Drawing No: Project - Origin - Zone - Level - Type - Role - Number
7432 - FTPT - EA - ZZ - DR - A 08-0050

Status: S2 - For Information

Rev: P01