

N

Site Boundary

For Hard Landscaping refer to the Architect's Drawing '20069_NP_XX_ZZ_DR_A_1007_P3_Proposed Hard Landscaping' and for Boundary Treatment refer to the Architect's Drawing '20069_NP_XX_ZZ_DR_A_1004_P6 Proposed Boundary Treatment Plan'

For Residential Plot Planting Refer to drawing edp6509_d009.

0 50m

This drawing is to be read in conjunction with all other drawings and specifications within the package.
These drawings have been prepared for design development and costing purposes only.
All dimensions in millimeters unless otherwise specified.
Do not scale off this drawing, written dimensions to be taken only.
All base plans used are provided by the client and architect, except where otherwise expressly agreed in writing, EDP shall have no responsibility or liability for any loss direct or consequential.
This drawing must not be copied in whole or part without prior written consent from EDP.

purpose of issue **PLANNING**

rev	description	date	by
h	0.5m grasscrete extension added adjacent plots 135-141	03-06-2026	LHa
g	Updated to reflect new layout	08-07-2021	LCH
-	Original - Submitted as a Draft for Comment	11-12-2020	DR

client
Lovell

project title
Drummond Park, Ludgershall, Salisbury

drawing title
Landscape Detailed Design - Public Open Space & Amenity Areas

Sheet 1 of 15

date	**03 JUNE 2026**	drawn by	**DR**
drawing number	**edp6509_d008h**	checked	**EB**
scale	**1:1000 @ A1**	QA	**RB**

the environmental dimension partnership
Registered office: 01285 740427 - www.edp-uk.co.uk - info@edp-uk.co.uk

© The Environmental Dimension Partnership Ltd. © Crown Copyright and database rights. 2021 Ordnance Survey 0100031673

No.3 Malus domestica ssp

No.45 Acer campestre 60-80cm
No.45 Carpinus betulus 60-80cm
No.36 Corylus avellana 60-80cm
No.18 Prunus spinosa 60-80cm
No.18 Ilex aquifolium 60-80cm
No.18 Viburnum opulus 60-80cm

No.1 Quercus robur

No.1 Liquidambar styraciflua

No.3 Prunus domestica 'Victoria'

No.1 Carpinus betulus

No.1 Acer campestre

No.104 Cornus sanquinea 20%
No.104 Corylus avellana 20%
No.52 Euonymus europaeus 10%
No.52 Ilex aquifolium 10%
No.52 Crataegus monogyna 10%
No.26 Rosa canina 5%
No.52 Viburnum opulus 10%
No.26 Sambucus nigra 5%
No.52 Prunus spinosa 10%

No.23 Choisya ternata 'Sundance' 20%
No.23 Cornus sanquinea 'Midwinter Fire' 20%
No.23 Cornus stolonifera 'Flaviramea' 20%
No.23 Hypericum 'Hidcote' 20%
No.12 Olearia haastii 10%
No.12 Philadelphus 'Beauclerk' 10%

No.1 Malus domestica ssp

No.1 Quercus robur

No.11 Brachyglottis 'Sunshine' 10%
No.11 Cistus 'Silver Pink' 10%
No.21 Cornus stolonifera 'Flaviramea' 20%
No.11 Deschampsia cespitosa 'Goldtau' 10%
No.21 Euonymus fortunei 'Emerald Gaiety' 20%
No.11 Perovskia atriplicifolia 'Blue Spire' 10%
No.11 Rosmarinus offi.'Miss Jessop's Upright' 10%
No.11 Stipa tenuissima 10%

No.8 Brachyglottis 'Sunshine' 10%
No.8 Cistus 'Silver Pink' 10%
No.16 Cornus stolonifera 'Flaviramea' 20%
No.8 Deschampsia cespitosa 'Goldtau' 10%
No.16 Euonymus fortunei 'Emerald Gaiety' 20%
No.8 Perovskia atriplicifolia 'Blue Spire' 10%
No.8 Rosmarinus offi.'Miss Jessop's Upright' 10%
No.8 Stipa tenuissima 10%

No.70 Acer campestre 60-80cm
No.70 Carpinus betulus 60-80cm
No.56 Corylus avellana 60-80cm
No.28 Prunus spinosa 60-80cm
No.28 Ilex aquifolium 60-80cm
No.28 Viburnum opulus 60-80cm

LEAP & LAP 4

No.30 Choisya ternata 'Sundance' 20%
No.30 Cornus sanquinea 'Midwinter Fire' 20%
No.30 Cornus stolonifera 'Flaviramea' 20%
No.30 Hypericum 'Hidcote' 20%
No.15 Olearia haastii 10%
No.15 Philadelphus 'Beauclerk' 10%

No.14 Brachyglottis 'Sunshine' 10%
No.14 Cistus 'Silver Pink' 10%
No.28 Cornus stolonifera 'Flaviramea' 20%
No.14 Deschampsia cespitosa 'Goldtau' 10%
No.28 Euonymus fortunei 'Emerald Gaiety' 20%
No.14 Perovskia atriplicifolia 'Blue Spire' 10%
No.14 Rosmarinus offi.'Miss Jessop's Upright' 10%
No.14 Stipa tenuissima 10%

No.4 Sorbus aria

No.26 Choisya 'Aztec Pearl' 10%
No.20 Deschampsia cespitosa 7.5%
No.26 Echinops ritro 10%
No.39 Geranium macrorrhizum 15%
No.52 Hebe rakaiensis 20%
No.39 Lavandula angustifolia 15%
No.13 Polemonium caeruleum 5%
No.26 Rudbeckia fulgida sullivantii 'Goldsturm' 10%
No.20 Stipa gigantea 7.5%

No.2 Prunus avium 'Plena'

No.21 Cornus sanquinea 20%
No.21 Corylus avellana 20%
No.11 Euonymus europaeus 10%
No.11 Ilex aquifolium 10%
No.11 Crataegus monogyna 10%
No.6 Rosa canina 5%
No.11 Viburnum opulus 10%
No.6 Sambucus nigra 5%
No.11 Prunus spinosa 10%

No.28 Choisya ternata 'Sundance' 20%
No.28 Cornus sanquinea 'Midwinter Fire' 20%
No.28 Cornus stolonifera 'Flaviramea' 20%
No.28 Hypericum 'Hidcote' 20%
No.14 Olearia haastii 10%
No.14 Philadelphus 'Beauclerk' 10%

No.3 Pyrus calleryana 'Chanticleer'

No.69 Acer campestre 60-80cm
No.69 Carpinus betulus 60-80cm
No.55 Corylus avellana 60-80cm
No.28 Prunus spinosa 60-80cm
No.28 Ilex aquifolium 60-80cm
No.28 Viburnum opulus 60-80cm

No.4 Sorbus aria

No.100 Acer campestre 60-80cm
No.100 Carpinus betulus 60-80cm
No.80 Corylus avellana 60-80cm
No.40 Prunus spinosa 60-80cm
No.40 Ilex aquifolium 60-80cm
No.40 Viburnum opulus 60-80cm

No.1 Prunus domestica 'Victoria'

No.22 Choisya ternata 'Sundance' 20%
No.22 Cornus sanquinea 'Midwinter Fire' 20%
No.22 Cornus stolonifera 'Flaviramea' 20%
No.22 Hypericum 'Hidcote' 20%
No.11 Olearia haastii 10%
No.11 Philadelphus 'Beauclerk' 10%

No.23 Choisya 'Aztec Pearl' 10%
No.17 Deschampsia cespitosa 7.5%
No.23 Echinops ritro 10%
No.34 Geranium macrorrhizum 15%
No.45 Hebe rakaiensis 20%
No.34 Lavandula angustifolia 15%
No.12 Polemonium caeruleum 5%
No.23 Rudbeckia fulgida sullivantii 'Goldsturm' 10%
No.17 Stipa gigantea 7.5%

No.1 Prunus avium 'Plena'

0 10m

N

Dog Waste Bin
Product: Hardwood square bin with lockable side
Supplier: Woodscape

Proposed Post and Rail Fence

Proposed Grasscrete

Indicative Location of Proposed Bat Box

NOTE: For Boundary Treatments Refer to the Architect's Drawing.
For Residential Plot Planting Refer to drawing edp6509_d009

Existing Vegetation to be Retained
Refer to the Arboricultural Report

Existing Vegetation to be Removed
Refer to the Arboricultural Report

Existing understorey vegetation to be retained during construction. Once work has been completed area to be overseeded with Shade Tolerant Grass and Wildflower Seed Mix as Required.
Supplier: Emorsgate Seeds
Product: EHLF Wildflowers for Hedgerows
Refer to the Arboriculture Report edp6509_r011

Existing Tree to be Retained
Refer to the Arboricultural Report

Proposed Tree
Mature Canopy Illustrated

Proposed Hedge

Proposed Amenity Grass
Product: A18 Road Verge & Embankments
Supplier: Germinal Seeds
Sowing rate: 35g/m²

Proposed Flowering Lawn Mixture
Product: EL1 Flowering Lawn Mixture
Supplier: Emorsgate Seeds
Sowing rate: 4g/m²

Proposed Species-Rich Meadow Grass
Product: EM6 Meadow Mixture for Chalk and Limestone Soils
Supplier: Emorsgate Seeds
Sowing rate: 4g/m²

Proposed Informal Kick-About Space
Product: A24 Wear & Tear
Supplier: Germinal Seeds
Sowing rate: 50g/m²

Proposed Ornamental Planting

Proposed Planted Raingardens

Proposed Native Swathe Planting

Proposed Aquatic Planting Mix

Proposed Wetland Meadow Grass to the Banks of Swale
Product: EG8 Meadow Grass Mixture for Wet Soils
Supplier: Emorsgate Seeds
Sowing rate: 4g/m²

Proposed Wetland Meadow Grass to the Base of Swale
Product: Emorsgate EP1 - Pond Edge Mixture
Supplier: Emorsgate Seeds
Sowing rate: 4g/m²

Proposed Gravel for Maintenance Access

Proposed Path
- Compact Hoggin Paving.

Bench
Product: Hardwood Type 2 Bench
Supplier: Woodscape
Size: 2500mm x 400s 400mm

Litter Bin
Product: Hardwood square bin with lockable side
Supplier: Woodscape


4 CDM

A risk assessment has been carried out on this design. Residual risks following this process are listed below. A copy of the full Design Risk Register is also available on request from EDP.

1. Soft landscaping implementation within a construction environment (across the site);
2. Installing trees (across the site);
3. Water body (swale) presents risk of falling in and drowning; and
4. Works adjacent to existing/proposed highways (across the site)

For further guidance, refer to HSE Construction (Design and Management) Regulations 2015.

overview

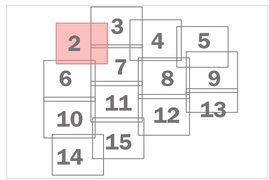

This drawing is to be read in conjunction with all other drawings and specifications within the package.
These drawings have been prepared for design development and costing purposes only.
All dimensions in millimeters unless otherwise specified.
Do not scale off this drawing, written dimensions to be taken only.
All base plans used are provided by the client and architect, except where otherwise expressly agreed in writing, EDP shall have no responsibility or liability for any loss direct or consequential.
This drawing must not be copied in whole or part without prior written consent from EDP.

purpose of issue **PLANNING**

rev	description	date	by
h	0.5m grasscrete extension added adjacent plots 135-141	03-06-2026	LHa
g	Updated to reflect new layout	08-07-2021	LCH
-	Original - Submitted as a Draft for Comment	11-12-2020	DR

client
Lovell

project title
Drummond Park, Ludgershall, Salisbury

drawing title
Landscape Detailed Design - Public Open Space & Amenity Areas
Sheet 2 of 15

date	**03 JUNE 2026**	drawn by	**DR**
drawing number	**edp6509_d008h**	checked	**EB**
scale	**1:200 @ A1**	QA	**RB**

the environmental dimension partnership
Registered office: 01285 740427 - www.edp-uk.co.uk - info@edp-uk.co.uk

© The Environmental Dimension Partnership Ltd. © Crown Copyright and database rights. 2021 Ordnance Survey 0100031673



N

Dog Waste Bin
Product: Hardwood square bin with lockable side
Supplier: Woodscape

Proposed Post and Rail Fence

Proposed Grasscrete

Indicative Location of Proposed Bat Box

NOTE: For Boundary Treatments Refer to the Architect's Drawing.
For Residential Plot Planting Refer to drawing edp6509_d009.

Play space design by others refer to Miracle Design & Play drawings for details

Existing Vegetation to be Retained
Refer to the Arboricultural Report

Existing Vegetation to be Removed
Refer to the Arboricultural Report

Existing understorey vegetation to be retained during construction. Once work has been completed area to be overseeded with Shade Tolerant Grass and Wildflower Seed Mix as Required.
Supplier: Emorsgate Seeds
Product: EHLF Wildflowers for Hedgerows
Refer to the Arboriculture Report edp6509_r011

Existing Tree to be Retained
Refer to the Arboricultural Report

Proposed Tree
Mature Canopy Illustrated

Proposed Hedge

Proposed Amenity Grass
Product: A18 Road Verge & Embankments
Supplier: Germinal Seeds
Sowing rate: 35g/m²

Proposed Flowering Lawn Mixture
Product: EL1 Flowering Lawn Mixture
Supplier: Emorsgate Seeds
Sowing rate: 4g/m²

Proposed Species-Rich Meadow Grass
Product: EM6 Meadow Mixture for Chalk and Limestone Soils
Supplier: Emorsgate Seeds
Sowing rate: 4g/m²

Proposed Informal Kick-About Space
Product: A24 Wear & Tear
Supplier: Germinal Seeds
Sowing rate: 50g/m²

Proposed Ornamental Planting

Proposed Planted Raingardens

Proposed Native Swathe Planting

Proposed Aquatic Planting Mix

Proposed Wetland Meadow Grass to the Banks of Swale
Product: EG8 Meadow Grass Mixture for Wet Soils
Supplier: Emorsgate Seeds
Sowing rate: 4g/m²

Proposed Wetland Meadow Grass to the Base of Swale
Product: Emorsgate EP1 - Pond Edge Mixture
Supplier: Emorsgate Seeds
Sowing rate: 4g/m²

Proposed Gravel for Maintenance Access

Proposed Path
- Compact Hoggin Paving.

Bench
Product: Hardwood Type 2 Bench
Supplier: Woodscape
Size: 2500mm x 400x 400mm

Litter Bin
Product: Hardwood square bin with lockable side
Supplier: Woodscape


4 CDM

A risk assessment has been carried out on this design. Residual risks following this process are listed below. A copy of the full Design Risk Register is also available on request from EDP.

1. Soft landscaping implementation within a construction environment (across the site);
2. Installing trees (across the site);
3. Water body (swale) presents risk of falling in and drowning; and
4. Works adjacent to existing/proposed highways (across the site)

For further guidance, refer to HSE Construction (Design and Management) Regulations 2015.

overview

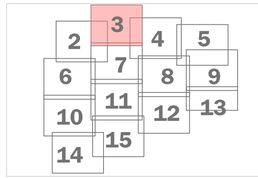

This drawing is to be read in conjunction with all other drawings and specifications within the package.
These drawings have been prepared for design development and costing purposes only.
All dimensions in millimeters unless otherwise specified.
Do not scale off this drawing, written dimensions to be taken only.
All base plans used are provided by the client and architect, except where otherwise expressly agreed in writing, EDP shall have no responsibility or liability for any loss direct or consequential.
This drawing must not be copied in whole or part without prior written consent from EDP.

purpose of issue **PLANNING**

rev	description	date	by
h	0.5m grasscrete extension added adjacent plots 135-141	03-06-2026	LHa
g	Updated to reflect new layout	08-07-2021	LCH
-	Original - Submitted as a Draft for Comment	11-12-2020	DR

client
Lovell

project title
Drummond Park, Ludgershall, Salisbury

drawing title
Landscape Detailed Design - Public Open Space & Amenity Areas
Sheet 3 of 15

date	**03 JUNE 2026**	drawn by	**DR**
drawing number	**edp6509_d008h**	checked	**EB**
scale	**1:200 @ A1**	QA	**RB**

the environmental dimension partnership
Registered office: 01285 740427 - www.edp-uk.co.uk - info@edp-uk.co.uk

© The Environmental Dimension Partnership Ltd. © Crown Copyright and database rights. 2021 Ordnance Survey 0100031673

No.3 Corylys colurna

No.27 Cornus sanguinea 20%
No.27 Corylus avellana 20%
No.14 Euonymus europaeus 10%
No.14 Ilex aquifolium 10%
No.14 Crataegus monogyna 10%
No.7 Rosa canina 5%
No.14 Viburnum opulus 10%
No.7 Sambucus nigra 5%
No.14 Prunus spinosa 10%

No.93 Acer campestre 60-80cm
No.93 Carpinus betulus 60-80cm
No.74 Corylus avellana 60-80cm
No.37 Prunus spinosa 60-80cm
No.37 Ilex aquifolium 60-80cm
No.37 Viburnum opulus 60-80cm

No.3 Sorbus aucuparia

No.1 Quercus robur 'Fastigiata'

No.1 Acer campestre 'Streetwise'

No.34 Carpinus betulus 80-100cm

No.2 Tilia cordata 'Green Spire'

No.48 Acer campestre 60-80cm
No.48 Carpinus betulus 60-80cm
No.39 Corylus avellana 60-80cm
No.20 Prunus spinosa 60-80cm
No.20 Ilex aquifolium 60-80cm
No.20 Viburnum opulus 60-80cm

No.1 Amelanchier x grandiflora 'Robin Hill'

No.1 Amelanchier x grandiflora 'Robin Hill'

No.1 Betula pendula 'Fastigiata'

No.10 Alchemilla mollis 20%
No.10 Cornus stolonifera 'Kelseyi' 20%
No.15 Geranium 'Rozanne' 30%
No.5 Miscanthus sinensis 10%
No.10 Nepeta racemosa 'Walkers Low' 20%

No.1 Amelanchier x grandiflora 'Robin Hill'

No.8 Choisya ternata 20%
No.19 Pittosporum tenuifolium 'Tom Thumb' 50%
No.12 Viburnum davidii 30%

No.8 Choisya 'Aztec Pearl' 10%
No.6 Deschampsia cespitosa 7.5%
No.8 Echinops ritro 10%
No.12 Geranium macrorrhizum 15%
No.16 Hebe rakaiensis 20%
No.12 Lavandula angustifolia 15%
No.4 Polemonium caeruleum 5%
No.8 Rudbeckia fulgida sullivantii 'Goldsturm' 10%
No.6 Stipa gigantea 7.5%

No.1 Acer campestre 'Streetwise'

s 'Frans Fontaine'

No.70 Acer campestre 60-80cm
No.35 Carpinus betulus 60-80cm
No.35 Corylus avellana 60-80cm

No.8 Allium sphaerocephalon 15%
No.6 Allium christophii 10%
No.21 Pennisetum setaceum 40%
No.3 Allium 'Globemaster' 5%
No.16 Sarcococca confusa 30%

N

Dog Waste Bin
Product: Hardwood square bin with lockable side
Supplier: Woodscape

Proposed Post and Rail Fence

Proposed Grasscrete

Indicative Location of Proposed Bat Box

NOTE: For Boundary Treatments Refer to the Architect's Drawing.
For Residential Plot Planting Refer to drawing edp6509_d009

Play space design by others refer to Miracle Design & Play drawings for details

Existing Vegetation to be Retained
Refer to the Arboricultural Report

Existing Vegetation to be Removed
Refer to the Arboricultural Report

Existing understorey vegetation to be retained during construction. Once work has been completed area to be overseeded with Shade Tolerant Grass and Wildflower Seed Mix as Required.
Supplier: Emorsgate Seeds
Product: EHLF Wildflowers for Hedgerows
Refer to the Arboriculture Report edp6509_r011

Existing Tree to be Retained
Refer to the Arboricultural Report

Proposed Tree
Mature Canopy Illustrated

Proposed Hedge

Proposed Amenity Grass
Product: A18 Road Verge & Embankments
Supplier: Germinal Seeds
Sowing rate: 35g/m²

Proposed Flowering Lawn Mixture
Product: EL1 Flowering Lawn Mixture
Supplier: Emorsgate Seeds
Sowing rate: 4g/m²

Proposed Species-Rich Meadow Grass
Product: EM6 Meadow Mixture for Chalk and Limestone Soils
Supplier: Emorsgate Seeds
Sowing rate: 4g/m²

Proposed Informal Kick-About Space
Product: A24 Wear & Tear
Supplier: Germinal Seeds
Sowing rate: 50g/m²

Proposed Ornamental Planting

Proposed Planted Raingardens

Proposed Native Swathe Planting

Proposed Aquatic Planting Mix

Proposed Wetland Meadow Grass to the Banks of Swale
Product: EG8 Meadow Grass Mixture for Wet Soils
Supplier: Emorsgate Seeds
Sowing rate: 4g/m²

Proposed Wetland Meadow Grass to the Base of Swale
Product: Emorsgate EP1 - Pond Edge Mixture
Supplier: Emorsgate Seeds
Sowing rate: 4g/m²

Proposed Gravel for Maintenance Access

Proposed Path
- Compact Hoggin Paving.

Bench
Product: Hardwood Type 2 Bench
Supplier: Woodscape
Size: 2500mm x 400x 400mm

Litter Bin
Product: Hardwood square bin with lockable side
Supplier: Woodscape


4 CDM

A risk assessment has been carried out on this design. Residual risks following this process are listed below. A copy of the full Design Risk Register is also available on request from EDP.

1. Soft landscaping implementation within a construction environment (across the site);
2. Installing trees (across the site);
3. Water body (swale) presents risk of falling in and drowning; and
4. Works adjacent to existing/proposed highways (across the site)

For further guidance, refer to HSE Construction (Design and Management) Regulations 2015.

overview

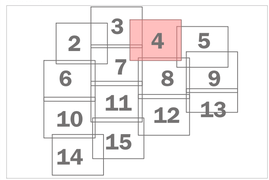

This drawing is to be read in conjunction with all other drawings and specifications within the package.
These drawings have been prepared for design development and costing purposes only.
All dimensions in millimeters unless otherwise specified.
Do not scale off this drawing, written dimensions to be taken only.
All base plans used are provided by the client and architect, except where otherwise expressly agreed in writing, EDP shall have no responsibility or liability for any loss direct or consequential.
This drawing must not be copied in whole or part without prior written consent from EDP.

purpose of issue **PLANNING**

rev	description	date	by
h	0.5m grasscrete extension added adjacent plots 135-141	03-06-2026	LHa
g	Updated to reflect new layout	08-07-2021	LCH
-	Original - Submitted as a Draft for Comment	11-12-2020	DR

client
Lovell

project title
Drummond Park, Ludgershall, Salisbury

drawing title
Landscape Detailed Design - Public Open Space & Amenity Areas
Sheet 4 of 15

date	**03 JUNE 2026**	drawn by	**DR**
drawing number	**edp6509_d008h**	checked	**EB**
scale	**1:200 @ A1**	QA	**RB**

the environmental dimension partnership
Registered office: 01285 740427 - www.edp-uk.co.uk - info@edp-uk.co.uk

© The Environmental Dimension Partnership Ltd. © Crown Copyright and database rights. 2021 Ordnance Survey 0100031673

N

Dog Waste Bin
Product: Hardwood square bin with lockable side
Supplier: Woodscape

Proposed Post and Rail Fence

Proposed Grasscrete

Indicative Location of Proposed Bat Box

NOTE: For Boundary Treatments Refer to the Architect's Drawing.
For Residential Plot Planting Refer to drawing edp6509_d009.

Play space design by others refer to Miracle Design & Play drawings for details

No.3 Tilia cordata 'Green Spire'

No.2 Tilia cordata 'Green Spire'

No.84 Acer campestre 60-80cm
No.84 Carpinus betulus 60-80cm
No.67 Corylus avellana 60-80cm
No.34 Prunus spinosa 60-80cm
No.34 Ilex aquifolium 60-80cm
No.34 Viburnum opulus 60-80cm

No.1 Carpinus betulus

No.6 Cornus sanguinea 20%
No.8 Corylus avellana 20%
No.3 Euonymus europaeus 10%
No.3 Ilex aquifolium 10%
No.3 Crataegus monogyna 10%
No.2 Rosa canina 5%
No.3 Viburnum opulus 10%
No.2 Sambucus nigra 5%
No.3 Prunus spinosa 10%

No.6 Euonymus fortunei 'Emerald Gaiety' 40%
No.4 Hebe 'Amy' 30%
No.4 Lavandula angustifolia 'Hidcote' 30%

No.1 Prunus 'Amanogawa'
No.15 Carpinus betulus 80-100cm

No.5 Euonymus fortunei 'Emerald Gaiety' 40%
No.4 Hebe 'Amy' 30%
No.4 Lavandula angustifolia 'Hidcote' 30%

No.5 Euonymus fortunei 'Emerald Gaiety' 40%
No.4 Hebe 'Amy' 30%
No.4 Lavandula angustifolia 'Hidcote' 30%

No.35 Acer campestre 60-80cm
No.35 Carpinus betulus 60-80cm
No.28 Corylus avellana 60-80cm
No.14 Prunus spinosa 60-80cm
No.14 Ilex aquifolium 60-80cm
No.14 Viburnum opulus 60-80cm

No.6 Apium nodiflorum 15%
No.8 Carex acutiformis 20%
No.4 Eleocharis palustris 10%
No.6 Filipendula ulmaria 15%
No.10 Iris pseudacorus 25%
No.6 Mentha aquatica 15%

Aquatic planting to be set out on site along the edge of permanent water

0 10m

Existing Vegetation to be Retained
Refer to the Arboricultural Report

Existing Vegetation to be Removed
Refer to the Arboricultural Report

Existing understorey vegetation to be retained during construction. Once work has been completed area to be overseeded with Shade Tolerant Grass and Wildflower Seed Mix as Required.
Supplier: Emorsgate Seeds
Product: EHLF Wildflowers for Hedgerows
Refer to the Arboriculture Report edp6509_r011

Existing Tree to be Retained
Refer to the Arboricultural Report

Proposed Tree
Mature Canopy Illustrated

Proposed Hedge

Proposed Amenity Grass
Product: A18 Road Verge & Embankments
Supplier: Germinal Seeds
Sowing rate: 35g/m²

Proposed Flowering Lawn Mixture
Product: EL1 Flowering Lawn Mixture
Supplier: Emorsgate Seeds
Sowing rate: 4g/m²

Proposed Species-Rich Meadow Grass
Product: EM6 Meadow Mixture for Chalk and Limestone Soils
Supplier: Emorsgate Seeds
Sowing rate: 4g/m²

Proposed Informal Kick-About Space
Product: A24 Wear & Tear
Supplier: Germinal Seeds
Sowing rate: 50g/m²

Proposed Ornamental Planting

Proposed Planted Raingardens

Proposed Native Swathe Planting

Proposed Aquatic Planting Mix

Proposed Wetland Meadow Grass to the Banks of Swale
Product: EG8 Meadow Grass Mixture for Wet Soils
Supplier: Emorsgate Seeds
Sowing rate: 4g/m²

Proposed Wetland Meadow Grass to the Base of Swale
Product: Emorsgate EP1 - Pond Edge Mixture
Supplier: Emorsgate Seeds
Sowing rate: 4g/m²

Proposed Gravel for Maintenance Access

Proposed Path
- Compact Hoggin Paving.

Bench
Product: Hardwood Type 2 Bench
Supplier: Woodscape
Size: 2500mm x 400x 400mm

Litter Bin
Product: Hardwood square bin with lockable side
Supplier: Woodscape


4 CDM

A risk assessment has been carried out on this design. Residual risks following this process are listed below. A copy of the full Design Risk Register is also available on request from EDP.

1. Soft landscaping implementation within a construction environment (across the site);
2. Installing trees (across the site);
3. Water body (swale) presents risk of falling in and drowning; and
4. Works adjacent to existing/proposed highways (across the site)

For further guidance, refer to HSE Construction (Design and Management) Regulations 2015.

overview

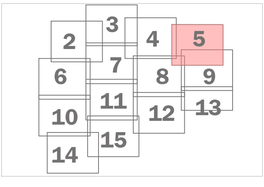

This drawing is to be read in conjunction with all other drawings and specifications within the package.
These drawings have been prepared for design development and costing purposes only.
All dimensions in millimeters unless otherwise specified.
Do not scale off this drawing, written dimensions to be taken only.
All base plans used are provided by the client and architect, except where otherwise expressly agreed in writing, EDP shall have no responsibility or liability for any loss direct or consequential.
This drawing must not be copied in whole or part without prior written consent from EDP.

purpose of issue **PLANNING**

rev	description	date	by
h	0.5m grasscrete extension added adjacent plots 135-141	03-06-2026	LHa
g	Updated to reflect new layout	08-07-2021	LCH
-	Original - Submitted as a Draft for Comment	11-12-2020	DR

client
Lovell

project title
Drummond Park, Ludgershall, Salisbury

drawing title
Landscape Detailed Design - Public Open Space & Amenity Areas
Sheet 5 of 15

date	**03 JUNE 2026**	drawn by	**DR**
drawing number	**edp6509_d008h**	checked	**EB**
scale	**1:200 @ A1**	QA	**RB**

the environmental dimension partnership
Registered office: 01285 740427 - www.edp-uk.co.uk - info@edp-uk.co.uk

© The Environmental Dimension Partnership Ltd. © Crown Copyright and database rights. 2021 Ordnance Survey 0100031673

No.22 Choisya ternata 'Sundance' 20%
No.22 Cornus sanguinea 'Midwinter Fire' 20%
No.22 Cornus stolonifera 'Flaviramea' 20%
No.22 Hypericum 'Hidcote' 20%
No.11 Olearia haastii 10%
No.11 Philadelphus 'Beauclerk' 10%

No.23 Choisya 'Aztec Pearl' 10%
No.17 Deschampsia cespitosa 7.5%
No.23 Echinops ritro 10%
No.34 Geranium macrorrhizum 15%
No.45 Hebe rakaiensis 20%
No.34 Lavandula angustifolia 15%
No.12 Polemonium caeruleum 5%
No.23 Rudbeckia fulgida sullivantii 'Goldsturm' 10%
No.17 Stipa gigantea 7.5%

No.1 Prunus avium 'Plena'

No.30 Cornus sanguinea 20%
No.30 Corylus avellana 20%
No.15 Euonymus europaeus 10%
No.15 Ilex aquifolium 10%
No.15 Crataegus monogyna 10%
No.8 Rosa canina 5%
No.15 Viburnum opulus 10%
No.8 Sambucus nigra 5%
No.15 Prunus spinosa 10%

No.3 Malus domestica ssp.

No.1 Aesculus hippocastanum

No.72 Acer campestre 60-80cm
No.72 Carpinus betulus 60-80cm
No.58 Corylus avellana 60-80cm
No.29 Prunus spinosa 60-80cm
No.29 Ilex aquifolium 60-80cm
No.29 Viburnum opulus 60-80cm

No.1 Prunus 'Amanogawa'

No.1 Amelanchier x grandiflora 'Robin Hill'

No.5 Choisya 'Aztec Pearl' 10%
No.4 Deschampsia cespitosa 7.5%
No.5 Echinops ritro 10%
No.7 Geranium macrorrhizum 15%
No.9 Hebe rakaiensis 20%
No.7 Lavandula angustifolia 15%
No.3 Polemonium caeruleum 5%
No.5 Rudbeckia fulgida sullivantii 'Goldsturm' 10%
No.4 Stipa gigantea 7.5%

No.5 Choisya ternata 20%
No.13 Pittosporum tenuifolium 'Tom Thumb' 50%
No.8 Viburnum davidii 30%

No.1 Amelanchier x grandiflora 'Robin Hill'

No.1 Amelanchier x grandiflora 'Robin Hill'

No.3 Crataegus monogyna

No.79 Acer campestre 60-80cm
No.79 Carpinus betulus 60-80cm
No.63 Corylus avellana 60-80cm
No.32 Prunus spinosa 60-80cm
No.32 Ilex aquifolium 60-80cm
No.32 Viburnum opulus 60-80cm

No.1 Corylys colurna

No.1 Acer campestre

No.1 Corylys colurna

No.3 Crataegus monogyna

No.136 Cornus sanguinea 20%
No.136 Corylus avellana 20%
No.68 Euonymus europaeus 10%
No.68 Ilex aquifolium 10%
No.68 Crataegus monogyna 10%
No.34 Rosa canina 5%
No.68 Viburnum opulus 10%
No.34 Sambucus nigra 5%
No.68 Prunus spinosa 10%

No.89 Acer campestre 60-80cm
No.89 Carpinus betulus 60-80cm
No.71 Corylus avellana 60-80cm
No.36 Prunus spinosa 60-80cm
No.36 Ilex aquifolium 60-80cm
No.36 Viburnum opulus 60-80cm

NOTE: For Boundary Treatments Refer to the Architect's Drawing.
For Residential Plot Planting Refer to drawing edp6509_d009.

Play space design by others refer to Miracle Design & Play drawings for details

N

0 10m

- Dog Waste Bin — Product: Hardwood square bin with lockable side. Supplier: Woodscape
- Proposed Post and Rail Fence
- Proposed Grasscrete
- Indicative Location of Proposed Bat Box
- Existing Vegetation to be Retained — Refer to the Arboricultural Report
- Existing Vegetation to be Removed — Refer to the Arboricultural Report
- Existing understorey vegetation to be retained during construction. Once work has been completed area to be overseeded with Shade Tolerant Grass and Wildflower Seed Mix as Required. Supplier: Emorsgate Seeds. Product: EHLF Wildflowers for Hedgerows. Refer to the Arboriculture Report edp6509_r011
- Existing Tree to be Retained — Refer to the Arboricultural Report
- Proposed Tree — Mature Canopy Illustrated
- Proposed Hedge
- Proposed Amenity Grass — Product: A18 Road Verge & Embankments. Supplier: Germinal Seeds. Sowing rate: 35g/m²
- Proposed Flowering Lawn Mixture — Product: EL1 Flowering Lawn Mixture. Supplier: Emorsgate Seeds. Sowing rate: 4g/m²
- Proposed Species-Rich Meadow Grass — Product: EM6 Meadow Mixture for Chalk and Limestone Soils. Supplier: Emorsgate Seeds. Sowing rate: 4g/m²
- Proposed Informal Kick-About Space — Product: A24 Wear & Tear. Supplier: Germinal Seeds. Sowing rate: 50g/m²
- Proposed Ornamental Planting
- Proposed Planted Raingardens
- Proposed Native Swathe Planting
- Proposed Aquatic Planting Mix
- Proposed Wetland Meadow Grass to the Banks of Swale — Product: EG8 Meadow Grass Mixture for Wet Soils. Supplier: Emorsgate Seeds. Sowing rate: 4g/m²
- Proposed Wetland Meadow Grass to the Base of Swale — Product: Emorsgate EP1 - Pond Edge Mixture. Supplier: Emorsgate Seeds. Sowing rate: 4g/m²
- Proposed Gravel for Maintenance Access
- Proposed Path - Compact Hoggin Paving.
- Bench — Product: Hardwood Type 2 Bench. Supplier: Woodscape. Size: 2500mm x 400x 400mm
- Litter Bin — Product: Hardwood square bin with lockable side. Supplier: Woodscape


4 CDM

A risk assessment has been carried out on this design. Residual risks following this process are listed below. A copy of the full Design Risk Register is also available on request from EDP.

1. Soft landscaping implementation within a construction environment (across the site);
2. Installing trees (across the site);
3. Water body (swale) presents risk of falling in and drowning; and
4. Works adjacent to existing/proposed highways (across the site)

For further guidance, refer to HSE Construction (Design and Management) Regulations 2015.

overview

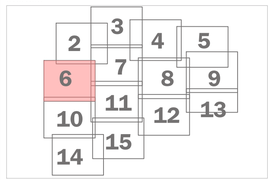

This drawing is to be read in conjunction with all other drawings and specifications within the package.
These drawings have been prepared for design development and costing purposes only.
All dimensions in millimeters unless otherwise specified.
Do not scale off this drawing; written dimensions to be taken only.
All base plans used are provided by the client and architect, except where otherwise expressly agreed in writing, EDP shall have no responsibility or liability for any loss direct or consequential.
This drawing must not be copied in whole or part without prior written consent from EDP.

purpose of issue **PLANNING**

rev	description	date	by
h	0.5m grasscrete extension added adjacent plots 135-141	03-06-2026	LHa
g	Updated to reflect new layout	08-07-2021	LCH
-	Original - Submitted as a Draft for Comment	11-12-2020	DR

client
Lovell

project title
Drummond Park, Ludgershall, Salisbury

drawing title
Landscape Detailed Design - Public Open Space & Amenity Areas
Sheet 6 of 15

date	**03 JUNE 2026**	drawn by	**DR**
drawing number	**edp6509_d008h**	checked	**EB**
scale	**1:200 @ A1**	QA	**RB**

the environmental dimension partnership
Registered office: 01285 740427 - www.edp-uk.co.uk - info@edp-uk.co.uk

© The Environmental Dimension Partnership Ltd. © Crown Copyright and database rights. 2021 Ordnance Survey 0100031673

No.4 Sorbus aria

No.26 Choisya 'Aztec Pearl' 10%
No.20 Deschampsia cespitosa 7.5%
No.26 Echinops ritro 10%
No.39 Geranium macrorrhizum 15%
No.52 Hebe rakaiensis 20%
No.39 Lavandula angustifolia 15%
No.13 Polemonium caeruleum 5%
No.26 Rudbeckia fulgida sullivantii 'Goldsturm' 10%
No.20 Stipa gigantea 7.5%

No.2 Prunus avium 'Plena'

No.69 Acer campestre 60-80cm
No.69 Carpinus betulus 60-80cm
No.55 Corylus avellana 60-80cm
No.28 Prunus spinosa 60-80cm
No.28 Ilex aquifolium 60-80cm
No.28 Viburnum opulus 60-80cm

No.2 Laurus nobilis

No.2 Laurus nobilis

No.1 Carpinus betulus 'Frans Fontaine'

No.1 Carpinus betulus 'Frans Fontaine'

No.3 Carpinus betulus 'Frans Fontaine'

No.1 Carpinus betulus 'Frans Fontaine'

No.64 Acer campestre 60-80cm
No.32 Carpinus betulus 60-80cm
No.32 Corylus avellana 60-80cm

No.2 Carpinus betulus 'Frans Fontaine'

No.9 Choisya 'Aztec Pearl' 10%
No.7 Deschampsia cespitosa 7.5%
No.9 Echinops ritro 10%
No.14 Geranium macrorrhizum 15%
No.18 Hebe rakaiensis 20%
No.14 Lavandula angustifolia 15%
No.5 Polemonium caeruleum 5%
No.9 Rudbeckia fulgida sullivantii 'Goldsturm' 10%
No.7 Stipa gigantea 7.5%

No.8 Choisya 'Aztec Pearl' 10%
No.6 Deschampsia cespitosa 7.5%
No.8 Echinops ritro 10%
No.12 Geranium macrorrhizum 15%
No.16 Hebe rakaiensis 20%
No.12 Lavandula angustifolia 15%
No.4 Polemonium caeruleum 5%
No.8 Rudbeckia fulgida sullivantii 'Goldsturm' 10%
No.6 Stipa gigantea 7.5%

No.2 Carpinus betulus 'Frans Fontaine'

No.7 Alchemilla mollis 20%
No.7 Cornus stolonifera 'Kelseyi' 20%
No.11 Geranium 'Rozanne' 30%
No.4 Miscanthus sinensis 10%
No.7 Nepeta racemosa 'Walkers Low' 20%

No.1 Carpinus betulus 'Frans Fontaine'

No.2 Betula pendula 'Fastigiata'

No.7 Alchemilla mollis 20%
No.7 Cornus stolonifera 'Kelseyi' 20%
No.11 Geranium 'Rozanne' 30%
No.4 Miscanthus sinensis 10%
No.7 Nepeta racemosa 'Walkers Low' 20%

No.2 Betula pendula 'Fastigiata'

No.10 Alchemilla mollis 20%
No.10 Cornus stolonifera 'Kelseyi' 20%
No.14 Geranium 'Rozanne' 30%
No.5 Miscanthus sinensis 10%
No.10 Nepeta racemosa 'Walkers Low' 20%

N

Dog Waste Bin
Product: Hardwood square bin with lockable side
Supplier: Woodscape

Proposed Post and Rail Fence

Proposed Grasscrete

Indicative Location of Proposed Bat Box

NOTE: For Boundary Treatments Refer to the Architect's Drawing.
For Residential Plot Planting Refer to drawing edp6509_d009.

Play space design by others refer to Miracle Design & Play drawings for details

Existing Vegetation to be Retained
Refer to the Arboricultural Report

Existing Vegetation to be Removed
Refer to the Arboricultural Report

Existing understorey vegetation to be retained during construction. Once work has been completed area to be overseeded with Shade Tolerant Grass and Wildflower Seed Mix as Required.
Supplier: Emorsgate Seeds
Product: EHLF Wildflowers for Hedgerows
Refer to the Arboriculture Report edp6509_r011

Existing Tree to be Retained
Refer to the Arboricultural Report

Proposed Tree
Mature Canopy Illustrated

Proposed Hedge

Proposed Amenity Grass
Product: A18 Road Verge & Embankments
Supplier: Germinal Seeds
Sowing rate: 35g/m²

Proposed Flowering Lawn Mixture
Product: EL1 Flowering Lawn Mixture
Supplier: Emorsgate Seeds
Sowing rate: 4g/m²

Proposed Species-Rich Meadow Grass
Product: EM6 Meadow Mixture for Chalk and Limestone Soils
Supplier: Emorsgate Seeds
Sowing rate: 4g/m²

Proposed Informal Kick-About Space
Product: A24 Wear & Tear
Supplier: Germinal Seeds
Sowing rate: 50g/m²

Proposed Ornamental Planting

Proposed Planted Raingardens

Proposed Native Swathe Planting

Proposed Aquatic Planting Mix

Proposed Wetland Meadow Grass to the Banks of Swale
Product: EG8 Meadow Grass Mixture for Wet Soils
Supplier: Emorsgate Seeds
Sowing rate: 4g/m²

Proposed Wetland Meadow Grass to the Base of Swale
Product: Emorsgate EP1 - Pond Edge Mixture
Supplier: Emorsgate Seeds
Sowing rate: 4g/m²

Proposed Gravel for Maintenance Access

Proposed Path
- Compact Hoggin Paving.

Bench
Product: Hardwood Type 2 Bench
Supplier: Woodscape
Size: 2500mm x 400x 400mm

Litter Bin
Product: Hardwood square bin with lockable side
Supplier: Woodscape


4 CDM

A risk assessment has been carried out on this design. Residual risks following this process are listed below. A copy of the full Design Risk Register is also available on request from EDP.

1. Soft landscaping implementation within a construction environment (across the site);
2. Installing trees (across the site);
3. Water body (swale) presents risk of falling in and drowning; and
4. Works adjacent to existing/proposed highways (across the site)

For further guidance, refer to HSE Construction (Design and Management) Regulations 2015.

overview

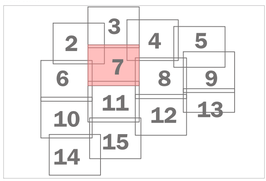

This drawing is to be read in conjunction with all other drawings and specifications within the package.
These drawings have been prepared for design development and costing purposes only.
All dimensions in millimeters unless otherwise specified.
Do not scale off this drawing, written dimensions to be taken only.
All base plans used are provided by the client and architect, except where otherwise expressly agreed in writing, EDP shall have no responsibility or liability for any loss direct or consequential.
This drawing must not be copied in whole or part without prior written consent from EDP.

purpose of issue **PLANNING**

rev	description	date	by
h	0.5m grasscrete extension added adjacent plots 135-141	03-06-2026	LHa
g	Updated to reflect new layout	08-07-2021	LCH
-	Original - Submitted as a Draft for Comment	11-12-2020	DR

client
Lovell

project title
Drummond Park, Ludgershall, Salisbury

drawing title
Landscape Detailed Design - Public Open Space & Amenity Areas

Sheet 7 of 15

date	**03 JUNE 2026**	drawn by	**DR**
drawing number	**edp6509_d008h**	checked	**EB**
scale	**1:200 @ A1**	QA	**RB**

the environmental dimension partnership
Registered office: 01285 740427 - www.edp-uk.co.uk - info@edp-uk.co.uk

© The Environmental Dimension Partnership Ltd. © Crown Copyright and database rights. 2021 Ordnance Survey 0100031673

No.70 Acer campestre 60-80cm
No.35 Carpinus betulus 60-80cm
No.35 Corylus avellana 60-80cm

No.8 Allium sphaerocephalon 15%
No.6 Allium christophii 10%
No.21 Pennisetum setaceum 40%
No.3 Allium 'Globemaster' 5%
No.16 Sarcococca confusa 30%

LAP 3

No.64 Acer campestre 60-80cm
No.32 Carpinus betulus 60-80cm
No.32 Corylus avellana 60-80cm

No.2 Cercis siliquastrum

No.9 Choisya 'Aztec Pearl' 10%
No.7 Deschampsia cespitosa 7.5%
No.9 Echinops ritro 10%
No.13 Geranium macrorrhizum 15%
No.18 Hebe rakaiensis 20%
No.13 Lavandula angustifolia 15%
No.5 Polemonium caeruleum 5%
No.9 Rudbeckia fulgida sullivantii 'Goldsturm' 10%
No.7 Stipa gigantea 7.5%

No.8 Carpinus betulus 'Frans Fontaine' 400-450cm 16-18cm

No.2 Carpinus betulus 'Frans Fontaine' 400-450cm 16-18cm

No.2 Laurus nobilis

No.2 Laurus nobilis

No.5 EL
No.4 He
No.4 La

N

Dog Waste Bin
Product: Hardwood square bin with lockable side
Supplier: Woodscape

Proposed Post and Rail Fence

Proposed Grasscrete

Indicative Location of Proposed Bat Box

NOTE: For Boundary Treatments Refer to the Architect's Drawing.
For Residential Plot Planting Refer to drawing edp6509_d009.

Play space design by others refer to Miracle Design & Play drawings for details

Existing Vegetation to be Retained
Refer to the Arboricultural Report

Existing Vegetation to be Removed
Refer to the Arboricultural Report

Existing understorey vegetation to be retained during construction. Once work has been completed area to be overseeded with Shade Tolerant Grass and Wildflower Seed Mix as Required.
Supplier: Emorsgate Seeds
Product: EHLF Wildflowers for Hedgerows
Refer to the Arboriculture Report edp6509_r011

Existing Tree to be Retained
Refer to the Arboricultural Report

Proposed Tree
Mature Canopy Illustrated

Proposed Hedge

Proposed Amenity Grass
Product: A18 Road Verge & Embankments
Supplier: Germinal Seeds
Sowing rate: 35g/m²

Proposed Flowering Lawn Mixture
Product: EL1 Flowering Lawn Mixture
Supplier: Emorsgate Seeds
Sowing rate: 4g/m²

Proposed Species-Rich Meadow Grass
Product: EM6 Meadow Mixture for Chalk and Limestone Soils
Supplier: Emorsgate Seeds
Sowing rate: 4g/m²

Proposed Informal Kick-About Space
Product: A24 Wear & Tear
Supplier: Germinal Seeds
Sowing rate: 50g/m²

Proposed Ornamental Planting

Proposed Planted Raingardens

Proposed Native Swathe Planting

Proposed Aquatic Planting Mix

Proposed Wetland Meadow Grass to the Banks of Swale
Product: EG8 Meadow Grass Mixture for Wet Soils
Supplier: Emorsgate Seeds
Sowing rate: 4g/m²

Proposed Wetland Meadow Grass to the Base of Swale
Product: Emorsgate EP1 - Pond Edge Mixture
Supplier: Emorsgate Seeds
Sowing rate: 4g/m²

Proposed Gravel for Maintenance Access

Proposed Path
- Compact Hoggin Paving.

Bench
Product: Hardwood Type 2 Bench
Supplier: Woodscape
Size: 2500mm x 400x 400mm


Litter Bin
Product: Hardwood square bin with lockable side
Supplier: Woodscape

A risk assessment has been carried out on this design. Residual risks following this process are listed below. A copy of the full Design Risk Register is also available on request from EDP.

1. Soft landscaping implementation within a construction environment (across the site);
2. Installing trees (across the site);
3. Water body (swale) presents risk of falling in and drowning; and
4. Works adjacent to existing/proposed highways (across the site)

For further guidance, refer to HSE Construction (Design and Management) Regulations 2015.

overview

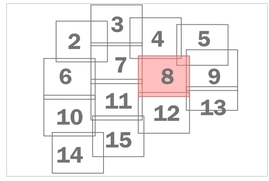

This drawing is to be read in conjunction with all other drawings and specifications within the package.
These drawings have been prepared for design development and costing purposes only.
All dimensions in millimeters unless otherwise specified.
Do not scale off this drawing, written dimensions to be taken only.
All base plans used are provided by the client and architect, except where otherwise expressly agreed in writing, EDP shall have no responsibility or liability for any loss direct or consequential.
This drawing must not be copied in whole or part without prior written consent from EDP.

purpose of issue **PLANNING**

rev	description	date	by
h	0.5m grasscrete extension added adjacent plots 135-141	03-06-2026	LHa
g	Updated to reflect new layout	08-07-2021	LCH
-	Original - Submitted as a Draft for Comment	11-12-2020	DR

client
Lovell

project title
Drummond Park, Ludgershall, Salisbury

drawing title
Landscape Detailed Design - Public Open Space & Amenity Areas
Sheet 8 of 15

date	**03 JUNE 2026**	drawn by	**DR**
drawing number	**edp6509_d008h**	checked	**EB**
scale	**1:200 @ A1**	QA	**RB**

the environmental dimension partnership
Registered office: 01285 740427 - www.edp-uk.co.uk - info@edp-uk.co.uk

© The Environmental Dimension Partnership Ltd. © Crown Copyright and database rights. 2021 Ordnance Survey 0100031673

No.84 Acer campestre 60-80cm
No.84 Carpinus betulus 60-80cm
No.67 Corylus avellana 60-80cm
No.34 Prunus spinosa 60-80cm
No.34 Ilex aquifolium 60-80cm
No.34 Viburnum opulus 60-80cm

No.6 Euonymus fortunei 'Emerald Gaiety' 40%
No.4 Hebe 'Amy' 30%
No.4 Lavandula angustifolia 'Hidcote' 30%

No.1 Prunus 'Amanogawa'
No.15 Carpinus betulus 80-100cm

No.5 Euonymus fortunei 'Emerald Gaiety' 40%
No.4 Hebe 'Amy' 30%
No.4 Lavandula angustifolia 'Hidcote' 30%

No.1 Carpinus betulus

No.6 Cornus sanquinea 20%
No.6 Corylus avellana 20%
No.3 Euonymus europaeus 10%
No.3 Ilex aquifolium 10%
No.3 Crataegus monogyna 10%
No.2 Rosa canina 5%
No.3 Viburnum opulus 10%
No.2 Sambucus nigra 5%
No.3 Prunus spinosa 10%

No.27 Acer campestre 60-80cm
No.27 Carpinus betulus 60-80cm
No.22 Corylus avellana 60-80cm
No.11 Prunus spinosa 60-80cm
No.11 Ilex aquifolium 60-80cm
No.11 Viburnum opulus 60-80cm

3 CDM

No.5 Euonymus fortunei 'Emerald Gaiety' 40%
No.4 Hebe 'Amy' 30%
No.4 Lavandula angustifolia 'Hidcote' 30%

No.35 Acer campestre 60-80cm
No.35 Carpinus betulus 60-80cm
No.28 Corylus avellana 60-80cm
No.14 Prunus spinosa 60-80cm
No.14 Ilex aquifolium 60-80cm
No.14 Viburnum opulus 60-80cm

No.6 Apium nodiflorum 15%
No.8 Carex acutiformis 20%
No.4 Eleocharis palustris 10%
No.6 Filipendula ulmaria 15%
No.10 Iris pseudacorus 25%
No.6 Mentha aquatica 15%

Aquatic planting to be set out on site along the edge of permanent water

No.1 Acer campestre
No.1 Sorbus aucuparia

No.3 Acer campestre 'Streetwise'

No.10 Cornus sanquinea 20%
No.10 Corylus avellana 20%
No.5 Euonymus europaeus 10%
No.5 Ilex aquifolium 10%
No.5 Crataegus monogyna 10%
No.3 Rosa canina 5%
No.5 Viburnum opulus 10%
No.3 Sambucus nigra 5%
No.5 Prunus spinosa 10%

No.1 Acer campestre 'Streetwise'

No.52 Carpinus betulus 80-100cm

No.1 Prunus lusitanica 100-125cm

No.10 Apium nodiflorum 15%
No.14 Carex acutiformis 20%
No.7 Eleocharis palustris 10%
No.10 Filipendula ulmaria 15%
No.17 Iris pseudacorus 25%
No.10 Mentha aquatica 15%

Aquatic planting to be set out on site along the edge of permanent water

No.11 Apium nodiflorum 15%
No.14 Carex acutiformis 20%
No.7 Eleocharis palustris 10%
No.11 Filipendula ulmaria 15%
No.18 Iris pseudacorus 25%
No.11 Mentha aquatica 15%

Aquatic planting to be set out on site along the edge of permanent water

No.5 Euonymus fortunei 'Emerald Gaiety' 40%
No.4 Hebe 'Amy' 30%
No.4 Lavandula angustifolia 'Hidcote' 30%

No.9 Acer campestre 60-80cm
No.15 Ligustrum vulgare 60-80cm
No.6 Corylus avellana 60-80cm

No.1 Prunus 'Sunset Boulevard' 350-425cm 12-14cm

No.10 Cornus sanquinea 20%
No.10 Corylus avellana 20%
No.5 Euonymus europaeus 10%
No.5 Ilex aquifolium 10%
No.5 Crataegus monogyna 10%
No.3 Rosa canina 5%
No.5 Viburnum opulus 10%
No.3 Sambucus nigra 5%
No.5 Prunus spinosa 10%

No.1 Sorbus aucuparia

No.122 Acer campestre 60-80cm
No.122 Carpinus betulus 60-80cm
No.98 Corylus avellana 60-80cm
No.49 Prunus spinosa 60-80cm
No.49 Ilex aquifolium 60-80cm
No.49 Viburnum opulus 60-80cm

LAP 1 & 2

N

Dog Waste Bin
Product: Hardwood square bin with lockable side
Supplier: Woodscape

Proposed Post and Rail Fence

Proposed Grasscrete

Indicative Location of Proposed Bat Box

NOTE: For Boundary Treatments Refer to the Architect's Drawing.
For Residential Plot Planting Refer to drawing edp6509_d009.

Play space design by others refer to Miracle Design & Play drawings for details

Existing Vegetation to be Retained
Refer to the Arboricultural Report

Existing Vegetation to be Removed
Refer to the Arboricultural Report

Existing understorey vegetation to be retained during construction. Once work has been completed area to be overseeded with Shade Tolerant Grass and Wildflower Seed Mix as Required.
Supplier: Emorsgate Seeds
Product: EHLF Wildflowers for Hedgerows
Refer to the Arboriculture Report edp6509_r011

Existing Tree to be Retained
Refer to the Arboricultural Report

Proposed Tree
Mature Canopy Illustrated

Proposed Hedge

Proposed Amenity Grass
Product: A18 Road Verge & Embankments
Supplier: Germinal Seeds
Sowing rate: 35g/m²

Proposed Flowering Lawn Mixture
Product: EL1 Flowering Lawn Mixture
Supplier: Emorsgate Seeds
Sowing rate: 4g/m²

Proposed Species-Rich Meadow Grass
Product: EM6 Meadow Mixture for Chalk and Limestone Soils
Supplier: Emorsgate Seeds
Sowing rate: 4g/m²

Proposed Informal Kick-About Space
Product: A24 Wear & Tear
Supplier: Germinal Seeds
Sowing rate: 50g/m²

Proposed Ornamental Planting

Proposed Planted Raingardens

Proposed Native Swathe Planting

Proposed Aquatic Planting Mix

Proposed Wetland Meadow Grass to the Banks of Swale
Product: EG8 Meadow Grass Mixture for Wet Soils
Supplier: Emorsgate Seeds
Sowing rate: 4g/m²

Proposed Wetland Meadow Grass to the Base of Swale
Product: Emorsgate EP1 - Pond Edge Mixture
Supplier: Emorsgate Seeds
Sowing rate: 4g/m²

Proposed Gravel for Maintenance Access

Proposed Path
- Compact Hoggin Paving.

Bench
Product: Hardwood Type 2 Bench
Supplier: Woodscape
Size: 2500mm x 400x 400mm

Litter Bin
Product: Hardwood square bin with lockable side
Supplier: Woodscape


4 CDM

A risk assessment has been carried out on this design. Residual risks following this process are listed below. A copy of the full Design Risk Register is also available on request from EDP.

1. Soft landscaping implementation within a construction environment (across the site);
2. Installing trees (across the site);
3. Water body (swale) presents risk of falling in and drowning; and
4. Works adjacent to existing/proposed highways (across the site)

For further guidance, refer to HSE Construction (Design and Management) Regulations 2015.

overview

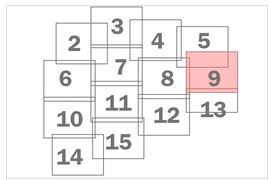

This drawing is to be read in conjunction with all other drawings and specifications within the package.
These drawings have been prepared for design development and costing purposes only.
All dimensions in millimeters unless otherwise specified.
Do not scale off this drawing, written dimensions to be taken only.
All base plans used are provided by the client and architect, except where otherwise expressly agreed in writing, EDP shall have no responsibility or liability for any loss direct or consequential.
This drawing must not be copied in whole or part without prior written consent from EDP.

purpose of issue **PLANNING**

rev	description	date	by
h	0.5m grasscrete extension added adjacent plots 135-141	03-06-2026	LHa
g	Updated to reflect new layout	08-07-2021	LCH
-	Original - Submitted as a Draft for Comment	11-12-2020	DR

client
Lovell

project title
Drummond Park, Ludgershall, Salisbury

drawing title
Landscape Detailed Design - Public Open Space & Amenity Areas
Sheet 9 of 15

date	03 JUNE 2026	drawn by	DR
drawing number	edp6509_d008h	checked	EB
scale	1:200 @ A1	QA	RB

the environmental dimension partnership
Registered office: 01285 740427 - www.edp-uk.co.uk - info@edp-uk.co.uk

© The Environmental Dimension Partnership Ltd. © Crown Copyright and database rights. 2021 Ordnance Survey 0100031673



Dog Waste Bin
Product: Hardwood square bin with lockable side
Supplier: Woodscape

Proposed Post and Rail Fence

Proposed Grasscrete

Indicative Location of Proposed Bat Box

NOTE: For Boundary Treatments Refer to the Architect's Drawing.
For Residential Plot Planting Refer to drawing edp6509_d009

Play space design by others refer to Miracle Design & Play

Existing Vegetation to be Retained
Refer to the Arboricultural Report

Existing Vegetation to be Removed
Refer to the Arboricultural Report

Existing understorey vegetation to be retained during construction. Once work has been completed area to be overseeded with Shade Tolerant Grass and Wildflower Seed Mix as Required.
Supplier: Emorsgate Seeds
Product: EHLF Wildflowers for Hedgerows
Refer to the Arboriculture Report edp6509_r011

Existing Tree to be Retained
Refer to the Arboricultural Report

Proposed Tree
Mature Canopy Illustrated

Proposed Hedge

Proposed Amenity Grass
Product: A18 Road Verge & Embankments
Supplier: Germinal Seeds
Sowing rate: 35g/m²

Proposed Flowering Lawn Mixture
Product: EL1 Flowering Lawn Mixture
Supplier: Emorsgate Seeds
Sowing rate: 4g/m²

Proposed Species-Rich Meadow Grass
Product: EM6 Meadow Mixture for Chalk and Limestone Soils
Supplier: Emorsgate Seeds
Sowing rate: 4g/m²

Proposed Informal Kick-About Space
Product: A24 Wear & Tear
Supplier: Germinal Seeds
Sowing rate: 50g/m²

Proposed Ornamental Planting

Proposed Planted Raingardens

Proposed Native Swathe Planting

Proposed Aquatic Planting Mix

Proposed Wetland Meadow Grass to the Banks of Swale
Product: EG8 Meadow Grass Mixture for Wet Soils
Supplier: Emorsgate Seeds
Sowing rate: 4g/m²

Proposed Wetland Meadow Grass to the Base of Swale
Product: Emorsgate EP1 - Pond Edge Mixture
Supplier: Emorsgate Seeds
Sowing rate: 4g/m²

Proposed Gravel for Maintenance Access

Proposed Path
- Compact Hoggin Paving.

Bench
Product: Hardwood Type 2 Bench
Supplier: Woodscape
Size: 2500mm x 400x 400mm

Litter Bin
Product: Hardwood square bin with lockable side
Supplier: Woodscape


4 CDM

A risk assessment has been carried out on this design. Residual risks following this process are listed below. A copy of the full Design Risk Register is also available on request from EDP.

1. Soft landscaping implementation within a construction environment (across the site);
2. Installing trees (across the site);
3. Water body (swale) presents risk of falling in and drowning; and
4. Works adjacent to existing/proposed highways (across the site)

For further guidance, refer to HSE Construction (Design and Management) Regulations 2015.

overview

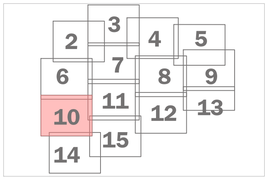

This drawing is to be read in conjunction with all other drawings and specifications within the package.
These drawings have been prepared for design development and costing purposes only.
All dimensions in millimeters unless otherwise specified.
Do not scale off this drawing, written dimensions to be taken only.
All base plans used are provided by the client and architect, except where otherwise expressly agreed in writing, EDP shall have no responsibility or liability for any loss direct or consequential.
This drawing must not be copied in whole or part without prior written consent from EDP.

purpose of issue **PLANNING**

rev	description	date	by
h	0.5m grasscrete extension added adjacent plots 135-141	03-06-2026	LHa
g	Updated to reflect new layout	08-07-2021	LCH
-	Original - Submitted as a Draft for Comment	11-12-2020	DR

client
Lovell

project title
Drummond Park, Ludgershall, Salisbury

drawing title
Landscape Detailed Design - Public Open Space & Amenity Areas
Sheet 10 of 15

date	**03 JUNE 2026**	drawn by	**DR**
drawing number	**edp6509_d008h**	checked	**EB**
scale	**1:200 @ A1**	QA	**RB**

the environmental dimension partnership
Registered office: 01285 740427 - www.edp-uk.co.uk - info@edp-uk.co.uk

© The Environmental Dimension Partnership Ltd. © Crown Copyright and database rights. 2021 Ordnance Survey 0100031673

No.2 Betula pendula 'Fastigiata'

No.10 Alchemilla mollis 20%
No.10 Cornus stolonifera 'Kelseyi' 20%
No.14 Geranium 'Rozanne' 30%
No.5 Miscanthus sinensis 10%
No.10 Nepeta racemosa 'Walkers Low' 20%

No.1 Amelanchier x grandiflora 'Robin Hill'

No.1 Amelanchier x grandiflora 'Robin Hill'

No.8 Choisya ternata 20%
No.18 Pittosporum tenuifolium 'Tom Thumb' 50%
No.11 Viburnum davidii 30%

No.1 Carpinus betulus 'Frans Fontaine' 400-450cm 16-18cm

No.1 Carpinus betulus 'Frans Fontaine' 400-450cm 16-18cm

No.1 Carpinus betulus 'Frans Fontaine' 400-450cm 16-18cm

No.2 Carpinus betulus 'Frans Fontaine' 400-450cm 16-18cm

No.1 Carpinus betulus 'Frans Fontaine' 400-450cm 16-18cm

No.2 Carpinus b

No.17 Choisya ternata 'Sundance' 20%
No.17 Cornus sanquinea 'Midwinter Fire' 20%
No.17 Cornus stolonifera 'Flaviramea' 20%
No.17 Hypericum 'Hidcote' 20%
No.9 Olearia haastii 10%
No.9 Philadelphus 'Beauclerk' 10%

No.1 Prunus padus

No.11 Choisya ternata 'Sundance' 20%
No.11 Cornus sanquinea 'Midwinter Fire' 20%
No.11 Cornus stolonifera 'Flaviramea' 20%
No.11 Hypericum 'Hidcote' 20%
No.6 Olearia haastii 10%
No.6 Philadelphus 'Beauclerk' 10%

No.1 Prunus 'Sunset Boulevard' 350-425cm 12-14cm

No.9 Choisya ternata 20%
No.23 Pittosporum tenuifolium 'Tom Thumb' 50%
No.14 Viburnum davidii 30%

No.1 Prunus 'Sunset Boulevard' 350-425cm 12-14cm

No.11 Choisya ternata 20%
No.28 Pittosporum tenuifolium 'Tom Thumb' 50%
No.17 Viburnum davidii 30%

No.1 Prunus 'Sunset Boulevard' 350-425cm 12-14cm

N

Dog Waste Bin
Product: Hardwood square bin with lockable side
Supplier: Woodscape

Proposed Post and Rail Fence

Proposed Grasscrete

Indicative Location of Proposed Bat Box

NOTE: For Boundary Treatments Refer to the Architect's Drawing.
For Residential Plot Planting Refer to drawing edp6509_d009.

Play space design by others refer to Miracle Design & Play drawings for details

Existing Vegetation to be Retained
Refer to the Arboricultural Report

Existing Vegetation to be Removed
Refer to the Arboricultural Report

Existing understorey vegetation to be retained during construction. Once work has been completed area to be overseeded with Shade Tolerant Grass and Wildflower Seed Mix as Required.
Supplier: Emorsgate Seeds
Product: EHLF Wildflowers for Hedgerows
Refer to the Arboriculture Report edp6509_r011

Existing Tree to be Retained
Refer to the Arboricultural Report

Proposed Tree
Mature Canopy Illustrated

Proposed Hedge

Proposed Amenity Grass
Product: A18 Road Verge & Embankments
Supplier: Germinal Seeds
Sowing rate: 35g/m²

Proposed Flowering Lawn Mixture
Product: EL1 Flowering Lawn Mixture
Supplier: Emorsgate Seeds
Sowing rate: 4g/m²

Proposed Species-Rich Meadow Grass
Product: EM6 Meadow Mixture for Chalk and Limestone Soils
Supplier: Emorsgate Seeds
Sowing rate: 4g/m²

Proposed Informal Kick-About Space
Product: A24 Wear & Tear
Supplier: Germinal Seeds
Sowing rate: 50g/m²

Proposed Ornamental Planting

Proposed Planted Raingardens

Proposed Native Swathe Planting

Proposed Aquatic Planting Mix

Proposed Wetland Meadow Grass to the Banks of Swale
Product: EG8 Meadow Grass Mixture for Wet Soils
Supplier: Emorsgate Seeds
Sowing rate: 4g/m²

Proposed Wetland Meadow Grass to the Base of Swale
Product: Emorsgate EP1 - Pond Edge Mixture
Supplier: Emorsgate Seeds
Sowing rate: 4g/m²

Proposed Gravel for Maintenance Access

Proposed Path
- Compact Hoggin Paving.

Bench
Product: Hardwood Type 2 Bench
Supplier: Woodscape
Size: 2500mm x 400x 400mm


Litter Bin
Product: Hardwood square bin with lockable side
Supplier: Woodscape

A risk assessment has been carried out on this design. Residual risks following this process are listed below. A copy of the full Design Risk Register is also available on request from EDP.

1. Soft landscaping implementation within a construction environment (across the site);
2. Installing trees (across the site);
3. Water body (swale) presents risk of falling in and drowning; and
4. Works adjacent to existing/proposed highways (across the site)

For further guidance, refer to HSE Construction (Design and Management) Regulations 2015.

overview

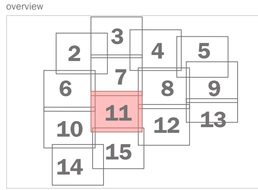

This drawing is to be read in conjunction with all other drawings and specifications within the package.
These drawings have been prepared for design development and costing purposes only.
All dimensions in millimeters unless otherwise specified.
Do not scale off this drawing, written dimensions to be taken only.
All base plans used are provided by the client and architect, except where otherwise expressly agreed in writing, EDP shall have no responsibility or liability for any loss direct or consequential.
This drawing must not be copied in whole or part without prior written consent from EDP.

purpose of issue **PLANNING**

rev	description	date	by
h	0.5m grasscrete extension added adjacent plots 135-141	03-06-2026	LHa
g	Updated to reflect new layout	08-07-2021	LCH
-	Original - Submitted as a Draft for Comment	11-12-2020	DR

client
Lovell


project title
Drummond Park, Ludgershall, Salisbury

drawing title
Landscape Detailed Design - Public Open Space & Amenity Areas
Sheet 11 of 15

date	**03 JUNE 2026**	drawn by	**DR**
drawing number	**edp6509_d008h**	checked	**EB**
scale	**1:200 @ A1**	QA	**RB**

the environmental dimension partnership
Registered office: 01285 740427 - www.edp-uk.co.uk - info@edp-uk.co.uk

© The Environmental Dimension Partnership Ltd. © Crown Copyright and database rights. 2021 Ordnance Survey 0100031673

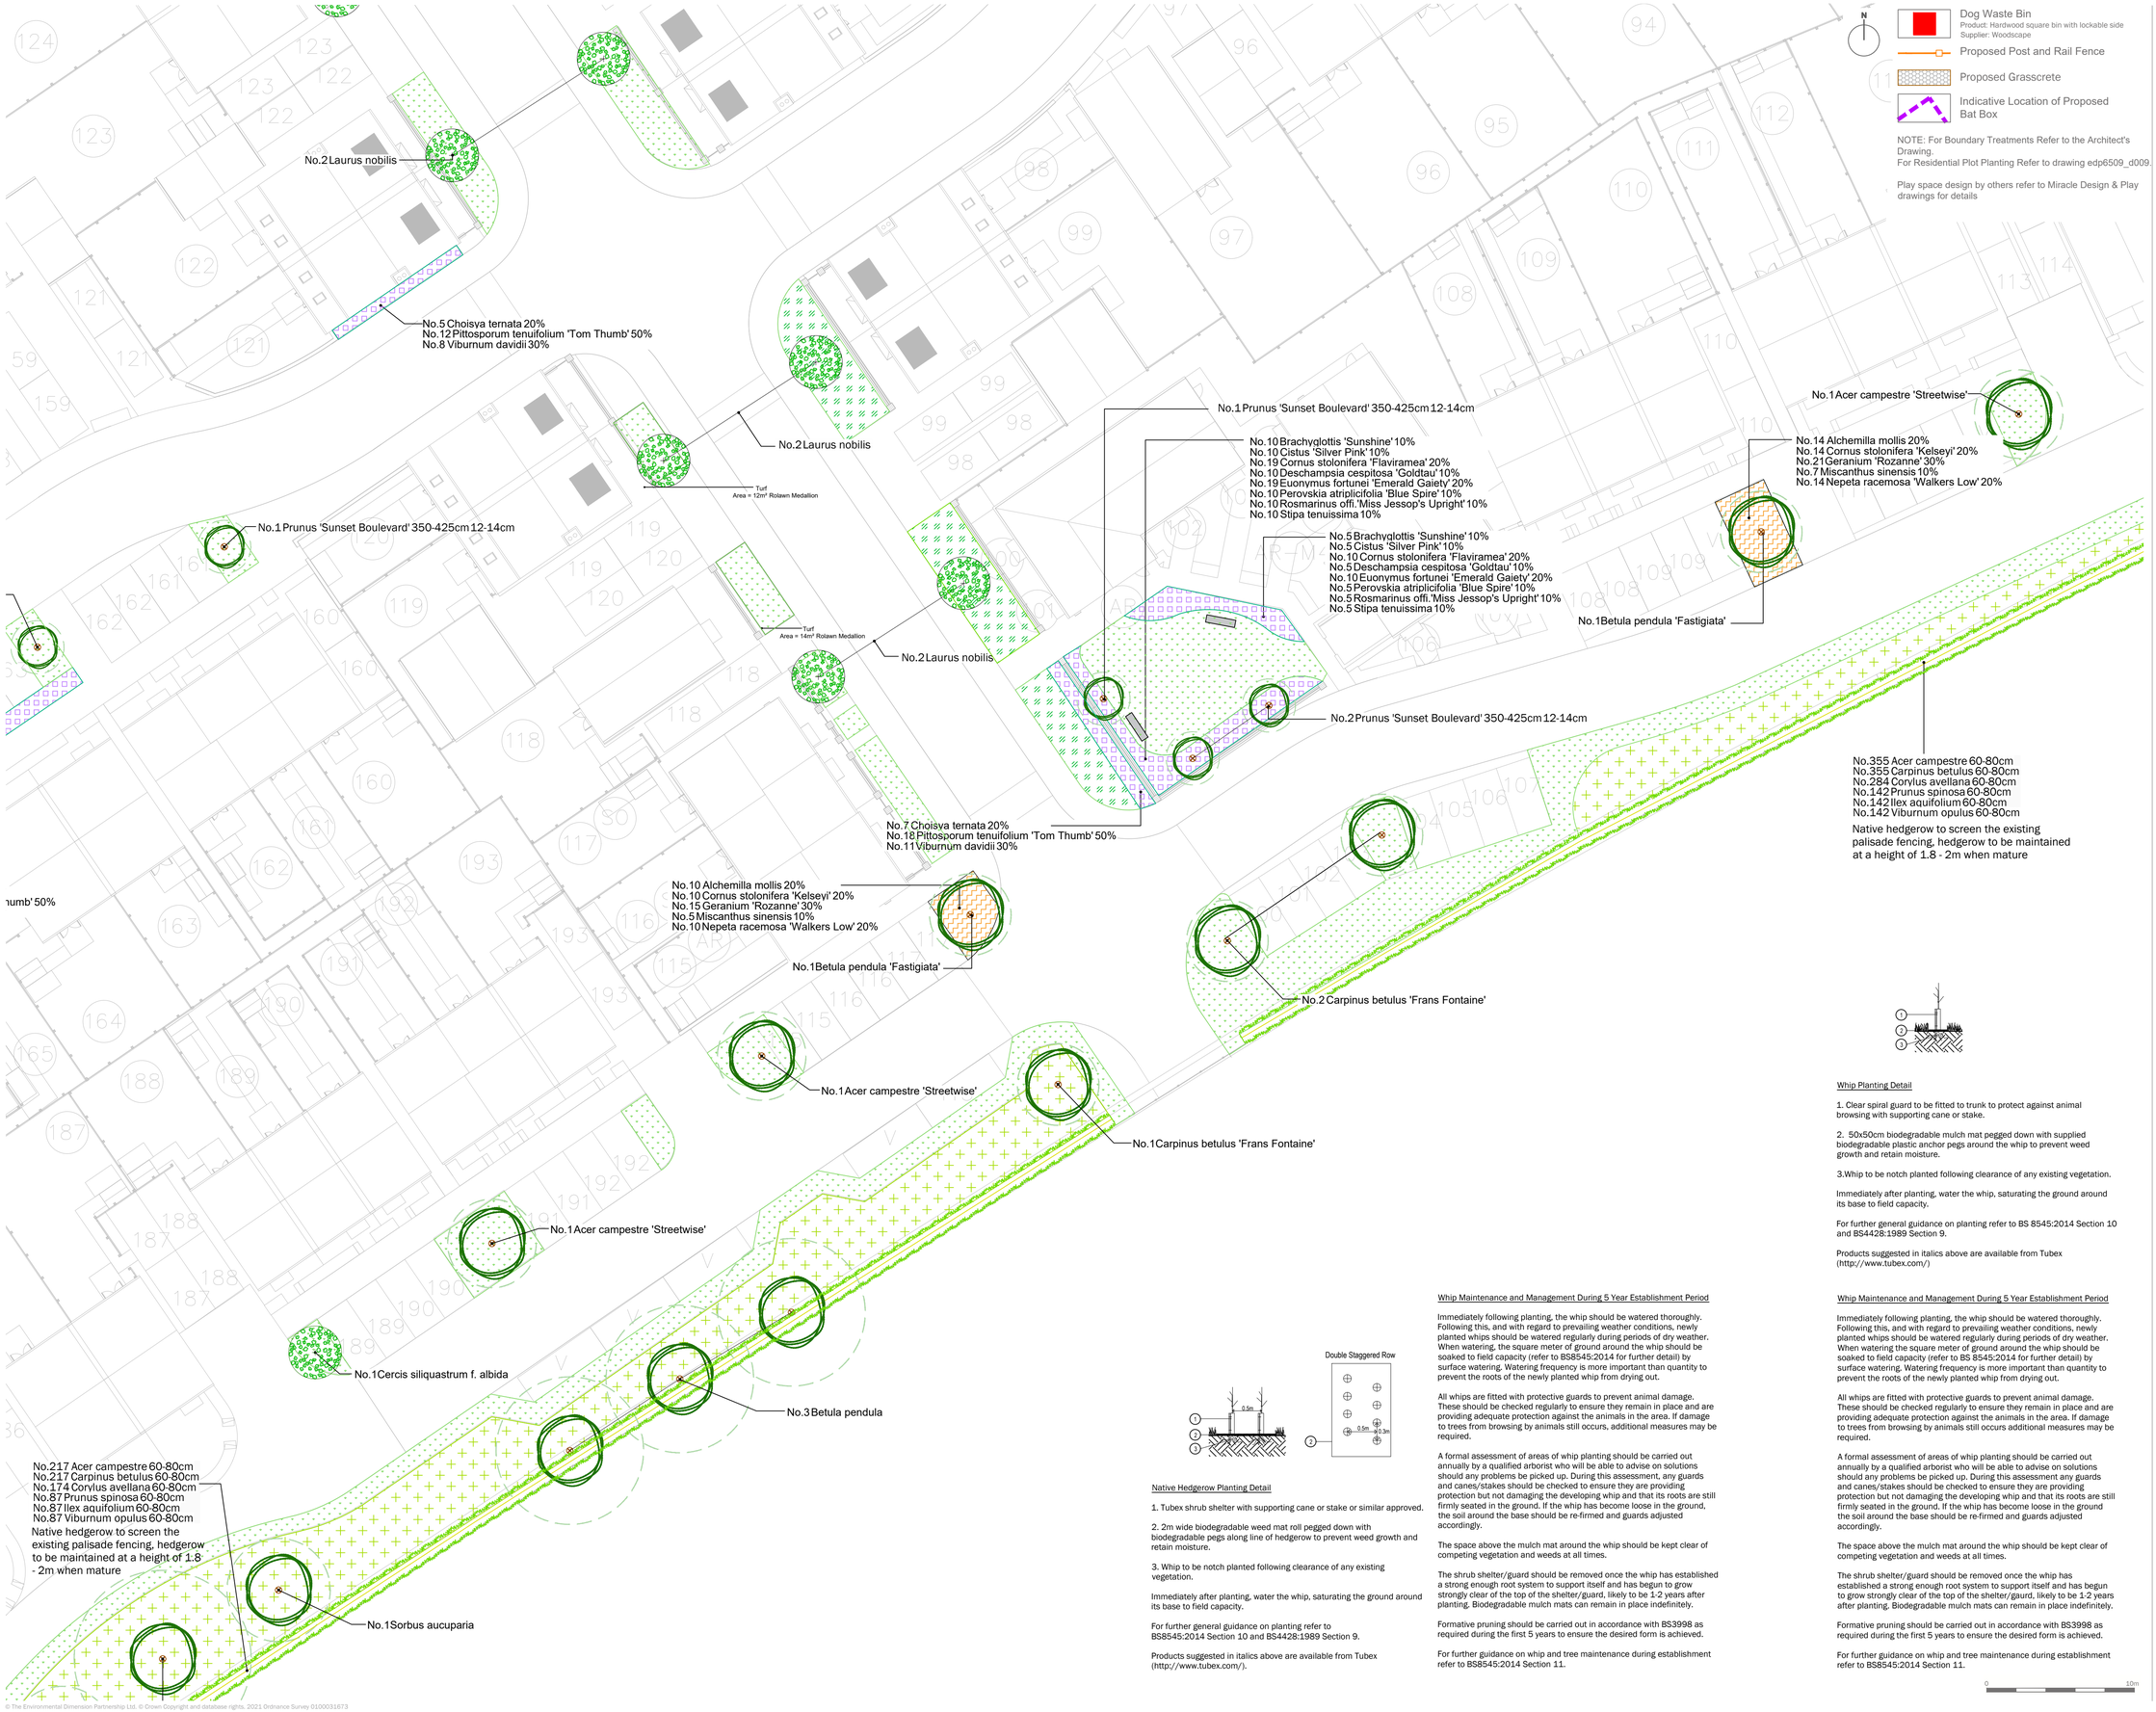

N

Dog Waste Bin
Product: Hardwood square bin with lockable side
Supplier: Woodscape

Proposed Post and Rail Fence

Proposed Grasscrete

Indicative Location of Proposed Bat Box

NOTE: For Boundary Treatments Refer to the Architect's Drawing.
For Residential Plot Planting Refer to drawing edp6509_d009.

Play space design by others refer to Miracle Design & Play drawings for details

Existing Vegetation to be Retained
Refer to the Arboricultural Report

Existing Vegetation to be Removed
Refer to the Arboricultural Report

Existing understorey vegetation to be retained during construction. Once work has been completed area to be overseeded with Shade Tolerant Grass and Wildflower Seed Mix as Required.
Supplier: Emorsgate Seeds
Product: EHLF Wildflowers for Hedgerows
Refer to the Arboriculture Report edp6509_r011

Existing Tree to be Retained
Refer to the Arboricultural Report

Proposed Tree
Mature Canopy Illustrated

Proposed Hedge

Proposed Amenity Grass
Product: A18 Road Verge & Embankments
Supplier: Germinal Seeds
Sowing rate: 35g/m²

Proposed Flowering Lawn Mixture
Product: EL1 Flowering Lawn Mixture
Supplier: Emorsgate Seeds
Sowing rate: 4g/m²

Proposed Species-Rich Meadow Grass
Product: EM6 Meadow Mixture for Chalk and Limestone Soils
Supplier: Emorsgate Seeds
Sowing rate: 4g/m²

Proposed Informal Kick-About Space
Product: A24 Wear & Tear
Supplier: Germinal Seeds
Sowing rate: 50g/m²

Proposed Ornamental Planting

Proposed Planted Raingardens

Proposed Native Swathe Planting

Proposed Aquatic Planting Mix

Proposed Wetland Meadow Grass to the Banks of Swale
Product: EG8 Meadow Grass Mixture for Wet Soils
Supplier: Emorsgate Seeds
Sowing rate: 4g/m²

Proposed Wetland Meadow Grass to the Base of Swale
Product: Emorsgate EP1 - Pond Edge Mixture
Supplier: Emorsgate Seeds
Sowing rate: 4g/m²

Proposed Gravel for Maintenance Access

Proposed Path
- Compact Hoggin Paving.

Bench
Product: Hardwood Type 2 Bench
Supplier: Woodscape
Size: 2500mm x 400x 400mm

Litter Bin
Product: Hardwood square bin with lockable side
Supplier: Woodscape

4 CDM

A risk assessment has been carried out on this design. Residual risks following this process are listed below. A copy of the full Design Risk Register is also available on request from EDP.

1. Soft landscaping implementation within a construction environment (across the site);
2. Installing trees (across the site);
3. Water body (swale) presents risk of falling in and drowning; and
4. Works adjacent to existing/proposed highways (across the site)

For further guidance, refer to HSE Construction (Design and Management) Regulations 2015.

Native Hedgerow Planting Detail

1. Tubex shrub shelter with supporting cane or stake or similar approved.

2. 2m wide biodegradable weed mat roll pegged down with biodegradable pegs along line of hedgerow to prevent weed growth and retain moisture.

3. Whip to be notch planted following clearance of any existing vegetation.

Immediately after planting, water the whip, saturating the ground around its base to field capacity.

For further general guidance on planting refer to BS8545:2014 Section 10 and BS4428:1989 Section 9.

Products suggested in italics above are available from Tubex (http://www.tubex.com/).

Whip Maintenance and Management During 5 Year Establishment Period

Immediately following planting, the whip should be watered thoroughly. Following this, and with regard to prevailing weather conditions, newly planted whips should be watered regularly during periods of dry weather. When watering, the square meter of ground around the whip should be soaked to field capacity (refer to BS8545:2014 for further detail) by surface watering. Watering frequency is more important than quantity to prevent the roots of the newly planted whip from drying out.

All whips are fitted with protective guards to prevent animal damage. These should be checked regularly to ensure they remain in place and are providing adequate protection against the animals in the area. If damage to trees from browsing by animals still occurs, additional measures may be required.

A formal assessment of areas of whip planting should be carried out annually by a qualified arborist who will be able to advise on solutions should any problems be picked up. During this assessment, any guards and canes/stakes should be checked to ensure they are providing protection but not damaging the developing whip and that its roots are still firmly seated in the ground. If the whip has become loose in the ground, the soil around the base should be re-firmed and guards adjusted accordingly.

The space above the mulch mat around the whip should be kept clear of competing vegetation and weeds at all times.

The shrub shelter/guard should be removed once the whip has established a strong enough root system to support itself and has begun to grow strongly clear of the top of the shelter/guard, likely to be 1-2 years after planting. Biodegradable mulch mats can remain in place indefinitely.

Formative pruning should be carried out in accordance with BS3998 as required during the first 5 years to ensure the desired form is achieved.

For further guidance on whip and tree maintenance during establishment refer to BS8545:2014 Section 11.

Whip Planting Detail

1. Clear spiral guard to be fitted to trunk to protect against animal browsing with supporting cane or stake.

2. 50x50cm biodegradable mulch mat pegged down with supplied biodegradable plastic anchor pegs around the whip to prevent weed growth and retain moisture.

3.Whip to be notch planted following clearance of any existing vegetation.

Immediately after planting, water the whip, saturating the ground around its base to field capacity.

For further general guidance on planting refer to BS 8545:2014 Section 10 and BS4428:1989 Section 9.

Products suggested in italics above are available from Tubex (http://www.tubex.com/)

Whip Maintenance and Management During 5 Year Establishment Period

Immediately following planting, the whip should be watered thoroughly. Following this, and with regard to prevailing weather conditions, newly planted whips should be watered regularly during periods of dry weather. When watering, the square meter of ground around the whip should be soaked to field capacity (refer to BS 8545:2014 for further detail) by surface watering. Watering frequency is more important than quantity to prevent the roots of the newly planted whip from drying out.

All whips are fitted with protective guards to prevent animal damage. These should be checked regularly to ensure they remain in place and are providing adequate protection against the animals in the area. If damage to trees from browsing by animals still occurs, additional measures may be required.

A formal assessment of areas of whip planting should be carried out annually by a qualified arborist who will be able to advise on solutions should any problems be picked up. During this assessment, any guards and canes/stakes should be checked to ensure they are providing protection but not damaging the developing whip and that its roots are still firmly seated in the ground. If the whip has become loose in the ground, the soil around the base should be re-firmed and guards adjusted accordingly.

The space above the mulch mat around the whip should be kept clear of competing vegetation and weeds at all times.


The shrub shelter/guard should be removed once the whip has established a strong enough root system to support itself and has begun to grow strongly clear of the top of the shelter/guard, likely to be 1-2 years after planting. Biodegradable mulch mats can remain in place indefinitely.

Formative pruning should be carried out in accordance with BS3998 as required during the first 5 years to ensure the desired form is achieved.

For further guidance on whip and tree maintenance during establishment refer to BS8545:2014 Section 11.

0 10m

overview

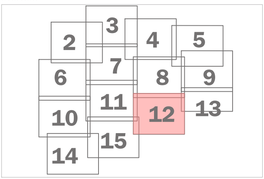

This drawing is to be read in conjunction with all other drawings and specifications within the package. These drawings have been prepared for design development and costing purposes only.
All dimensions in millimeters unless otherwise specified.
Do not scale off this drawing, written dimensions to be taken only.
All base plans used are provided by the client and architect, except where otherwise expressly agreed in writing. EDP shall have no responsibility or liability for any loss direct or consequential.
This drawing must not be copied in whole or part without prior written consent from EDP.

purpose of issue **PLANNING**

rev	description	date	by
h	0.5m grasscrete extension added adjacent plots 135-141	03-06-2026	LHa
g	Updated to reflect new layout	08-07-2021	LCH
-	Original - Submitted as a Draft for Comment	11-12-2020	DR

client
Lovell


project title
Drummond Park, Ludgershall, Salisbury

drawing title
Landscape Detailed Design - Public Open Space & Amenity Areas
Sheet 12 of 15

date	03 JUNE 2026	drawn by	DR
drawing number	edp6509_d008h	checked	EB
scale	1:200 @ A1	QA	RB

the environmental dimension partnership
Registered office: 01285 740427 - www.edp-uk.co.uk - info@edp-uk.co.uk

© The Environmental Dimension Partnership Ltd. © Crown Copyright and database rights. 2021 Ordnance Survey 0100031673

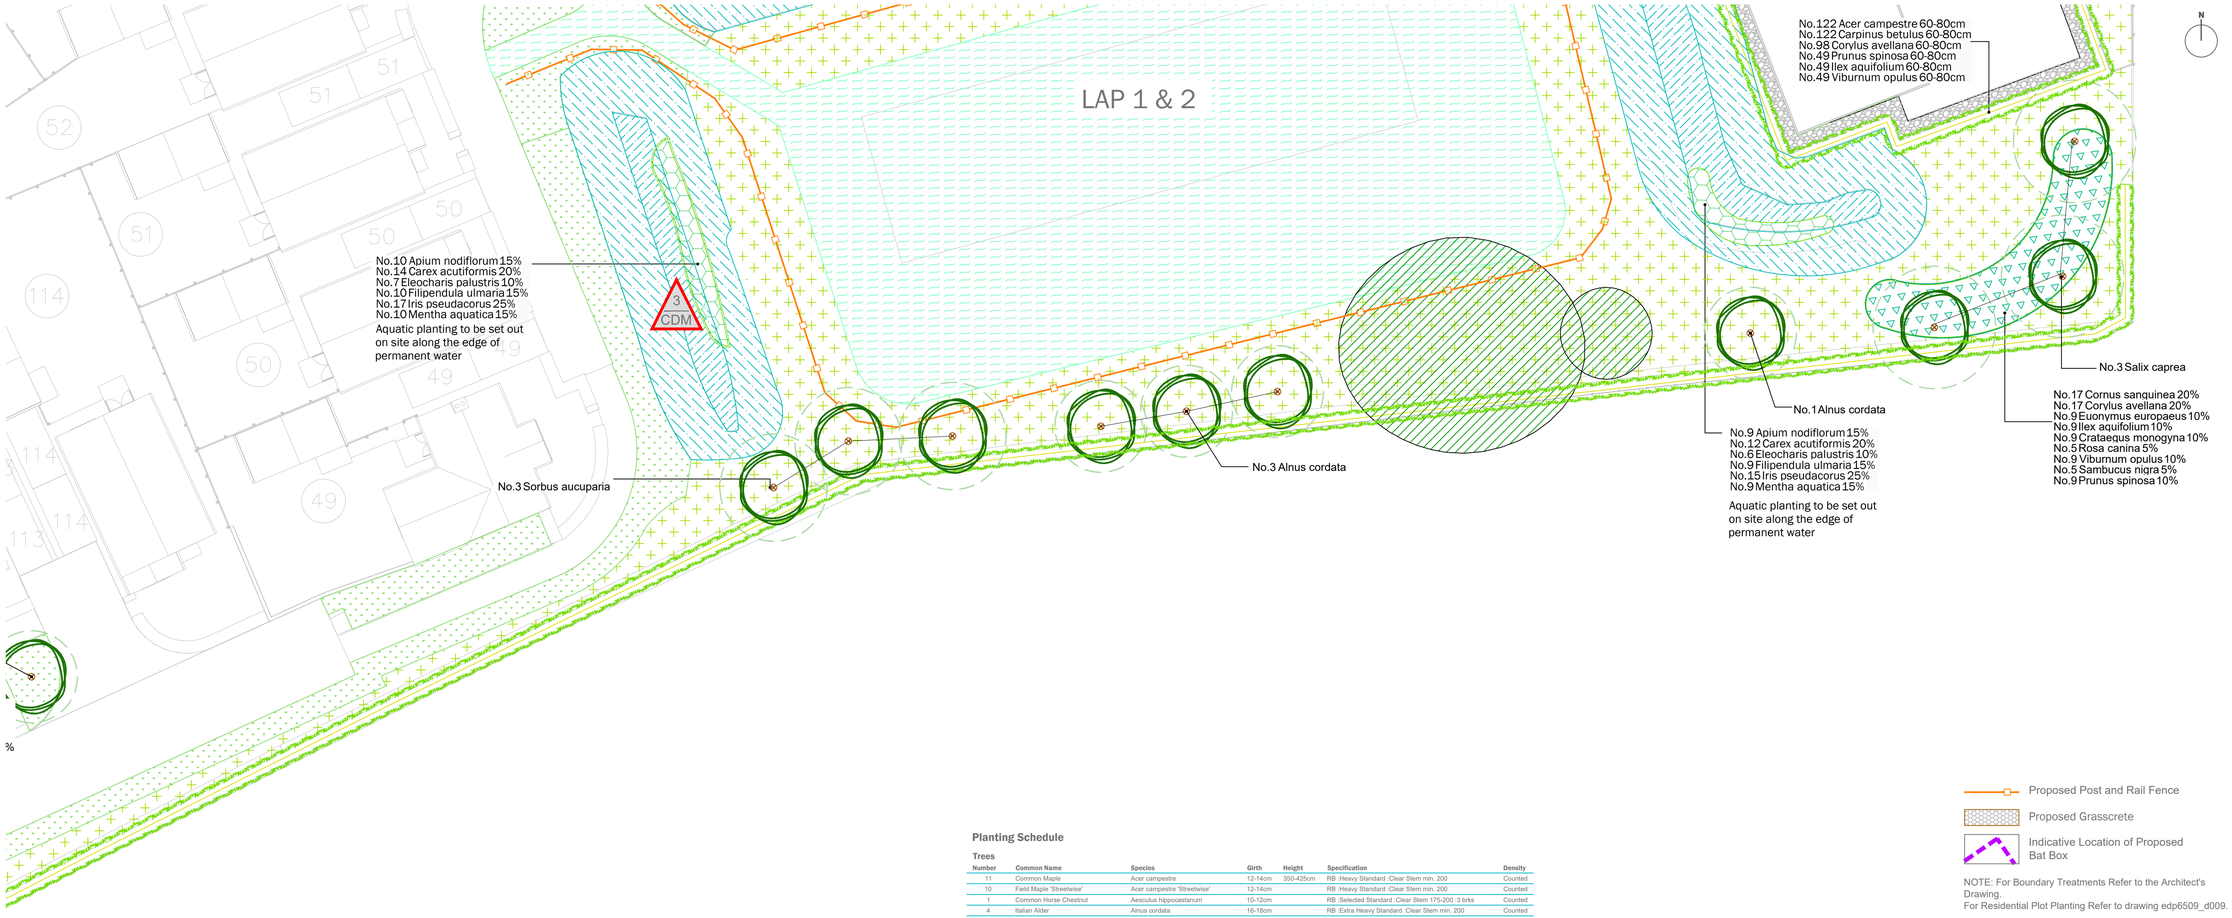

Existing Vegetation to be Removed
Refer to the Arboricultural Report

Existing understorey vegetation to be retained during construction. Once work has been completed area to be overseeded with Shade Tolerant Grass and Wildflower Seed Mix as Required.
Supplier: Emorsgate Seeds
Product: EH1F Wildflowers for Hedgerows
Refer to the Arboriculture Report edp6509_r011

Existing Tree to be Retained
Refer to the Arboricultural Report

Proposed Tree
Mature Canopy Illustrated

Proposed Hedge

Proposed Amenity Grass
Product: A18 Road Verge & Embankments
Supplier: Germinal Seeds
Sowing rate: 35g/m²

Proposed Flowering Lawn Mixture
Product: EL1 Flowering Lawn Mixture
Supplier: Emorsgate Seeds
Sowing rate: 4g/m²

Proposed Species-Rich Meadow Grass
Product: EM6 Meadow Mixture for Chalk and Limestone Soils
Supplier: Emorsgate Seeds
Sowing rate: 4g/m²

Proposed Informal Kick-About Space
Product: A24 Wear & Tear
Supplier: Germinal Seeds
Sowing rate: 50g/m²

Proposed Ornamental Planting

Proposed Planted Raingardens

Proposed Native Swathe Planting

Proposed Aquatic Planting Mix

Proposed Wetland Meadow Grass to the Banks of Swale
Product: EGB Meadow Grass Mixture for Wet Soils
Supplier: Emorsgate Seeds
Sowing rate: 4g/m²

Proposed Wetland Meadow Grass to the Base of Swale
Product: Emorsgate EP1 - Pond Edge Mixture
Supplier: Emorsgate Seeds
Sowing rate: 4g/m²

Proposed Gravel for Maintenance Access

Proposed Path
- Compact Hoggin Paving.

Bench
Product: Hardwood Type 2 Bench
Supplier: Woodscape
Size: 2500mm x 400x 400mm

Litter Bin
Product: Hardwood square bin with lockable side
Supplier: Woodscape

Dog Waste Bin
Product: Hardwood square bin with lockable side
Supplier: Woodscape

Proposed Post and Rail Fence

Proposed Grasscrete

Indicative Location of Proposed Bat Box

NOTE: For Boundary Treatments Refer to the Architect's Drawing.
For Residential Plot Planting Refer to drawing edp6509_d009.

Play space design by others refer to Miracle Design & Play drawings for details

0 10m

Planting Schedule

Trees

Number	Common Name	Species	Girth	Height	Specification	Density
11	Common Maple	Acer campestre	12-14cm	350-425cm	RB :Heavy Standard :Clear Stem min. 200	Counted
10	Field Maple 'Streetwise'	Acer campestre 'Streetwise'	12-14cm		RB :Heavy Standard :Clear Stem min. 200	Counted
1	Common Horse Chestnut	Aesculus hippocastanum	10-12cm		RB :Selected Standard :Clear Stem 175-200 :3 brks	Counted
4	Italian Alder	Alnus cordata	16-18cm		RB :Extra Heavy Standard :Clear Stem min. 200	Counted
8	Snowy Mespilus 'Robin Hill'	Amelanchier x grandiflora 'Robin Hill'	12-14cm	350-425cm	RB :Heavy Standard :Clear Stem min. 200	Counted
5	Common Silver Birch	Betula pendula			RB :Extra Heavy Standard :Clear Stem min. 200	Counted
10	Fastigiate Silver Birch	Betula pendula 'Fastigiata'	14-16cm	350-425cm	RB :Heavy Standard :Clear Stem min. 200	Counted
2	Common Hornbeam	Carpinus betulus	14-16cm		RB :Extra Heavy Standard :Clear Stem 175-200	Counted
33	Hornbeam 'Frans Fontaine'	Carpinus betulus 'Frans Fontaine'	16-18cm	400-450cm	BR :Extra Heavy Standard :Clear Stem min. 200	Counted
2	Judas tree	Cercis siliquastrum		200-250cm	RB :Multi-Stemmed :3/5 brks	Counted
2		Cercis siliquastrum f. albida		100-125cm	Bushy :3 brks	Counted
10	Turkish Hazel	Corylus colurna	12-14cm	350-425cm	RB :Heavy Standard :Clear Stem 175-200	Counted
6	Common Hawthorn	Crataegus monogyna	10-12cm		RB :Selected Standard :Clear Stem 175-200	Counted
2	American sweetgum	Liquidambar styraciflua	14-16cm		BR :Extra Heavy Standard :Clear Stem 175-200	Counted
7	Apple	Malus domestica ssp.	10-12cm		RB :Selected Standard :Clear Stem 175-200cm :4 breaks	Counted
5	Flowering Cherry	Prunus 'Amanogawa'	10-12cm		B :Selected Standard :Clear Stem 100-150 :3 brks	Counted
8	Flowering Cherry 'Sunset Boulevard'	Prunus 'Sunset Boulevard'	12-14cm	350-425cm	RB :Heavy Standard :Clear Stem min. 200	Counted
4	Double Gean	Prunus avium 'Plena'	10-12cm		RB :Selected Standard :Clear Stem 175-200	Counted
4	Plum 'Victoria'	Prunus domestica 'Victoria'	10-12cm		RB :Selected Standard :Clear Stem 175-200cm	Counted
8	Bird Cherry	Prunus padus	12-14cm		RB :Heavy Standard :Clear Stem 175-200	Counted
3	Chanticleer Pear	Pyrus calleryana 'Chanticleer'	10-12cm		RB :Selected Standard :Clear Stem 175-200	Counted
2	Common Oak	Quercus robur	14-16cm		RB :Extra Heavy Standard :Clear Stem 175-200	Counted
7	Cypress Oak	Quercus robur 'Fastigiata'	8-10cm		RB :Clear Stem 175-200 :3 brks	Counted
3	Goat Willow	Salix caprea	10-12cm		RB :Selected Standard :Clear Stem 175-200	Counted
8	Whitebeam	Sorbus aria	12-14cm	350-425cm	RB :Heavy Standard :Clear Stem 175-200	Counted
19	European mountain ash	Sorbus aucuparia	12-14cm		RB :Heavy Standard :Clear Stem 175-200	Counted
7	Green Spire Lime	Tilia cordata 'Green Spire'	14-16cm		RB :Extra Heavy Standard :Clear Stem 175-200 :5 brks	Counted

Total :191

Shrubs

Number	Common Name	Species	Height	Pot Size	Specification	Density
48	Shrub Ragwort	Brachyglottis 'Sunshine'	30-40cm	3L	Bushy :C	3/m²
88	Mexican Orange Blossom 'Aztec Pearl'	Choisya 'Aztec Pearl'		2L	C :Bushy	3/m²
73	Mexican Orange Blossom	Choisya ternata	30-40cm	3L	Bushy :4 brks	3/m²
131	Mexican Orange Blossom 'Sundance'	Choisya ternata 'Sundance'	40-60cm	5L	Bushy :C	3/m²
48	Rock Rose 'Silver Pink'	Cistus 'Silver Pink'	30-40cm	3L	Bushy :C	3/m²
474	Common Dogwood	Cornus sanguinea	60-80cm		BR :1+1 :Transplant :3 brks	1/m²
131	Dogwood 'Midwinter Fire'	Cornus sanguinea 'Midwinter Fire'	40-60cm	5L	Branched :C	3/m²
131	Golden twig dogwood	Cornus stolonifera 'Flaviramea'	40-60cm	5L	Branched :C	3/m²
94	Golden twig dogwood	Cornus stolonifera 'Flaviramea'	30-40cm	3L	Branched :C	3/m²
109	Red Osier Dogwood 'Kelseyi'	Cornus stolonifera 'Kelseyi'	30-40cm	3L	Branched :C	3/m²
474	Common Hazel	Corylus avellana	60-80cm		BR :1+1 :Transplant :3 brks	1/m²
239	Common Hawthorn	Crataegus monogyna	60-80cm		BR :1+1 :Transplant :3 brks	1/m²
239		Euonymus europaeus	60-80cm		BR :1+2 :Transplant :5 brks	1/m²
94	Euonymus 'Emerald Gaiety'	Euonymus fortunei 'Emerald Gaiety'	30-40cm	3L	Bushy :C	3/m²
21	Euonymus 'Emerald Gaiety'	Euonymus fortunei 'Emerald Gaiety'	20-30cm	5L	Bushy :7 brks	2.5/m²
16		Hebe 'Amy'	20-30cm	2L	Bushy :3 brks	2.5/m²
174	Shrubby Veronica	Hebe rakaiensis		2L	C :Bushy	3/m²
131	St John's Wort 'Hidcote'	Hypericum 'Hidcote'	40-60cm	5L	Bushy :C	3/m²
239	Holly	Ilex aquifolium	40-60cm	3L	Leader With Laterals	1/m²
12	Bay Laurel	Laurus nobilis		25L	Ball on stem; Topiary Quarter Standard; ball diameter 50cm; clear stem 50cm; neatly clipped	Counted
131	English Lavender	Lavandula angustifolia		2L	C :Bushy	3/m²
16	Lavender 'Hidcote'	Lavandula angustifolia 'Hidcote'	30-40cm	5-7.5L	Bushy :9 brks	2.5/m²
67	Daisy Bush	Olearia haastii	40-60cm	5L	Bushy :C	3/m²
21	Fountain grass	Pennisetum setaceum		3L	Full pot	3/m²
48	Russian Sage 'Blue Spire'	Perovskia atriplicifolia 'Blue Spire'	30-40cm	3L	Bushy :C	3/m²
67	Mock Orange 'Beauclerk'	Philadelphus 'Beauclerk'	40-60cm	5L	Bushy :C	3/m²
176	Kohuhu 'Tom Thumb'	Pittosporum tenuifolium 'Tom Thumb'	20-30cm	5L	Bushy :5 brks	3/m²
1	Portugal Laurel	Prunus lusitanica	100-125cm		RB :Bushy :7/10 brks	Counted
239	Blackthorn	Prunus spinosa	60-80cm		BR :1+1 :Transplant :3 brks	1/m²
123	Dog Rose	Rosa canina	60-80cm		BR :1+1 :Transplant :3 brks	1/m²
48		Rosmarinus offi.'Miss Jessop's Upright'	30-40cm	3L	Bushy :C	3/m²
123	Common Elder	Sambucus nigra	60-80cm		BR :1+1 :Transplant :3 brks	1/m²
16	a Sweet Box	Sarcococca confusa			5L :Bushy :6 brks	3/m²
109	a Viburnum	Viburnum davidii	30-40cm	3L	Bushy :4 brks	3/m²
239	European cranberrybush	Viburnum opulus	60-80cm		BR :1+1 :Transplant :3 brks	1/m²

Total :4390

Herbaceous

Number	Common Name	Species	Height	Pot Size	Specification	Density
109	Lady's Mantle	Alchemilla mollis		2L	Full Pot	3/m²
67	Tufted Hair Grass	Deschampsia cespitosa		2L	C :Full Pot	3/m²
88	Globe thistle	Echinops ritro		2L	C :Full Pot	3/m²
162		Geranium 'Rozanne'				3/m²
131		Geranium macrorrhizum		2L	Full Pot	3/m²
109		Nepeta racemosa 'Walkers Low'				3/m²
46		Polemonium caeruleum		2L	C :Full Pot	3/m²
88	Black-eyed Susan 'Goldsturm'	Rudbeckia fulgida sullivantii 'Goldsturm'		2L	C :Full Pot	3/m²
67	Giant Feather Grass	Stipa gigantea		2L	C :Full Pot	3/m²

Total :867

Bulbs

Number	Common Name	Species	Bulb Size	Specification	Density
3	Ornamental Onion 'Globemaster'	Allium 'Globemaster'		Full Pot	3/m²
6		Allium christophii		Full Pot	3/m²
8	Round-headed Leek	Allium sphaerocephalon		Full Pot	3/m²

Total :17

Marginal / Aquatics

Number	Common Name	Species	Specification	Density
46		Apium nodiflorum	Well Rooted	3/m²
62		Carex acutiformis	Well Rooted	3/m²
31		Eleocharis palustris	Well Rooted	3/m²
46	Meadowsweet	Filipendula ulmaria	Well Rooted	3/m²
77	Yellow flag iris	Iris pseudacorus	Plug: Well Rooted	3/m²
46		Mentha aquatica	Well Rooted	3/m²

Total :308

Grasses

Number	Common Name	Species	Specification	Density
48	Tufted Hair Grass 'Goldtau'	Deschampsia cespitosa 'Goldtau'	Full Pot	3/m²
57	Eulalia	Miscanthus sinensis	Full Pot	3/m²
48	Mexican Feather Grass	Stipa tenuissima	Full Pot	3/m²

Total :153


Hedges

Number	Common Name	Species	Height	Specification	Density
2101	Field Maple	Acer campestre	60-80cm	Whip	0.3Ctr Double Staggered at 0.5m offset
193	Common Hornbeam	Carpinus betulus	80-100cm	B; 1+2; Transplant - seed raised	0.3Ctr
2025	Common Hornbeam	Carpinus betulus	60-80cm	Whip	0.3Ctr Double Staggered at 0.5m offset
73	Common Hazel	Corylus avellana	60-80cm	Whip	0.3Ctr Double Staggered at 0.5m offset
1569	Common Hazel	Corylus avellana	60-80cm	Branched :3 brks	0.3Ctr Double Staggered at 0.5m offset
789	Common Holly	Ilex aquifolium	60-80cm	Whip	0.3Ctr Double Staggered at 0.5m offset
15	Common Privet	Ligustrum vulgare	60-80cm	Whip	0.3Ctr Double Staggered at 0.5m offset
789	Blackthorn	Prunus spinosa	60-80cm	Branched :3 brks	0.3Ctr Double Staggered at 0.5m offset
789	Guelder Rose	Viburnum opulus	60-80cm	Branched :4 brks	0.3Ctr Double Staggered at 0.5m offset

Total :8343

Grass Areas

Weight	Seed Mix Name	Seed Mix Details	Seed Mix Supplier	Density
	Medallion		Rotawn	1/m²

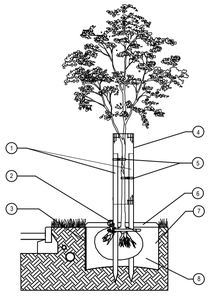

Tree Pit Detail

1. 2x tanalised timber tree stakes 2m, 75mm Ø driven into backfilled pit to provide support to the tree.

2. *RootRain Metro* irrigation system or similar approved. Place around top of root ball and nail to supporting stake, ensuring filler cap finishes slightly above mulch level.

3. *ReRoot* root barrier or similar approved with root deflecting ribs installed between tree root ball and hard surfaces/services where there is a risk of root damage as the tree grows outward. As a general rule, root barriers should be installed in locations where hard surfaces and/or services are located within four metres of the tree stem. Install closer to the paving/service than the tree, to allow space for the tree roots to grow into the space available, with the ribs facing the tree. Note this may mean not placing the barrier within the tree pit, but further away within its own trench. Root barriers must extend a minimum of 2m lengthways beyond the expected canopy of the mature tree. The top of the root barrier should be set as close to the soil surface as possible without being visible.

4. Tubex Treegaurd Mesh Roll or similar approved. 12mm mesh roll cut to size and bent in circle 320mm Ø and tied to tree stake to protect tree from damage by people and animals. Bottom of mesh should be 300mm above ground level to allow strimmer guard to be fitted and prevent litter and grass/weeds building up around the base of the tree. Top of mesh should be below the first lateral branch.

5. Use 2x Tree Tie *GLB25A* with *GLPFA* spacer sleeve or similar approved to secure tree to support post.

6. 75mm deep bark mulch layer to be spread evenly over a circular area 1000mm Ø around the tree to prevent weed growth and retain moisture. Alternatively a suitable mulch matt can be used covering the same area.

7. Excavate tree pit to sufficient size to accommodate tree root ball. Loosen any compaction in base of excavated pit to aid drainage. The tree should be planted at a depth where the root flare is still visible, just breaching the soil surface following backfilling.

8. Backfill tree pit with subsoil and topsoil excavated from pit if this is regarded as of sufficient quality to promote the healthy establishment of the tree. If either the top soil or sub soil excavated from the pit is off poor quality, then soil ameliorants may be used sparingly or imported topsoil compliant with BS3882 should be used.

Immediately after planting, water the tree, saturating the tree pit to field capacity.

For further guidance on tree planting refer to BS 8545:2014 Section 10.

Products suggested in italics above are available from Green Blue Urban (http://greenblueurban.com/) and Arbortech (www.arbortech.co.uk).

Tree Maintenance and Management During 5 Year Establishment Period

Immediately following planting, the tree should be watered thoroughly. Following this, and with regard to prevailing weather conditions, newly planted trees should be watered regularly during periods of dry weather. If the tree pit has been specified with an irrigation pipe, this should be used as the primary method of watering. If no irrigation pipe is specified, the square metre of ground around the tree should be soaked to field capacity (refer to BS 8545:2014 for further detail) by surface watering. Watering frequency is more important than quantity to prevent the root ball of the newly planted tree from drying out.

All trees are fitted with protective guards to prevent animal damage. These should be checked regularly to ensure they remain in place and are providing adequate protection against the animals in the area. If damage to trees from browsing by animals still occurs, additional measures may be required.

A formal assessment of young tree health and development should be carried out annually by a qualified arborist who will be able to advise on solutions should any problems be picked up. During this assessment, any stakes and ties should be checked to ensure they are providing support but not damaging the tree, and that the tree is still firmly seated in the ground. If the tree has become loose in the ground, the soil around the base should be re-firmed and stakes and ties adjusted accordingly.

The mulched area around the base of the tree should be kept clear of competing vegetation and weeds at all times.

Tree stakes and ties should be removed once the tree has established a strong enough root system to support itself, likely to be 1-2 years after planting. Strimmer guards should remain in place until the end of the five year establishment, with adjustments or segments added as necessary to facilitate tree growth. Tree guards should only be removed if they are beginning to restrict tree growth or if it is felt the risk of damage has significantly reduced due to strong tree growth and development or changes in the surrounding environment.

Formative pruning should be carried out in accordance with BS 3998 as required throughout the five year establishment period.

For further guidance on tree maintenance during establishment refer to BS 8545:2014 Section 11.


4 CDM

A risk assessment has been carried out on this design. Residual risks following this process are listed below. A copy of the full Design Risk Register is also available on request from EDP.

1. Soft landscaping implementation within a construction environment (across the site);
2. Installing trees (across the site);
3. Water body (swale) presents risk of falling in and drowning; and
4. Works adjacent to existing/proposed highways (across the site)

For further guidance, refer to HSE Construction (Design and Management) Regulations 2015.

overview

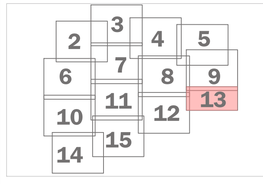

This drawing is to be read in conjunction with all other drawings and specifications within the package. These drawings have been prepared for design development and costing purposes only.
All dimensions in millimeters unless otherwise specified.
Do not scale off this drawing, written dimensions to be taken only.
All base plans used are provided by the client and architect, except where otherwise expressly agreed in writing. EDP shall have no responsibility or liability for any loss direct or consequential.
This drawing must not be copied in whole or part without prior written consent from EDP.

purpose of issue **PLANNING**

rev	description	date	by
h	0.5m grasscrete extension added adjacent plots 135-141	03-06-2026	LHa
g	Updated to reflect new layout	08-07-2021	LCH
-	Original - Submitted as a Draft for Comment	11-12-2020	DR

client
Lovell

project title
Drummond Park, Ludgershall, Salisbury

drawing title
Landscape Detailed Design - Public Open Space & Amenity Areas
Sheet 13 of 15

date	**03 JUNE 2026**	drawn by	**DR**
drawing number	**edp6509_d008h**	checked	**EB**
scale	**1:200 @ A1**	QA	**RB**

the environmental dimension partnership
Registered office: 01285 740427 - www.edp-uk.co.uk - info@edp-uk.co.uk

© The Environmental Dimension Partnership Ltd. © Crown Copyright and database rights. 2021 Ordnance Survey 0100031673

No.1Carpinus betulus 'Frans Fontaine'

No.4 Choisya ternata 20%
No.8 Pittosporum tenuifolium 'Tom Thumb' 50%
No.5 Viburnum davidii 30%

No.1Sorbus aucuparia

No.1Betula pendula

No.1Acer campestre

No.1Sorbus aucuparia

No.3 Corylys colurna

No.113 Cornus sanguinea 20%
No.113 Corylus avellana 20%
No.57 Euonymus europaeus 10%
No.57 Ilex aquifolium 10%
No.57 Crataegus monogyna 10%
No.29 Rosa canina 5%
No.57 Viburnum opulus 10%
No.29 Sambucus nigra 5%
No.57 Prunus spinosa 10%

No.1Betula pendula

No.1Acer campestre

No.1Sorbus aucuparia

No.1Corylys colurna

No.1Prunus padus

No.1Quercus robur 'Fastigiata'

No.1Quercus robur 'Fastigiata'

No.1Quercus robur 'Fastigiata'

No.1Betula pendula 'Fastigiata'

No.1Betula pendula 'Fastigiata'

No.1Betula pendula 'Fastigiata'

No.11 Alchemilla mollis 20%
No.11 Cornus stolonifera 'Kelsey
No.16 Geranium 'Rozanne' 30%
No.6 Miscanthus sinensis 10%
No.11 Nepeta racemosa 'Walke

No.11 Alchemilla mollis 20%
No.11 Cornus stolonifera 'Kelsevi' 20%
No.16 Geranium 'Rozanne' 30%
No.6 Miscanthus sinensis 10%
No.11 Nepeta racemosa 'Walkers Low' 20%

No.248 Acer campestre 60-80cm
No.248 Carpinus betulus 60-80cm
No.193 Corylus avellana 60-80cm
No.100 Prunus spinosa 60-80cm
No.100 Ilex aquifolium 60-80cm
No.100 Viburnum opulus 60-80cm

Native hedgerow to screen the existing palisade fencing, hedgerow to be maintained at a height of 1.8 - 2m when mature

No.1Cercis siliquastrum f. albida

No.1Corylys colurna

No.1Quercus robur 'Fastigiata'

No.1Acer campestre

0 10m

N

Dog Waste Bin
Product: Hardwood square bin with lockable side
Supplier: Woodscape

Proposed Post and Rail Fence

Proposed Grasscrete

Indicative Location of Proposed Bat Box

NOTE: For Boundary Treatments Refer to the Architect's Drawing.
For Residential Plot Planting Refer to drawing edp6509_d009.

Play space design by others refer to Miracle Design & Play drawings for details

Existing Vegetation to be Retained
Refer to the Arboricultural Report

Existing Vegetation to be Removed
Refer to the Arboricultural Report

Existing understorey vegetation to be retained during construction. Once work has been completed area to be overseeded with Shade Tolerant Grass and Wildflower Seed Mix as Required.
Supplier: Emorsgate Seeds
Product: EHLF Wildflowers for Hedgerows
Refer to the Arboriculture Report edp6509_r011

Existing Tree to be Retained
Refer to the Arboricultural Report

Proposed Tree
Mature Canopy Illustrated

Proposed Hedge

Proposed Amenity Grass
Product: A18 Road Verge & Embankments
Supplier: Germinal Seeds
Sowing rate: 35g/m²

Proposed Flowering Lawn Mixture
Product: EL1 Flowering Lawn Mixture
Supplier: Emorsgate Seeds
Sowing rate: 4g/m²

Proposed Species-Rich Meadow Grass
Product: EM6 Meadow Mixture for Chalk and Limestone Soils
Supplier: Emorsgate Seeds
Sowing rate: 4g/m²

Proposed Informal Kick-About Space
Product: A24 Wear & Tear
Supplier: Germinal Seeds
Sowing rate: 50g/m²

Proposed Ornamental Planting

Proposed Planted Raingardens

Proposed Native Swathe Planting

Proposed Aquatic Planting Mix

Proposed Wetland Meadow Grass to the Banks of Swale
Product: EG8 Meadow Grass Mixture for Wet Soils
Supplier: Emorsgate Seeds
Sowing rate: 4g/m²

Proposed Wetland Meadow Grass to the Base of Swale
Product: Emorsgate EP1 - Pond Edge Mixture
Supplier: Emorsgate Seeds
Sowing rate: 4g/m²

Proposed Gravel for Maintenance Access

Proposed Path
- Compact Hoggin Paving.

Bench
Product: Hardwood Type 2 Bench
Supplier: Woodscape
Size: 2500mm x 400x 400mm

Litter Bin
Product: Hardwood square bin with lockable side
Supplier: Woodscape


4 CDM

A risk assessment has been carried out on this design. Residual risks following this process are listed below. A copy of the full Design Risk Register is also available on request from EDP.

1. Soft landscaping implementation within a construction environment (across the site);
2. Installing trees (across the site);
3. Water body (swale) presents risk of falling in and drowning; and
4. Works adjacent to existing/proposed highways (across the site)

For further guidance, refer to HSE Construction (Design and Management) Regulations 2015.

overview

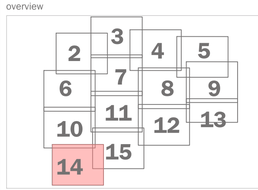

This drawing is to be read in conjunction with all other drawings and specifications within the package. These drawings have been prepared for design development and costing purposes only.
All dimensions in millimeters unless otherwise specified.
Do not scale off this drawing, written dimensions to be taken only.
All base plans used are provided by the client and architect, except where otherwise expressly agreed in writing, EDP shall have no responsibility or liability for any loss direct or consequential.
This drawing must not be copied in whole or part without prior written consent from EDP.

purpose of issue **PLANNING**

rev	description	date	by
h	0.5m grasscrete extension added adjacent plots 135-141	03-06-2026	LHa
g	Updated to reflect new layout	08-07-2021	LCH
-	Original - Submitted as a Draft for Comment	11-12-2020	DR

client
Lovell

project title
Drummond Park, Ludgershall, Salisbury

drawing title
Landscape Detailed Design - Public Open Space & Amenity Areas
Sheet 14 of 15

date	**03 JUNE 2026**	drawn by	**DR**
drawing number	**edp6509_d008h**	checked	**EB**
scale	**1:200 @ A1**	QA	**RB**

the environmental dimension partnership
Registered office: 01285 740427 - www.edp-uk.co.uk - info@edp-uk.co.uk

© The Environmental Dimension Partnership Ltd. © Crown Copyright and database rights. 2021 Ordnance Survey 0100031673

No.1 Prunus 'Sunset Boulevard' 350-425cm 12-14cm

No.5 Choisya ternata 20%
No.13 Pittosporum tenuifolium 'Tom Thumb' 50%
No.8 Viburnum davidii 30%

No.3 Choisya ternata 20%
No.7 Pittosporum tenuifolium 'Tom Thumb' 50%
No.4 Viburnum davidii 30%

No.4 Choisya ternata 20%
No.9 Pittosporum tenuifolium 'Tom Thumb' 50%
No.6 Viburnum davidii 30%

No.11 Alchemilla mollis 20%
No.11 Cornus stolonifera 'Kelseyi' 20%
No.16 Geranium 'Rozanne' 30%
No.6 Miscanthus sinensis 10%
No.11 Nepeta racemosa 'Walkers Low' 20%

No.11 Alchemilla mollis 20%
No.11 Cornus stolonifera 'Kelseyi' 20%
No.16 Geranium 'Rozanne' 30%
No.6 Miscanthus sinensis 10%
No.11 Nepeta racemosa 'Walkers Low' 20%

No.248 Acer campestre 60-80cm
No.248 Carpinus betulus 60-80cm
No.199 Corylus avellana 60-80cm
No.100 Prunus spinosa 60-80cm
No.100 Ilex aquifolium 60-80cm
No.100 Viburnum opulus 60-80cm
Native hedgerow to screen the existing palisade fencing, hedgerow to be maintained at a height of 1.8 - 2m when mature

No.1 Cercis siliquastrum f. albida

No.217 Acer campestre 60-80cm
No.217 Carpinus betulus 60-80c
No.174 Corylus avellana 60-80cr
No.87 Prunus spinosa 60-80cm
No.87 Ilex aquifolium 60-80cm
No.87 Viburnum opulus 60-80cm
Native hedgerow to screen the existing palisade fencing, hedger
to be maintained at a height of 1
- 2m when mature

No.1 Acer c

No.1 Sorbus aucuparia

No.3 Prunus padus

No.1 Acer campestre

No.3 Prunus padus

0 10m

© The Environmental Dimension Partnership Ltd. © Crown Copyright and database rights. 2021 Ordnance Survey 0100031673

N

- Existing Vegetation to be Removed
  Refer to the Arboricultural Report
- Existing understorey vegetation to be retained during construction. Once work has been completed area to be overseeded with Shade Tolerant Grass and Wildflower Seed Mix as Required.
  Supplier: Emorsgate Seeds
  Product: EH1F Wildflowers for Hedgerows
  Refer to the Arboriculture Report edp6509_r011
- Existing Tree to be Retained
  Refer to the Arboricultural Report
- Proposed Tree
  Mature Canopy Illustrated
- Proposed Hedge
- Proposed Amenity Grass
  Product: A18 Road Verge & Embankments
  Supplier: Germinal Seeds
  Sowing rate: 35g/m²
- Proposed Flowering Lawn Mixture
  Product: EL1 Flowering Lawn Mixture
  Supplier: Emorsgate Seeds
  Sowing rate: 4g/m²
- Proposed Species-Rich Meadow Grass
  Product: EM6 Meadow Mixture for Chalk and Limestone Soils
  Supplier: Emorsgate Seeds
  Sowing rate: 4g/m²
- Proposed Informal Kick-About Space
  Product: A24 Wear & Tear
  Supplier: Germinal Seeds
  Sowing rate: 50g/m²
- Proposed Ornamental Planting
- Proposed Planted Raingardens
- Proposed Native Swathe Planting
- Proposed Aquatic Planting Mix
- Proposed Wetland Meadow Grass to the Banks of Swale
  Product: EG8 Meadow Grass Mixture for Wet Soils
  Supplier: Emorsgate Seeds
  Sowing rate: 4g/m²
- Proposed Wetland Meadow Grass to the Base of Swale
  Product: Emorsgate EP1 - Pond Edge Mixture
  Supplier: Emorsgate Seeds
  Sowing rate: 4g/m²
- Proposed Gravel for Maintenance Access
- Proposed Path
  - Compact Hoggin Paving.
- Bench
  Product: Hardwood Type 2 Bench
  Supplier: Woodscape
  Size: 2500mm x 400x 400mm
- Litter Bin
  Product: Hardwood square bin with lockable side
  Supplier: Woodscape
- Dog Waste Bin
  Product: Hardwood square bin with lockable side
  Supplier: Woodscape
- Proposed Post and Rail Fence


4 CDM

A risk assessment has been carried out on this design. Residual risks following this process are listed below. A copy of the full Design Risk Register is also available on request from EDP.

1. Soft landscaping implementation within a construction environment (across the site);
2. Installing trees (across the site);
3. Water body (swale) presents risk of falling in and drowning; and
4. Works adjacent to existing/proposed highways (across the site)

For further guidance, refer to HSE Construction (Design and Management) Regulations 2015.

overview

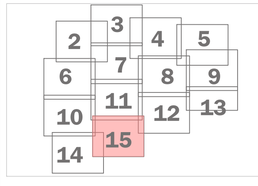

This drawing is to be read in conjunction with all other drawings and specifications within the package.
These drawings have been prepared for design development and costing purposes only.
All dimensions in millimeters unless otherwise specified.
Do not scale off this drawing, written dimensions to be taken only.
All base plans used are provided by the client and architect, except where otherwise expressly agreed in writing, EDP shall have no responsibility or liability for any loss direct or consequential.
This drawing must not be copied in whole or part without prior written consent from EDP.

purpose of issue **PLANNING**

rev	description	date	by
h	0.5m grasscrete extension added adjacent plots 135-141	03-06-2026	LHa
g	Updated to reflect new layout	08-07-2021	LCH
-	Original - Submitted as a Draft for Comment	11-12-2020	DR

client
Lovell

project title
Drummond Park, Ludgershall, Salisbury

drawing title
Landscape Detailed Design - Public Open Space & Amenity Areas
Sheet 15 of 15

date	**03 JUNE 2026**	drawn by	**DR**
drawing number	**edp6509_d008h**	checked	**EB**
scale	**1:200 @ A1**	QA	**RB**

the environmental dimension partnership
Registered office: 01285 740427 - www.edp-uk.co.uk - info@edp-uk.co.uk