SCALE 1:50 (0, 0.5, 1, 1.5, 2 m) SCALE 1:100 (0, 1, 2, 3, 4 m)

DRAWING FOR PLANNING PURPOSES ONLY.
NOT TO BE USED FOR CONSTRUCTION.

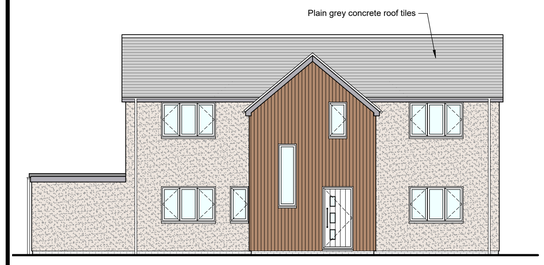

PROPOSED FRONT ELEVATION (north)
Scale 1:100

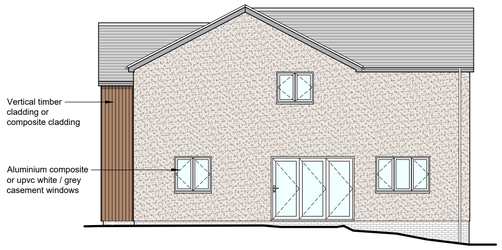

PROPOSED SIDE ELEVATION (west)
Scale 1:100

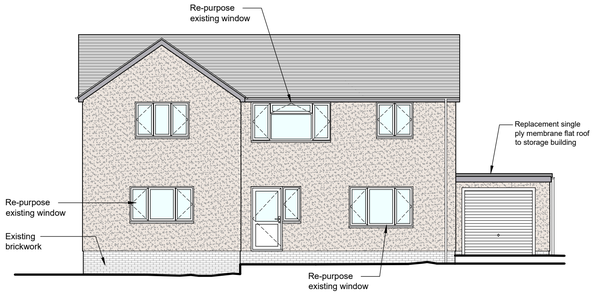

PROPOSED REAR ELEVATION (south)
Scale 1:100

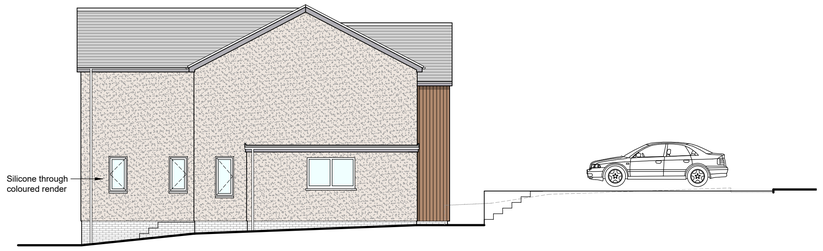

PROPOSED SIDE ELEVATION (east)
Scale 1:100

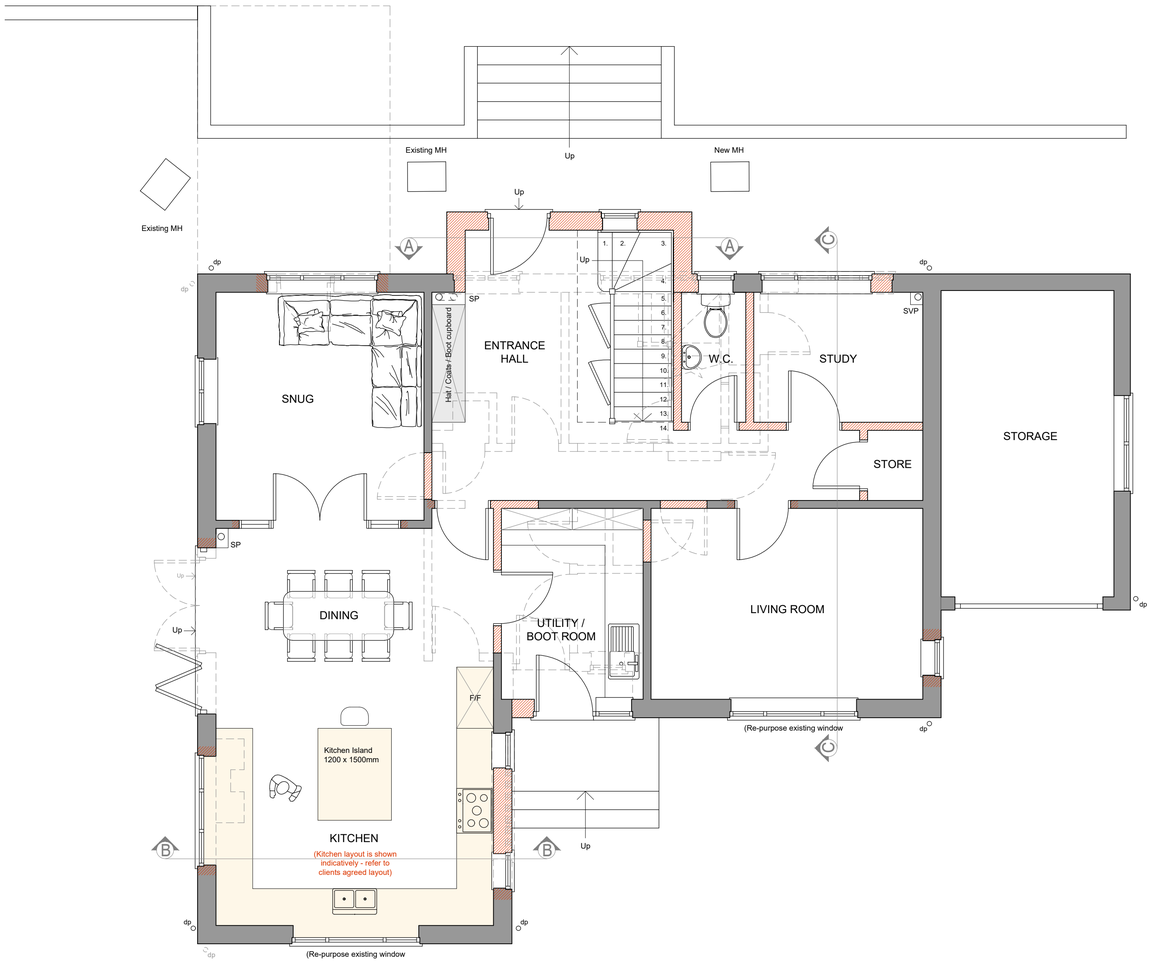

PROPOSED GROUND FLOOR LAYOUT
Scale 1:50

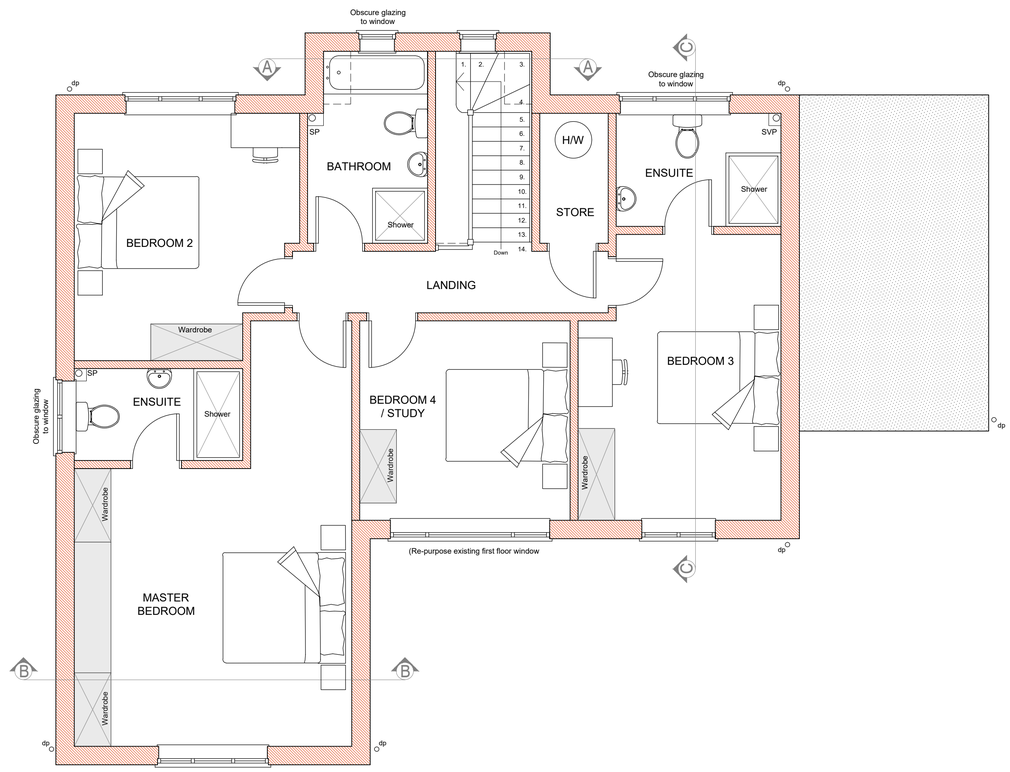

PROPOSED FIRST FLOOR LAYOUT
Scale 1:50

JOB TITLE	DRAWING NUMBER	REV
30 Manton Hollow, Manton, Marlborough, SN8 1RR For Mr and Mrs Randall	30 Manton Hollow - Proposed - 03	A
DRAWING TITLE	REVISIONS Rev 'A' - 20.07.2026 - Minor amendments to layout - AJA	
Proposed Ground and First Floor Layout and Proposed Elevations		

SCALE	DATE	DRAWN BY	PAPER SIZE	JOB No.
As Indicated	June 26	AJA	A1	1702

Tuttle architectural services
Ground Floor
6 Pelhams Court
Marlborough
Wiltshire SN8 2AG
T. 01672 518 278
E. info@tuttlearchserv.co.uk
facebook.com/tuttlearchserv
W. tuttlearchserv.co.uk

© 2026, This drawing is the intellectual property of Tuttle Architectural Services and must not be copied, reproduced, or modified without prior written consent.