




# LOCATION PLAN 1:1250

Ordnance Survey, (c) Crown Copyright 2026. All rights reserved. Licence number 100022432

## PROPOSED

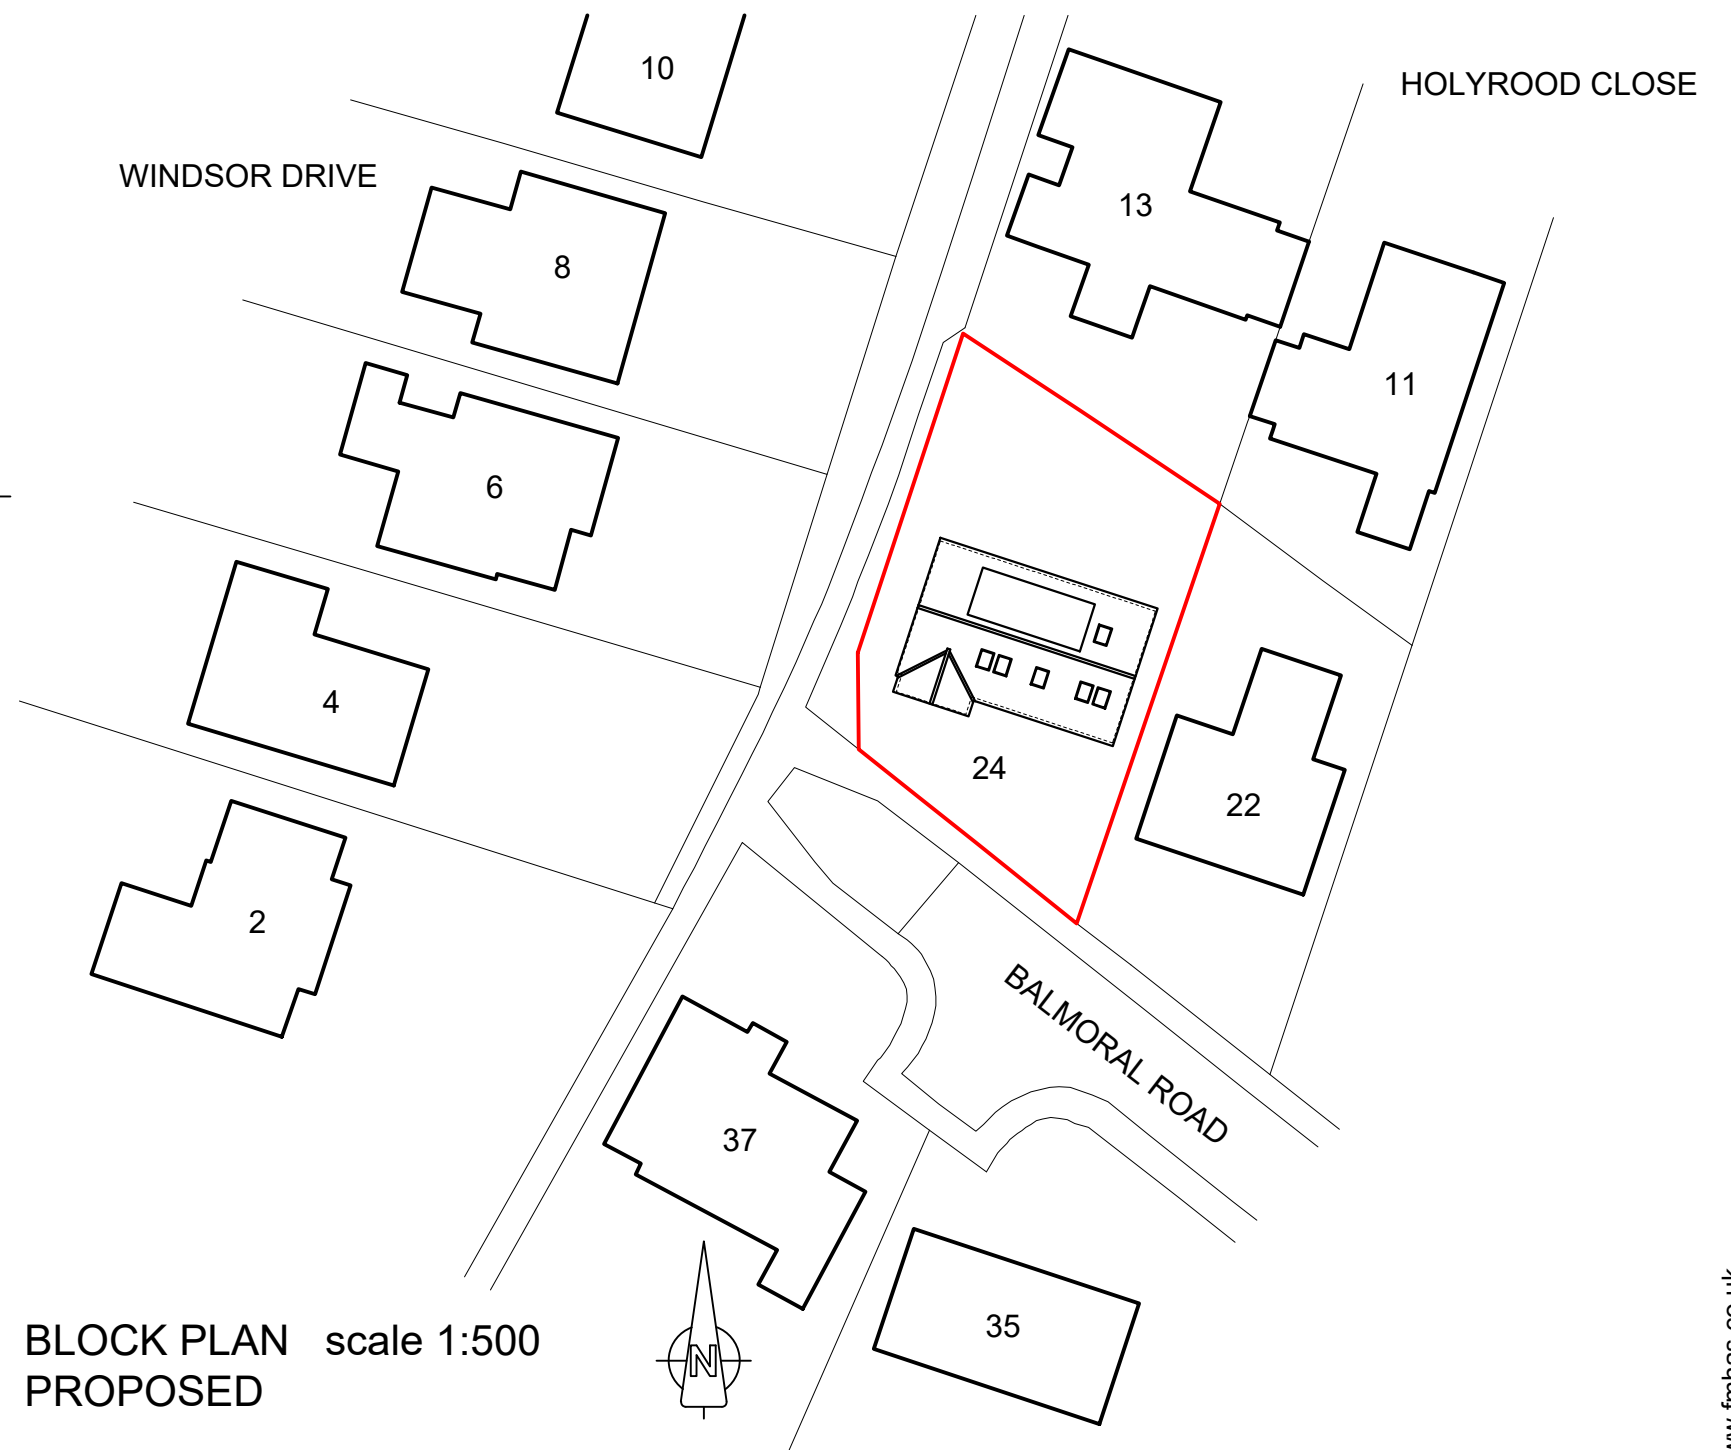

# BLOCK PLAN scale 1:500

## PROPOSED



project . address  
Roof extension / conversion and internal alterations  
24 Balmoral Road Trowbridge BA14 0JS

fmh architectural ltd  
architectural design and consultancy

| drawing title                     | scale        | sheet size | date      | drawing no. | revision |
|-----------------------------------|--------------|------------|-----------|-------------|----------|
| Proposed location and block plans | 1:500 1:1250 | A3         | July 2026 | 1367-P01    | A        |