


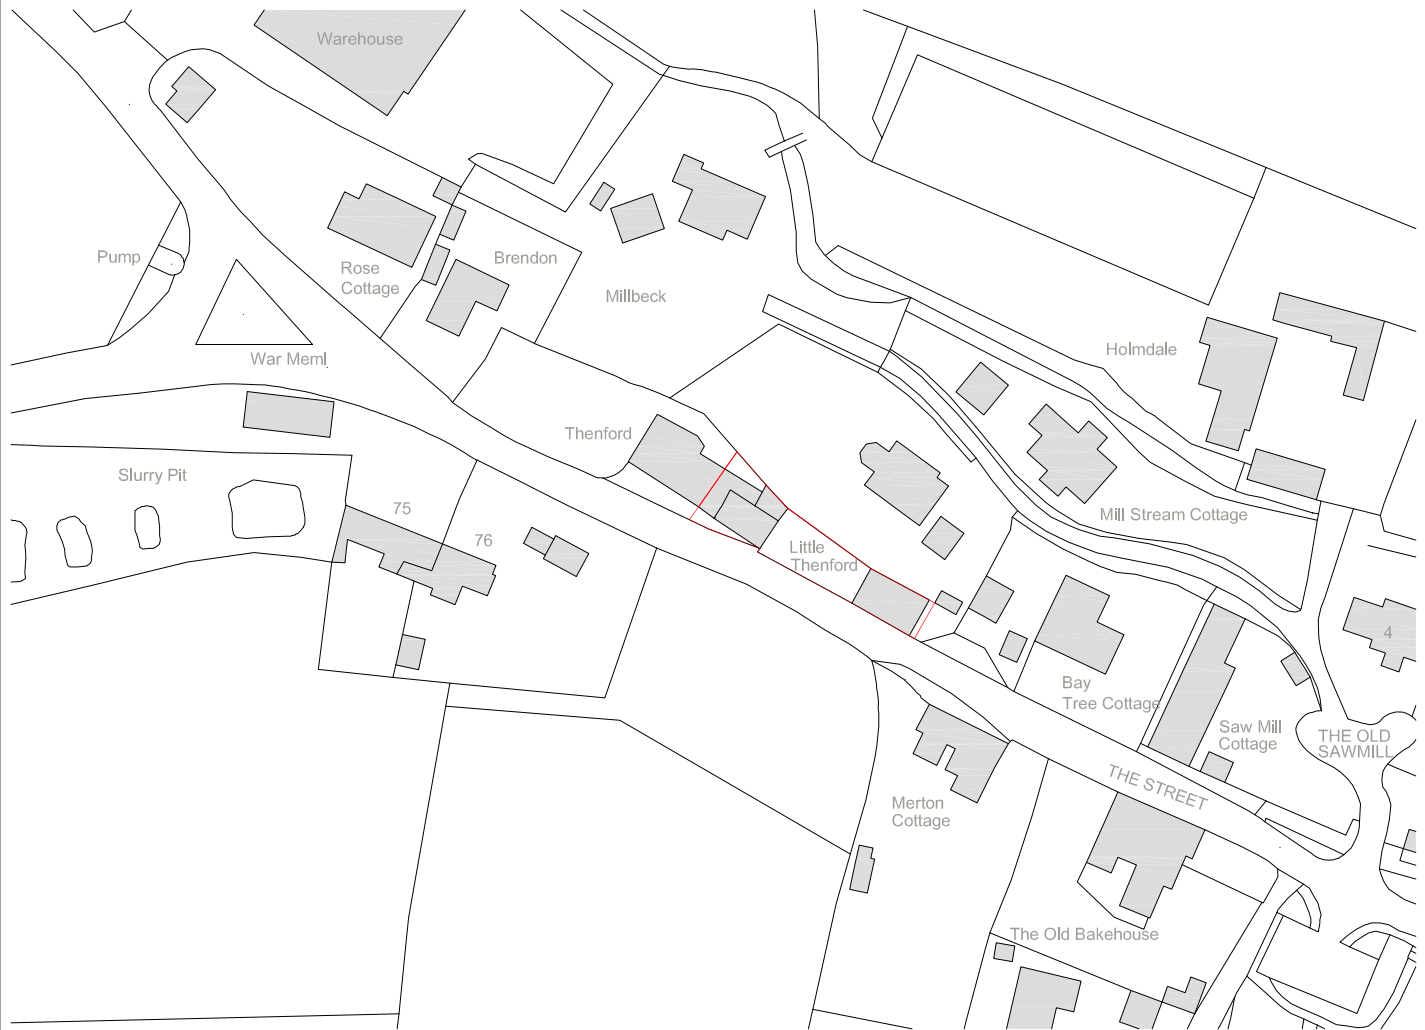

Mott - Little Thenford

Alterations & Outbuilding Conversion Location Plan

job no	dwg no	rev	date
2151	P-01	-	Jul '26
			drawn ae
			checked
			cad ref
			scale
			1:1250@A4

Use figured dimensions only. All levels and dimensions to be checked on site. Drawing to be read in conjunction with all relevant information.
©Alistair Ellen Architect. All rights reserved.

alistair@alistairellen.co.uk
07771 956771
www.alistairellen.co.uk

Dormers, The Green, Hinton Charterhouse, Bath
BA2 7TJ

Alistair Ellen Architect 