



Key

- Site boundary
- Existing trees and vegetation
- RPA shown in magenta, refer to Arb survey for further info
- Soft works
 - Proposed strategic tree
 - Proposed street tree
 - Proposed hedgerow - ornamental
 - Proposed hedgerow - native
 - Proposed native woodland planting
 - Proposed ornamental planting
 - car park screening and groundcover
 - in infrastructure areas
 - Proposed ornamental planting
 - on plot curtilage, sunny aspect
 - on plot screening, sunny aspect
 - Proposed ornamental planting
 - on plot curtilage, shady aspect
 - on plot screening, shady aspect
 - Proposed native marginal planting mix
 - Proposed bulb planting
 - Proposed amenity grassland
 - on plot / in infrastructure and public open space
 - Proposed native meadow grassland
 - Proposed wetland grass mix
 - Proposed mown path
 - Proposed reinforced grass


Hard works
Refer to TUMU/Pegasus drawings for all residential hard surface proposals

Notes:
This drawing is for planning purposes only, do not construct from this drawing.
Any species substitution must be verified with Greenhalgh Landscape Architects.
Excavations: Contractors must ensure they have full information relating to service and drainage positions before undertaking any excavations.
Root barriers to be used in association with tree planting adjacent to kerbs, services and hard surfaces etc.



Location plan - not to scale

Rev	Date	Description	Drn	Chk
PA	19/06/26	For Coordination	SG	BS
P1	10/07/26	For Planning	SG	BS

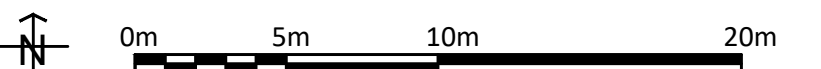

GREENHALGH

Landscape Architecture

Project
Hawke Ridge Business Park
WesLvury

Drawing Name Planting Plan - Sheet 2	
Client HRBP & Bellway Homes	Scale 1:250@A1
Job No. 377	Status S4
Drawing No. 377_GLA_XX_XX_DR_L_1202	Rev P1