


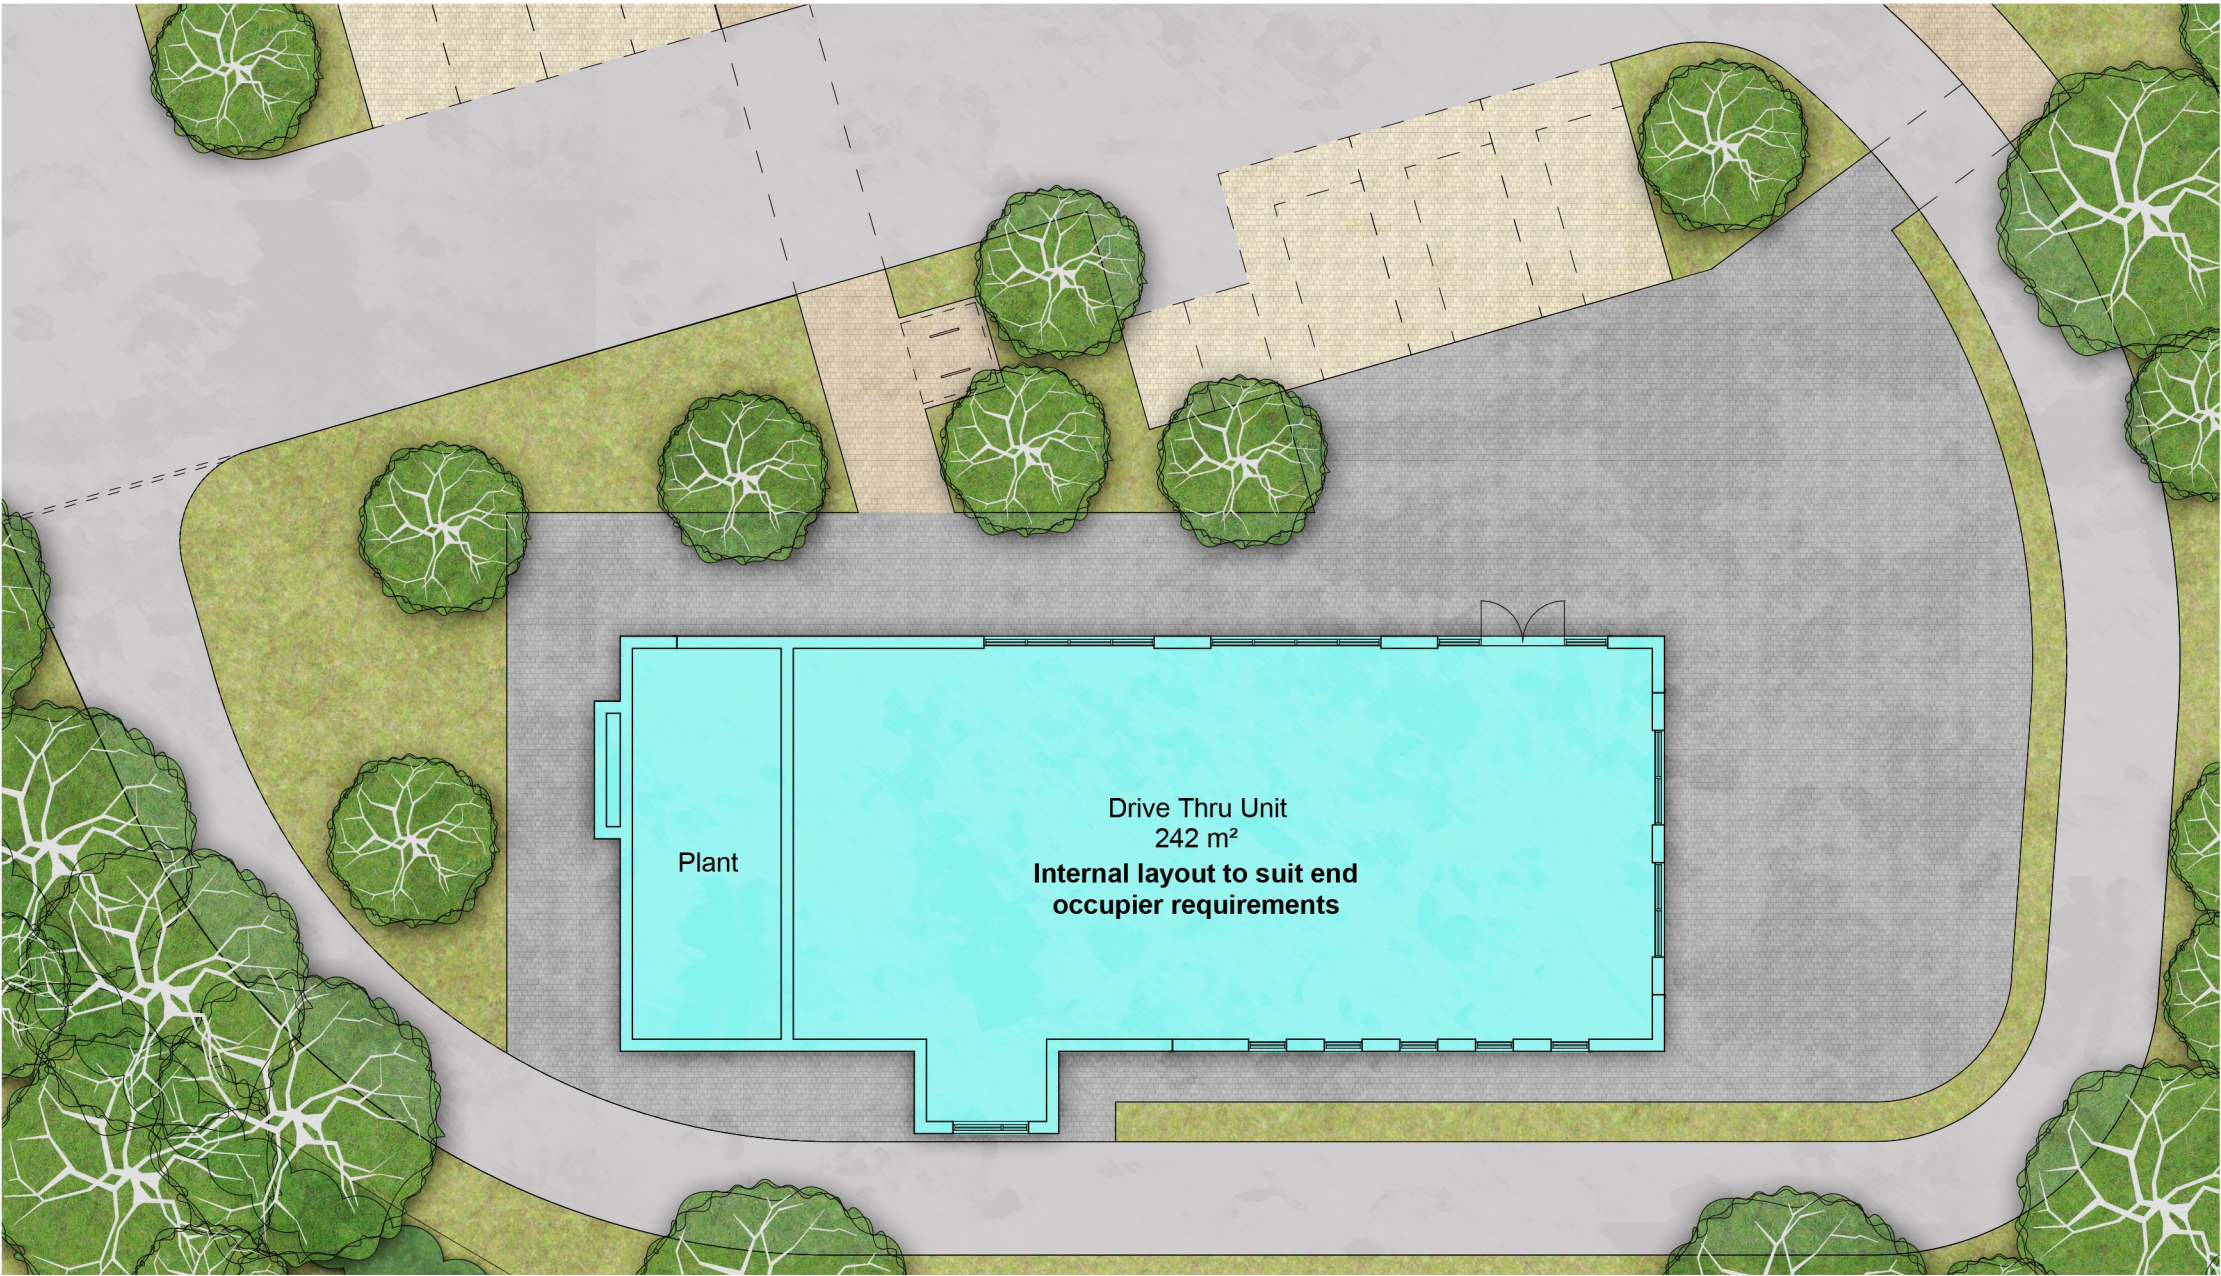

1 Drive Thru Plan
1 : 200

15/07/26	Area schedule omitted	DM	B
13/07/26	Updated with latest landscaping	DM	A
Date	Description	Drawn	Rev.

**ANGUS MEEK
ARCHITECTS**

Cedar Yard, 290A Gloucester Road, Bristol, BS7 8PD
T 0117 942 8286 E architecture@angusmeek.co.uk

Job Name:
**Hawke Ridge Business Park
Westbury**
Drawing Title:
Drive Thru Plan



Drawing Status: PLANNING	Client: HRBP Ltd.
Scale: 1 : 200 @ A3	Sheet: 0 10 20mm
Date: June 2026	Drawn: DM
Job No.: 2884	Checked: MLFT
Stage: P.	Drawing No.: 401
	Rev.: B