


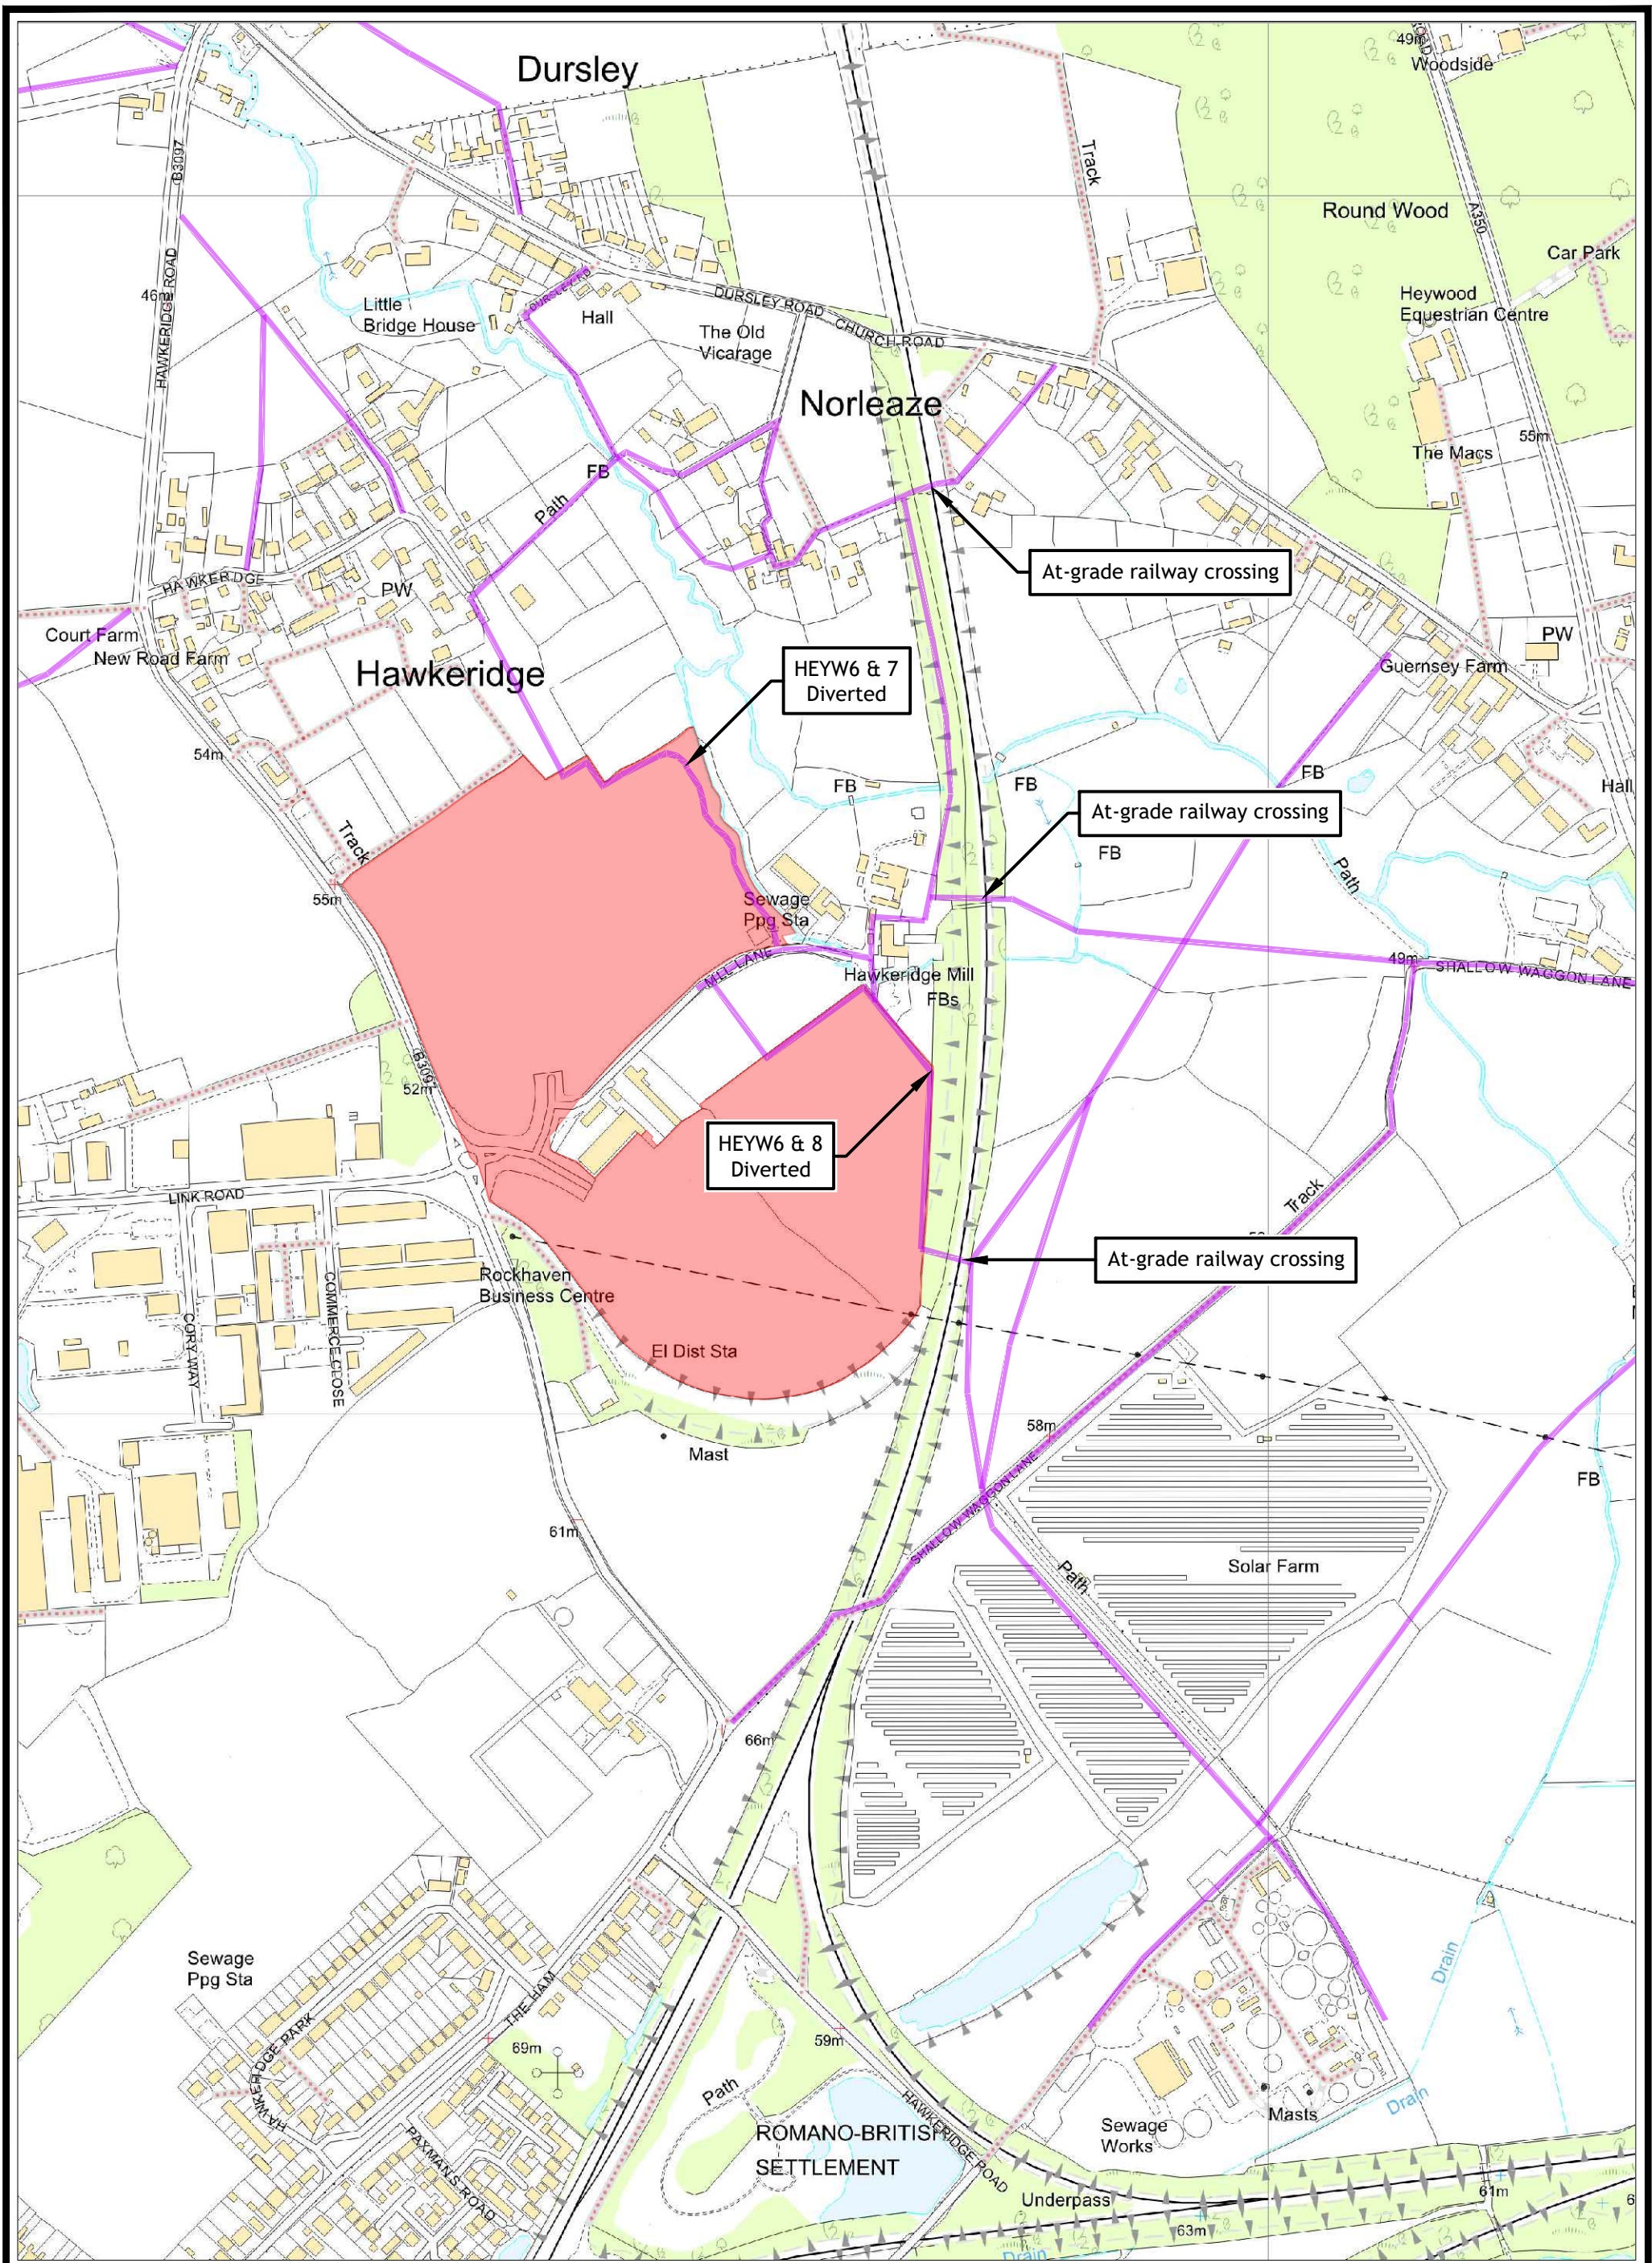

TRANSPORT PLANNING

MONTREUX HOUSE, 18A JAMES STREET WEST
BATH BA1 2BT
T: 01225 444 011
www.ima-tp.com

TITLE:

Hawke Ridge Business Park Illustrative Lines of Public Rights of Way

SCALE: (A3)
1:5,000

CAD FILE:
Location V2-1.dwg

PROJECT No:
IMA-25-111

CHECKED: -

DESIGN/DRAWN:
PMG

DRAWING No:

009

APPROVED: -

DATE:
Jun 2026

REV:

-