




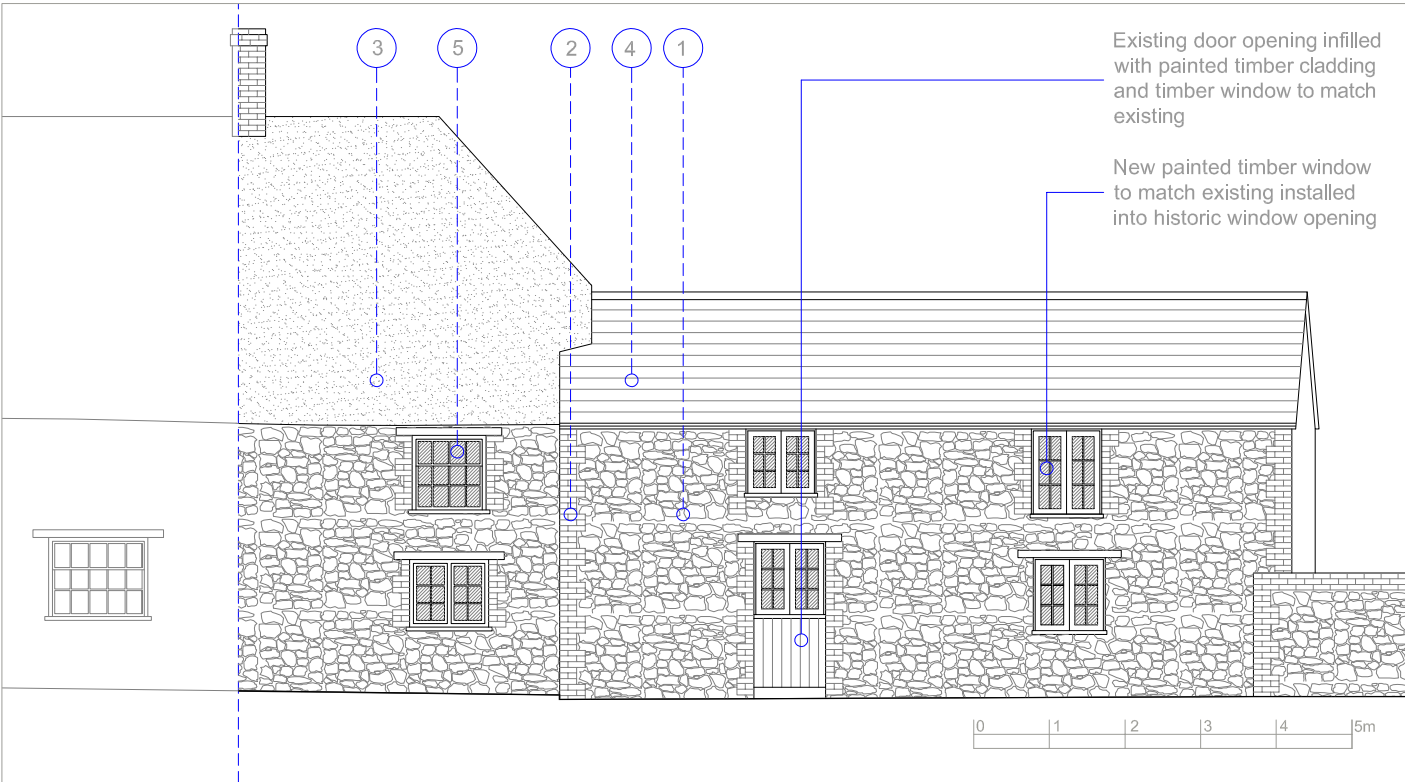

Street (South) Elevation 1:100

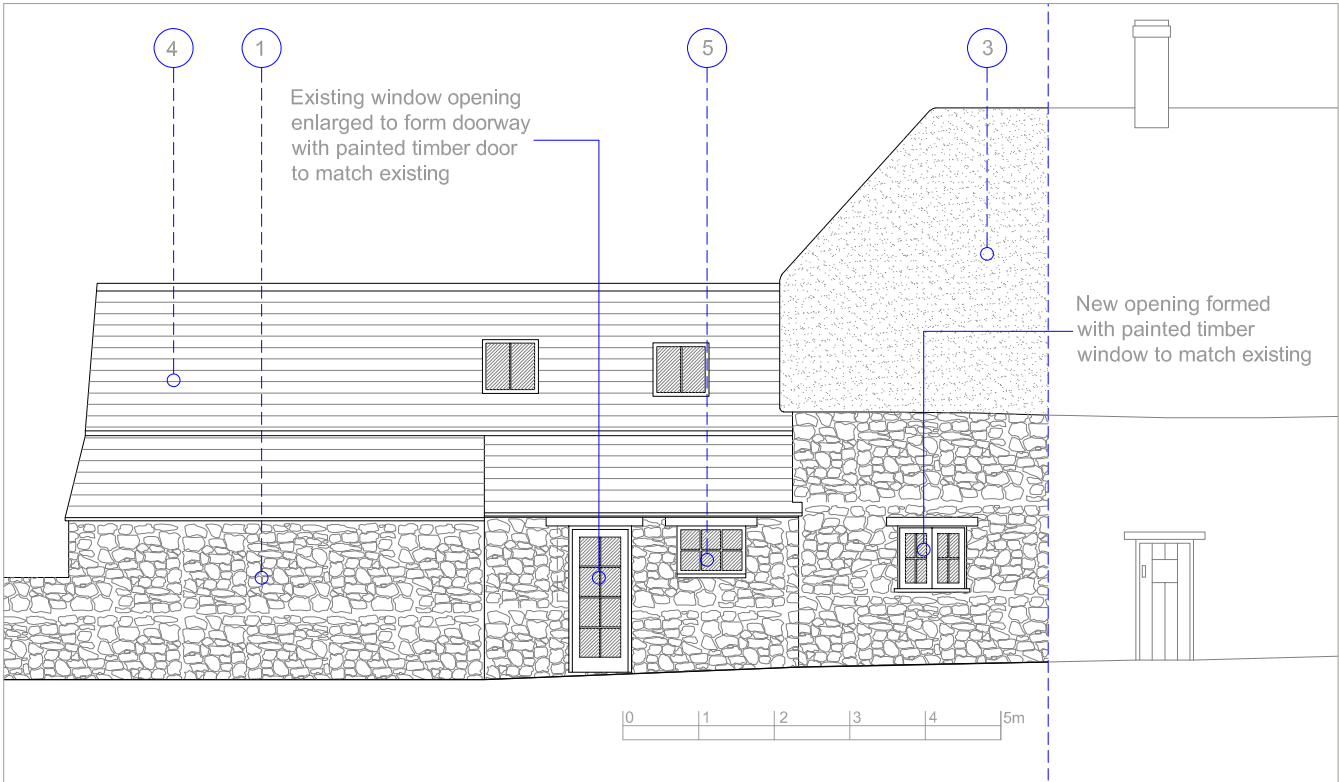

Rear (North) Elevation 1:100

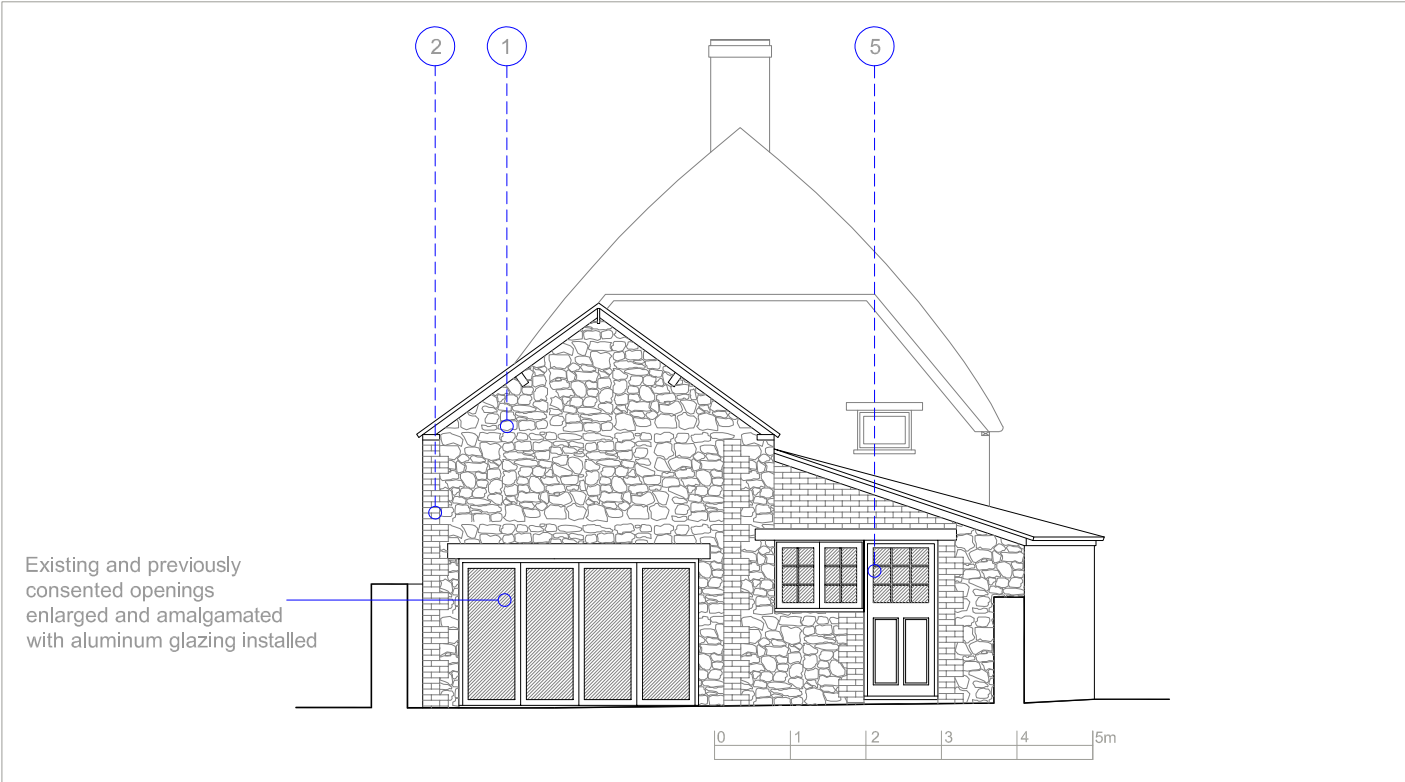

Garden (East) Elevation 1:100

Existing Materials

- 1 Natural stone
- 2 Red brick dressing
- 3 Thatch roofing
- 4 Clay pantile roofing
- 5 Painted timber windows/doors

Mott - Little Thenford

Alterations & Outbuilding Conversion
House Elevations - Proposed

job no 2151 dwg no P-08 rev A date Jul '26
drawn ae checked cad ref scale 1:100@A3

Use figured dimensions only. All levels and dimensions to be checked on site. Drawing to be read in conjunction with all relevant information.
©Alistair Ellen Architect. All rights reserved.

alistair@alistairellen.co.uk
07771 956771
www.alistairellen.co.uk

Dormers, The Green, Hinton Charterhouse, Bath
BA2 7TJ

Alistair Ellen Architect