





SECTION 2

SCALE 1:200

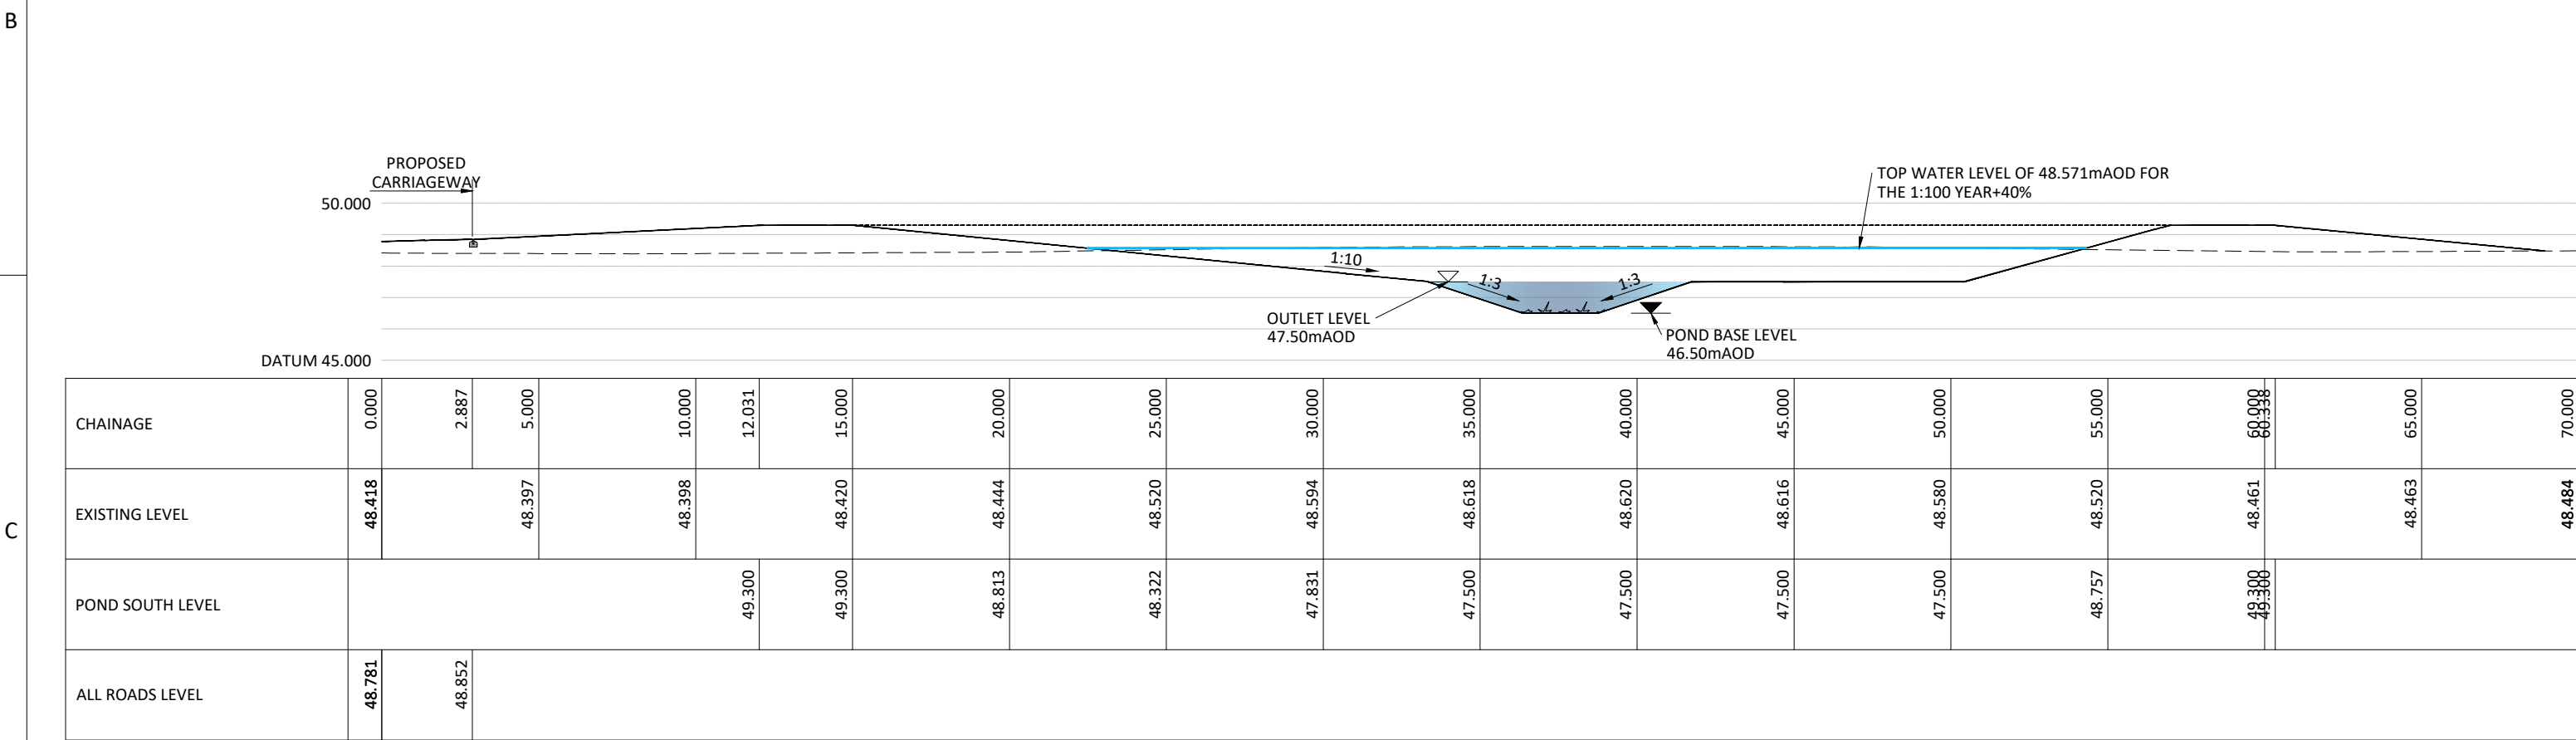

POND 3 C-C

SCALE 1:200

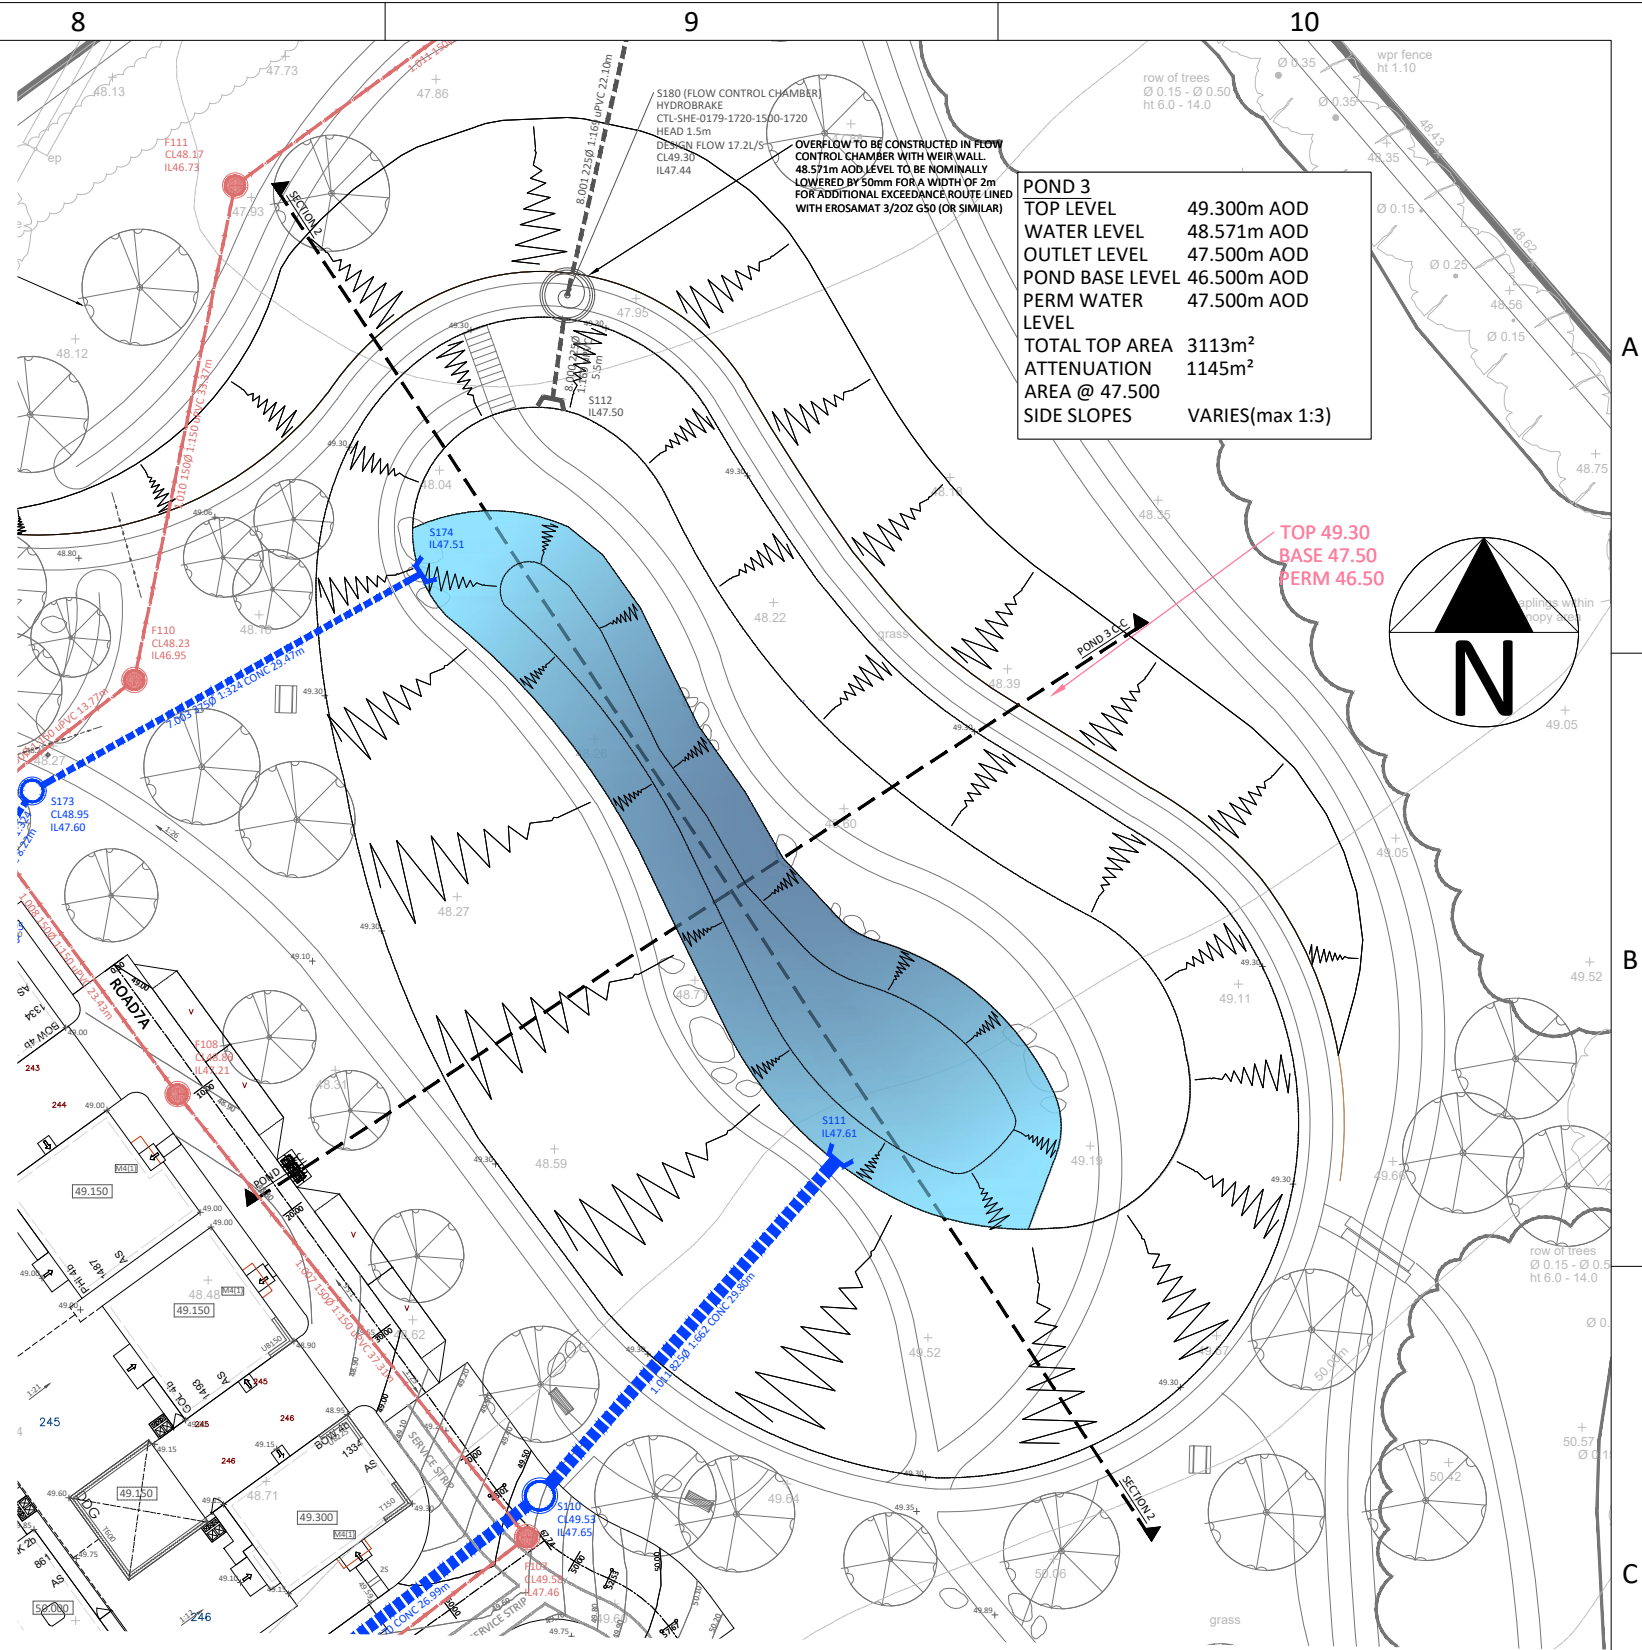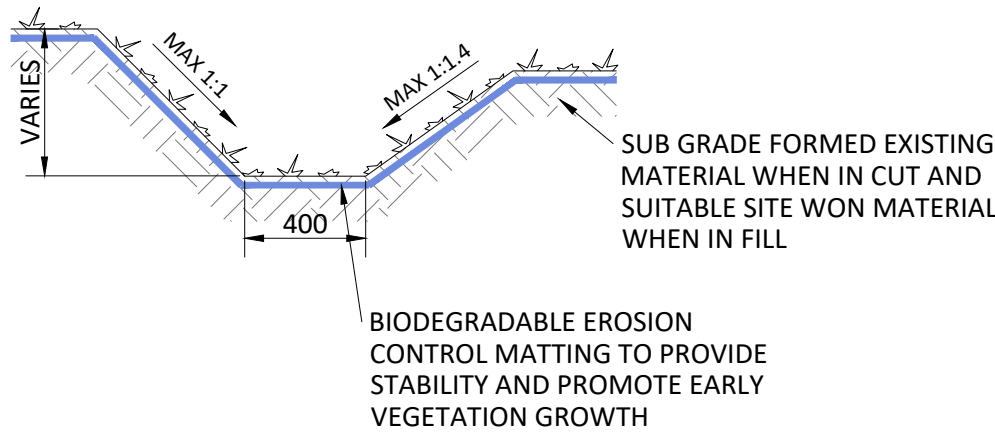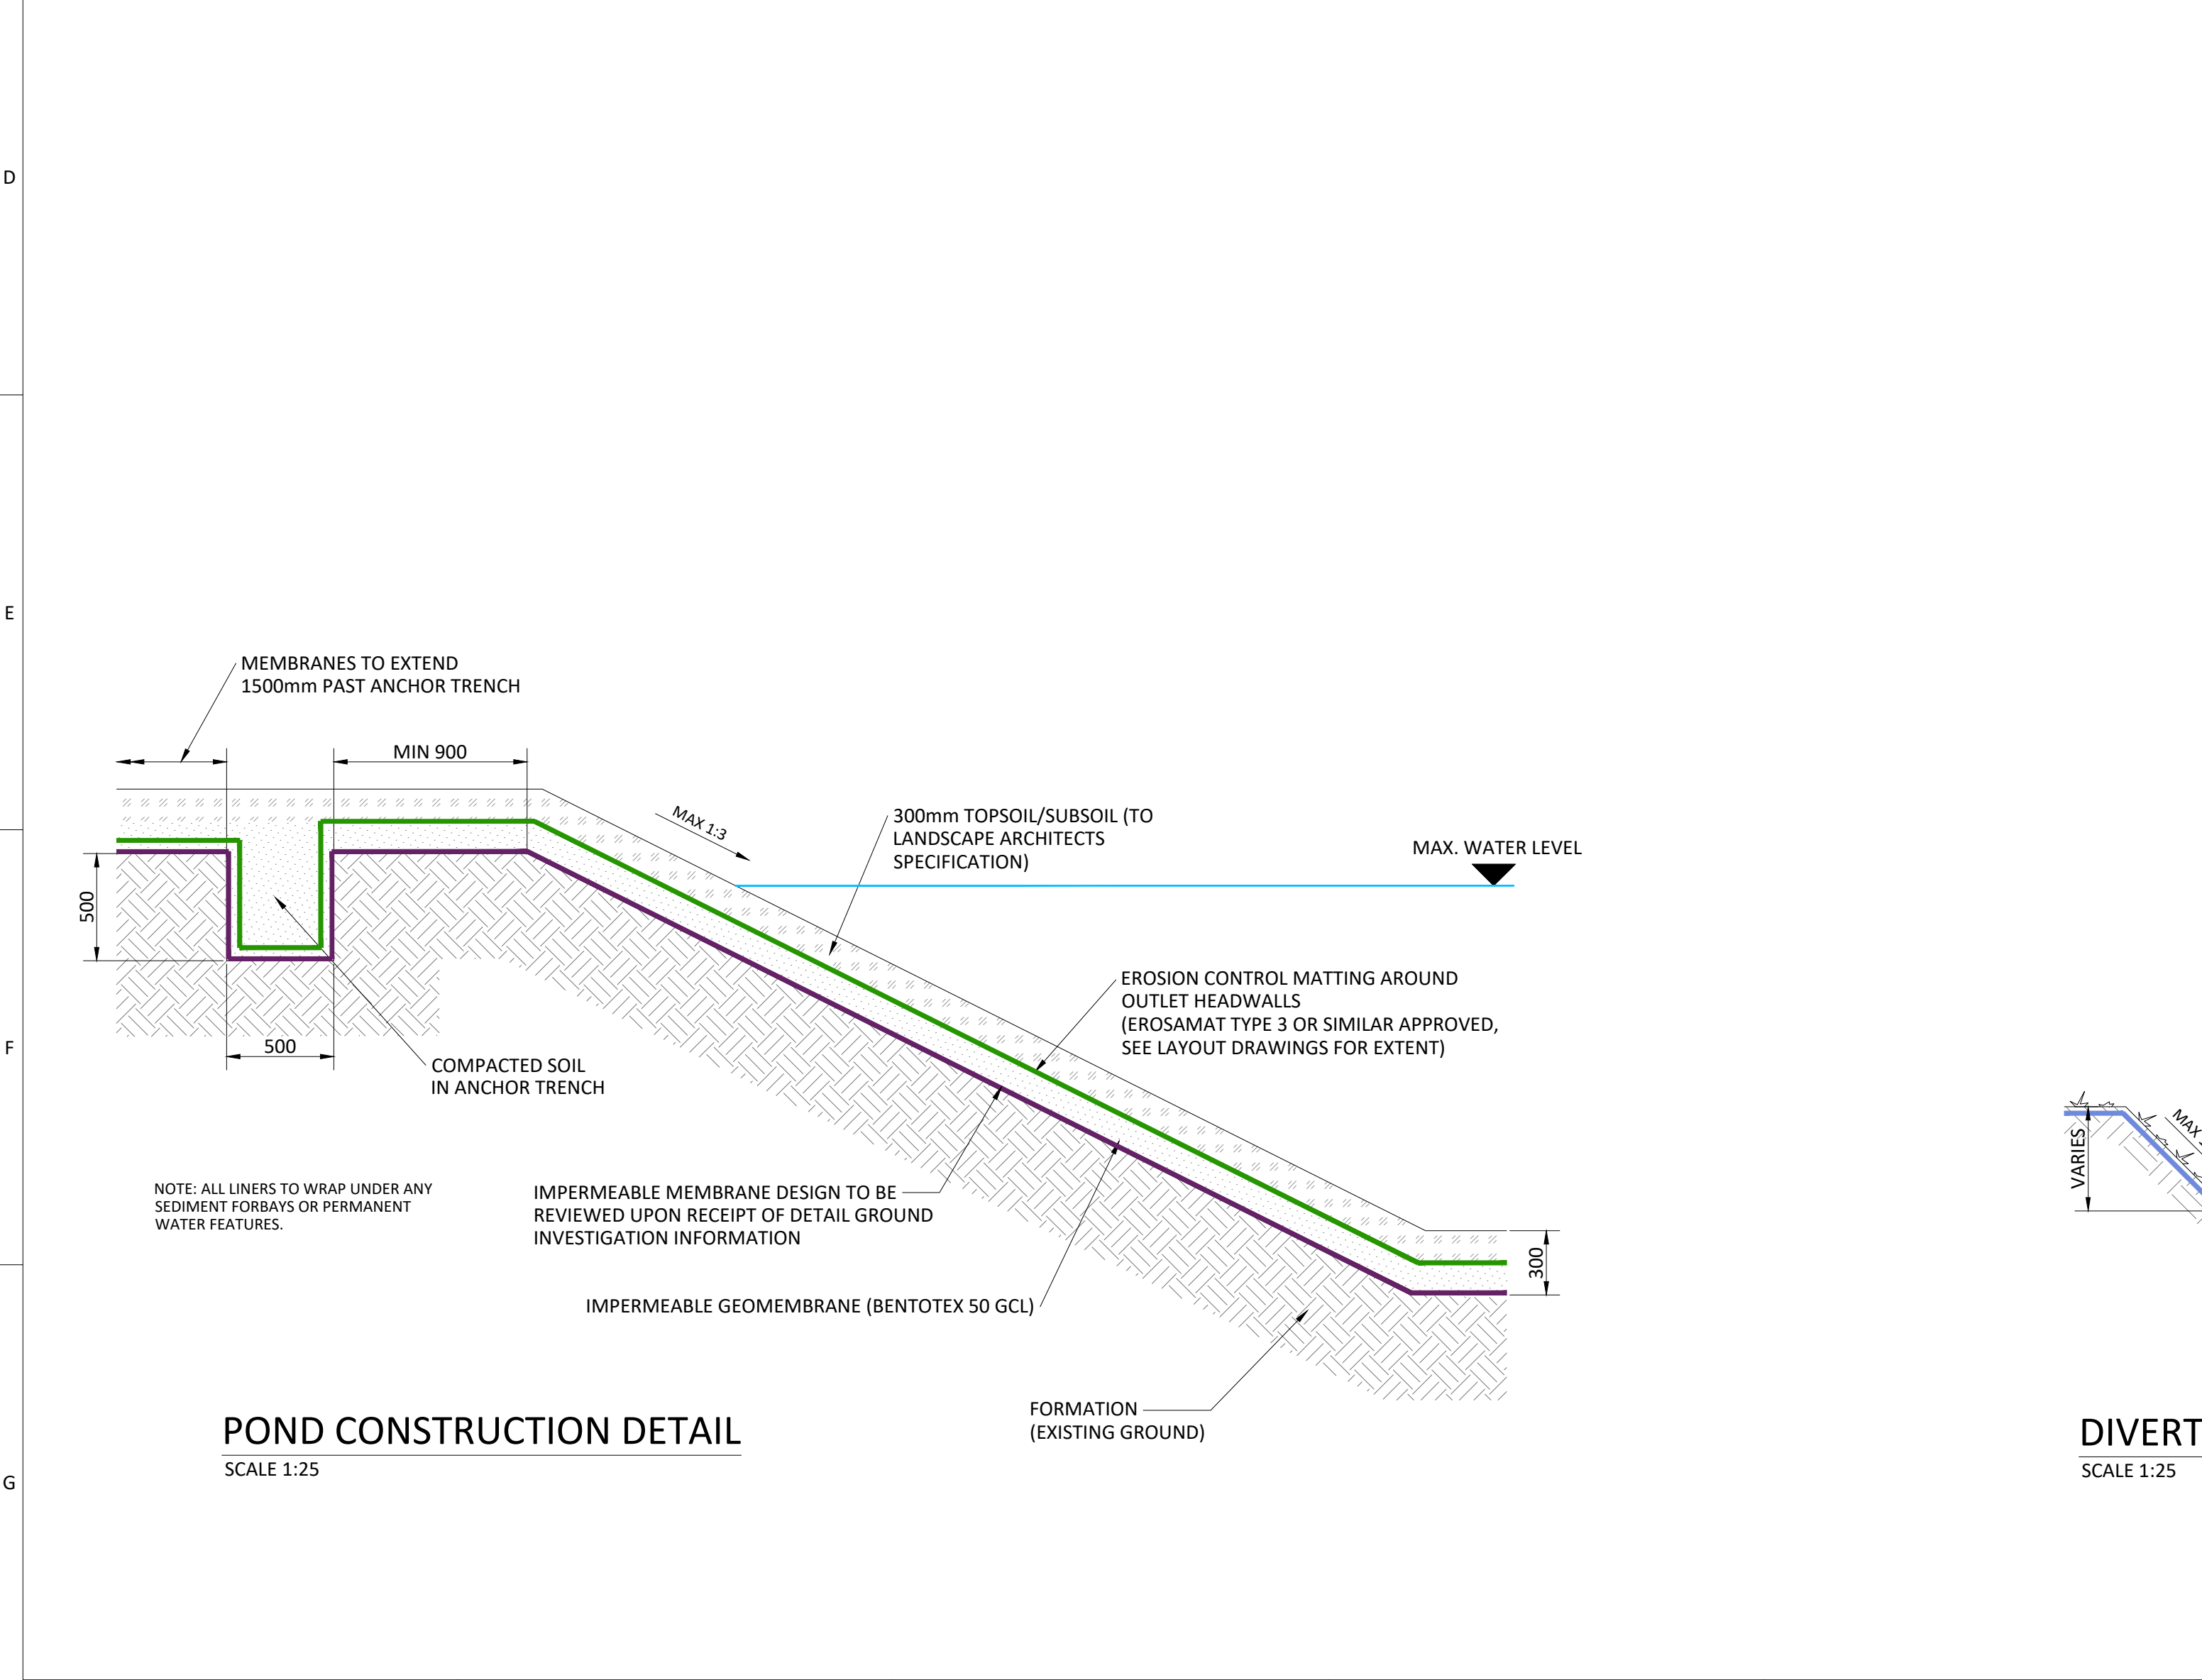

|                                                                                       |             |          |    |        |
|---------------------------------------------------------------------------------------|-------------|----------|----|--------|
| A                                                                                     | FIRST ISSUE | 13.07.26 | GA | RJ     |
| REV.                                                                                  | DESCRIPTION | Date     | BY | CHK    |
| DESIGN BY:                                                                            |             |          |    |        |
|  |             |          |    |        |
| CLIENT:                                                                               |             |          |    |        |
|  |             |          |    |        |
| DRAWING STATUS: PLANNING APPLICATION                                                  |             |          |    |        |
| SCALE @ A1: AS SHOWN                                                                  |             |          |    |        |
| PROJECT: HAWKE RIDGE BUSINESS PARK                                                    |             |          |    |        |
| TITLE: SUDS SECTIONS AND DETAILS SHEET 2                                              |             |          |    |        |
| Project Ref: 20001-TUM-PL-XXX-0301                                                    |             |          |    | REV: A |