


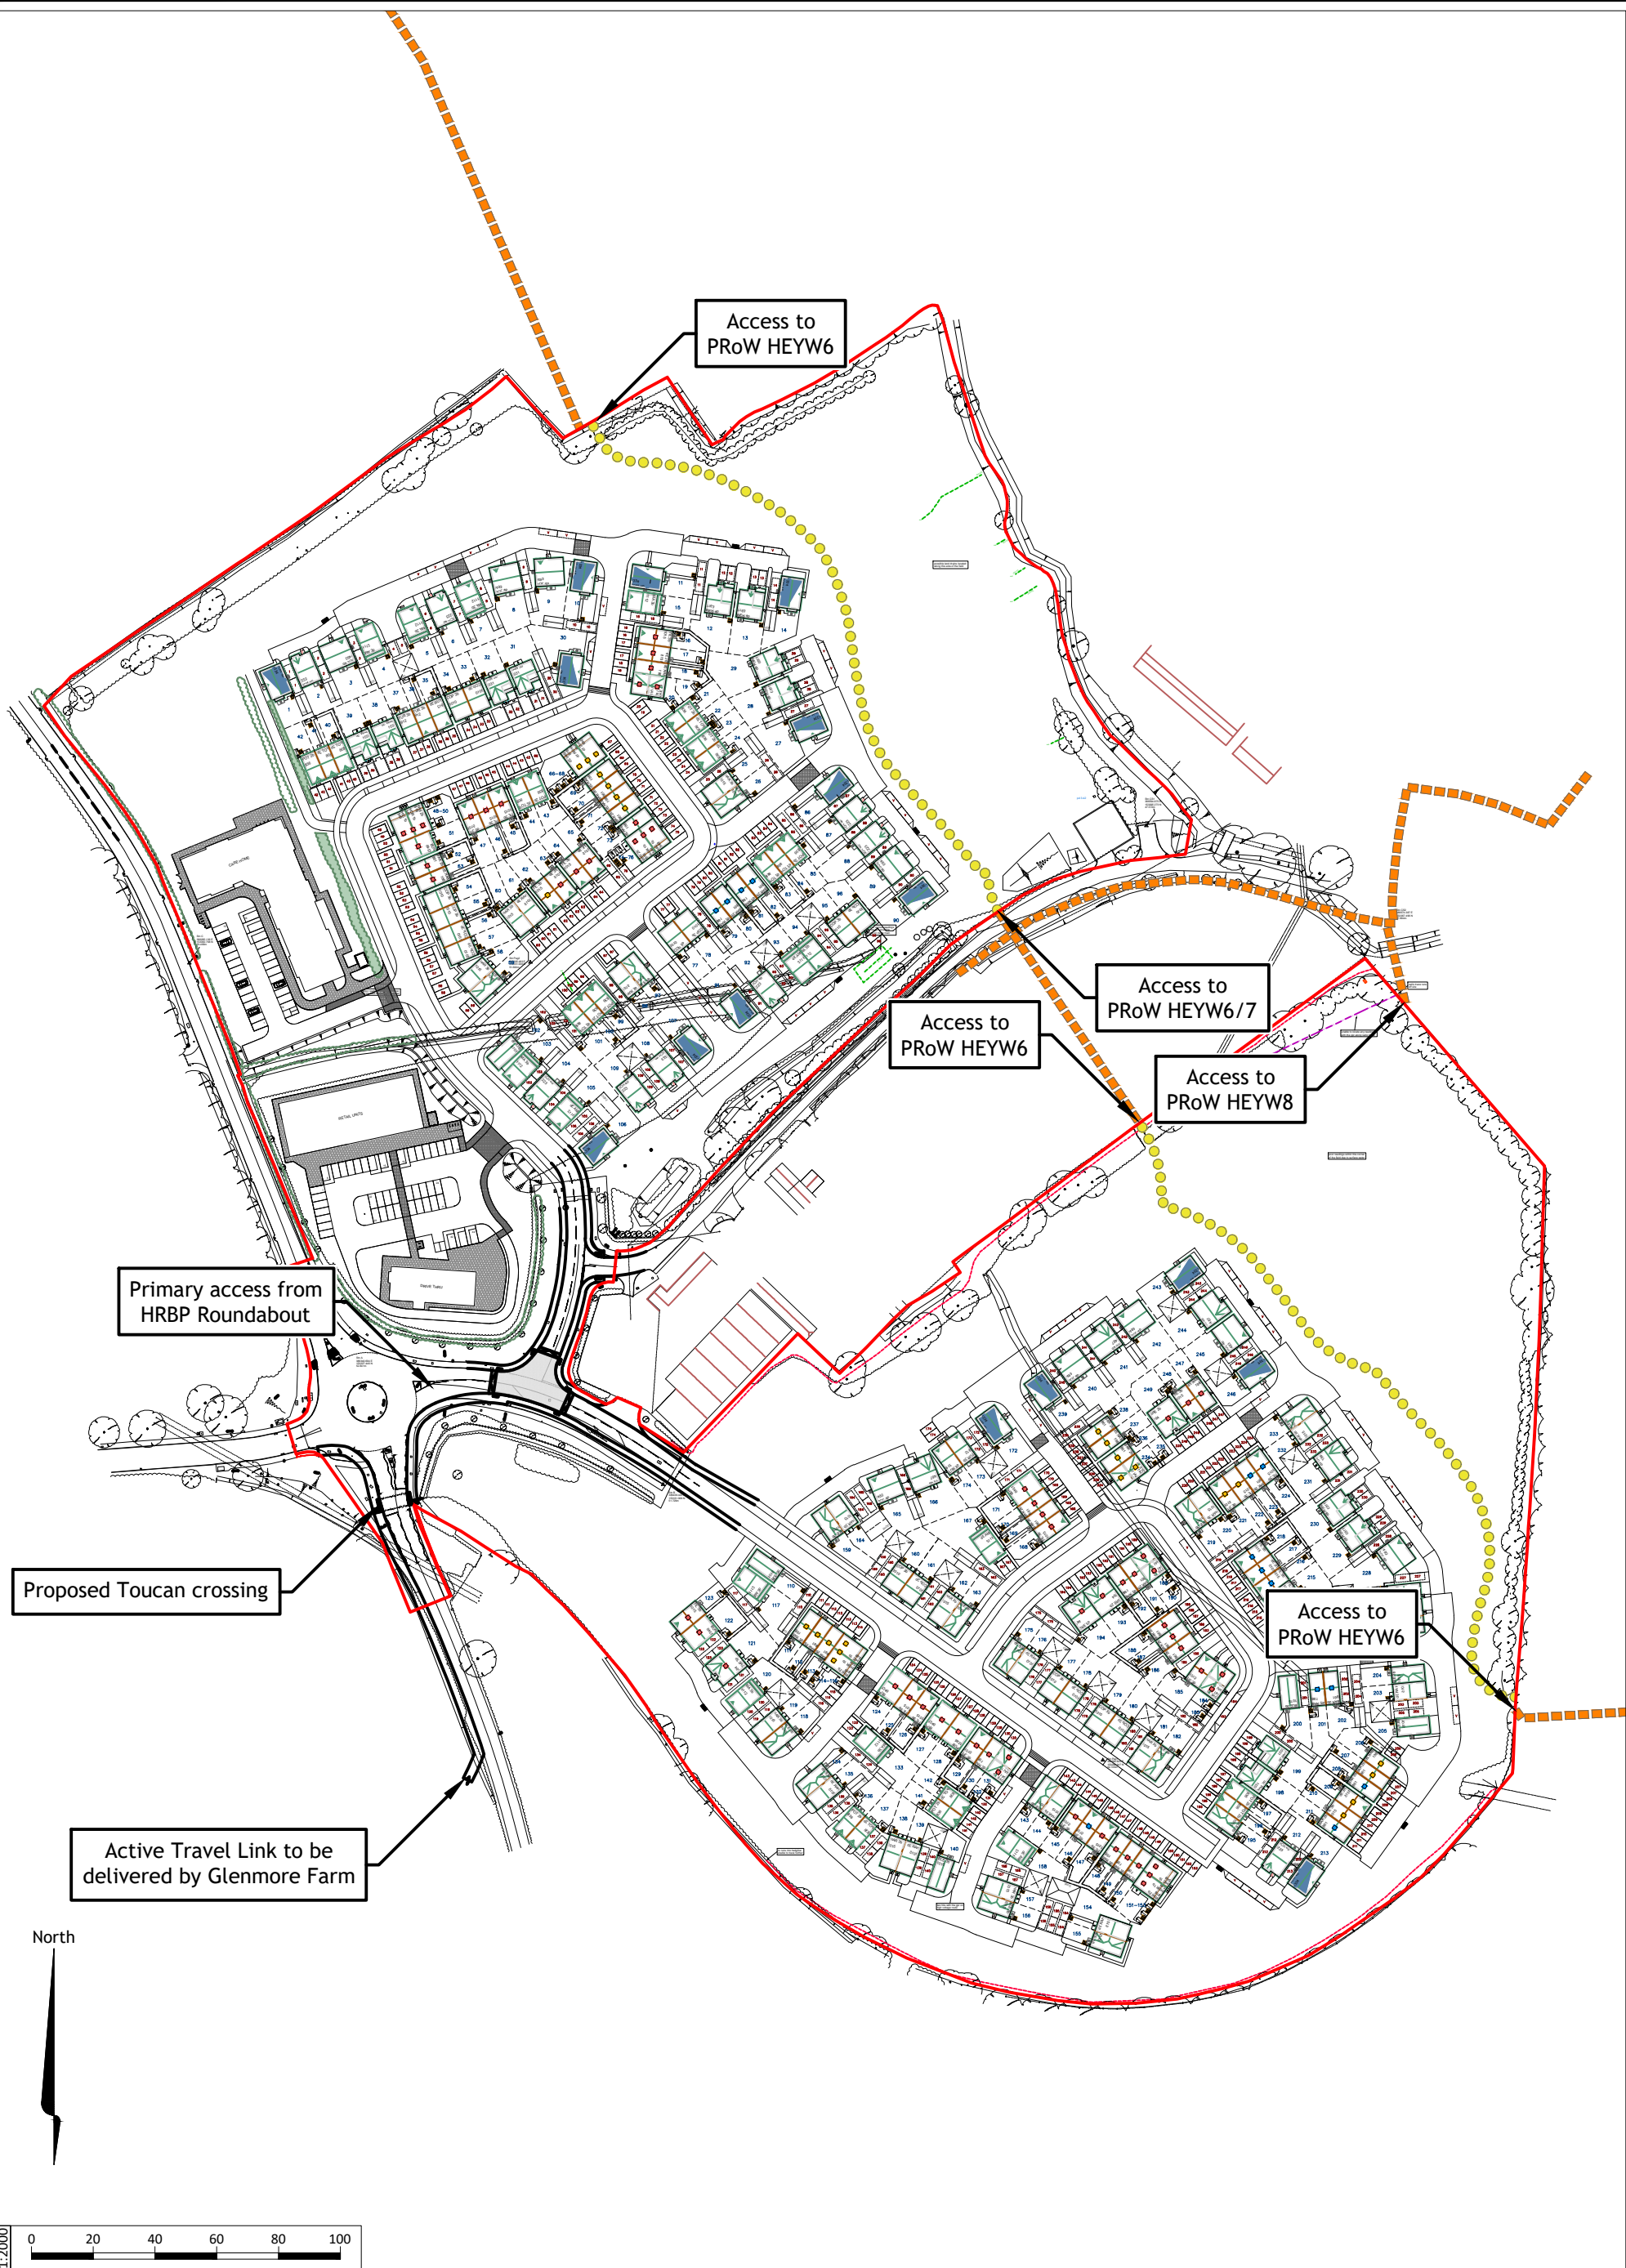

TRANSPORT PLANNING
MONTREUX HOUSE, 18A JAMES STREET WEST
BATH BA1 2BT
T: 01225 444 011
www.ima-tp.com

TITLE:

Hawke Ridge Business Park
All Points of Access
to Proposed Development Boundary

SCALE: (A3)
1:2,000

CAD FILE:
Access V6-1.dwg

PROJECT No:
IMA-25-111

CHECKED: -

DESIGN/DRAWN:
PMG

DRAWING No:

014

APPROVED: -

DATE:
Jun 2026

REV:

-