

Room Types


- Assisted Room
- Resident Facilities
- Service Rooms
- Standard Room



1 Care Home GF Plan
1 : 200



2 Care Home FF Plan
1 : 200

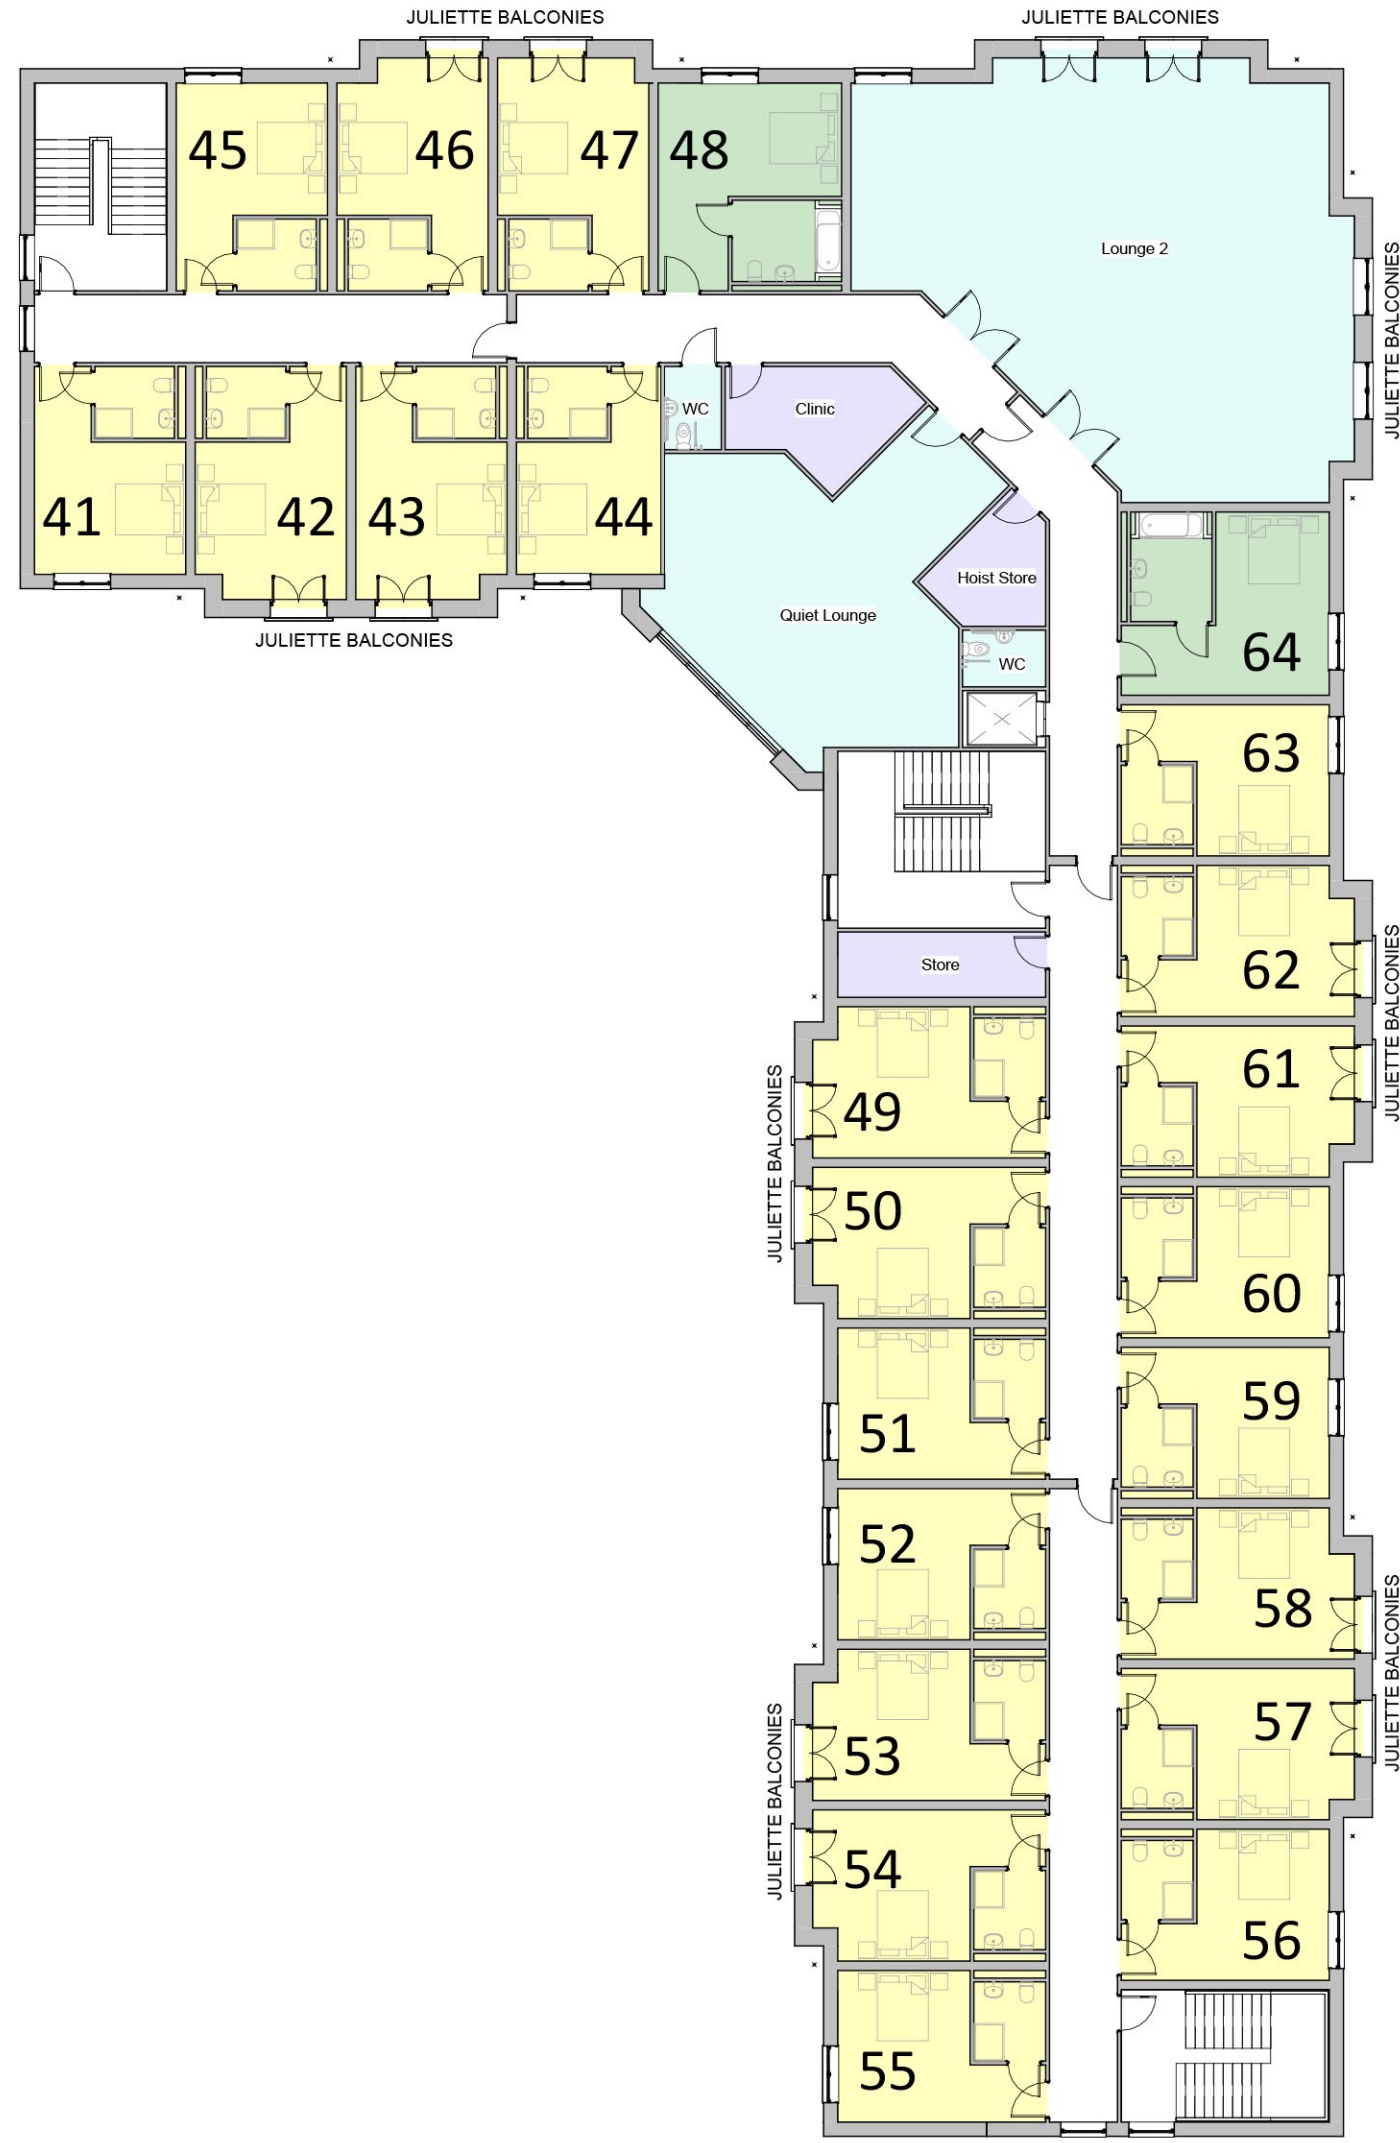

3 Care Home SF Plan
1 : 200

15/07/26	Area schedule omitted	DM	D
13/07/26	Updated with latest landscaping	DM	C
18/06/26	Updated to suit comments	DM	B
16/06/26	Draft planning issue	DM	A
Date	Description	Drawn	Rev.

ANGUS MEEK
ARCHITECTS

Cedar Yard, 290A Gloucester Road, Bristol, BS7 8PD
T 0117 942 8286 E architecture@angusmeek.co.uk

Job Name:
Hawke Ridge Business Park
Westbury

Drawing Title:
Care Home Plans

Drawing Status: PLANNING Client: HRBP Ltd.

Scale: 1 : 200 @ A1 Sheet: 0 5 10 20 40mm

Date: June 2026 Drawn: DM Checked: MLFT

Job No. 2884 Stage P Drawing No. 201 Rev. D

© Angus Meek Partnership. Not to be reproduced in part or whole without consent.
Any discrepancies to be reported to the architect. Contractors to verify all dimensions and sizes on site.