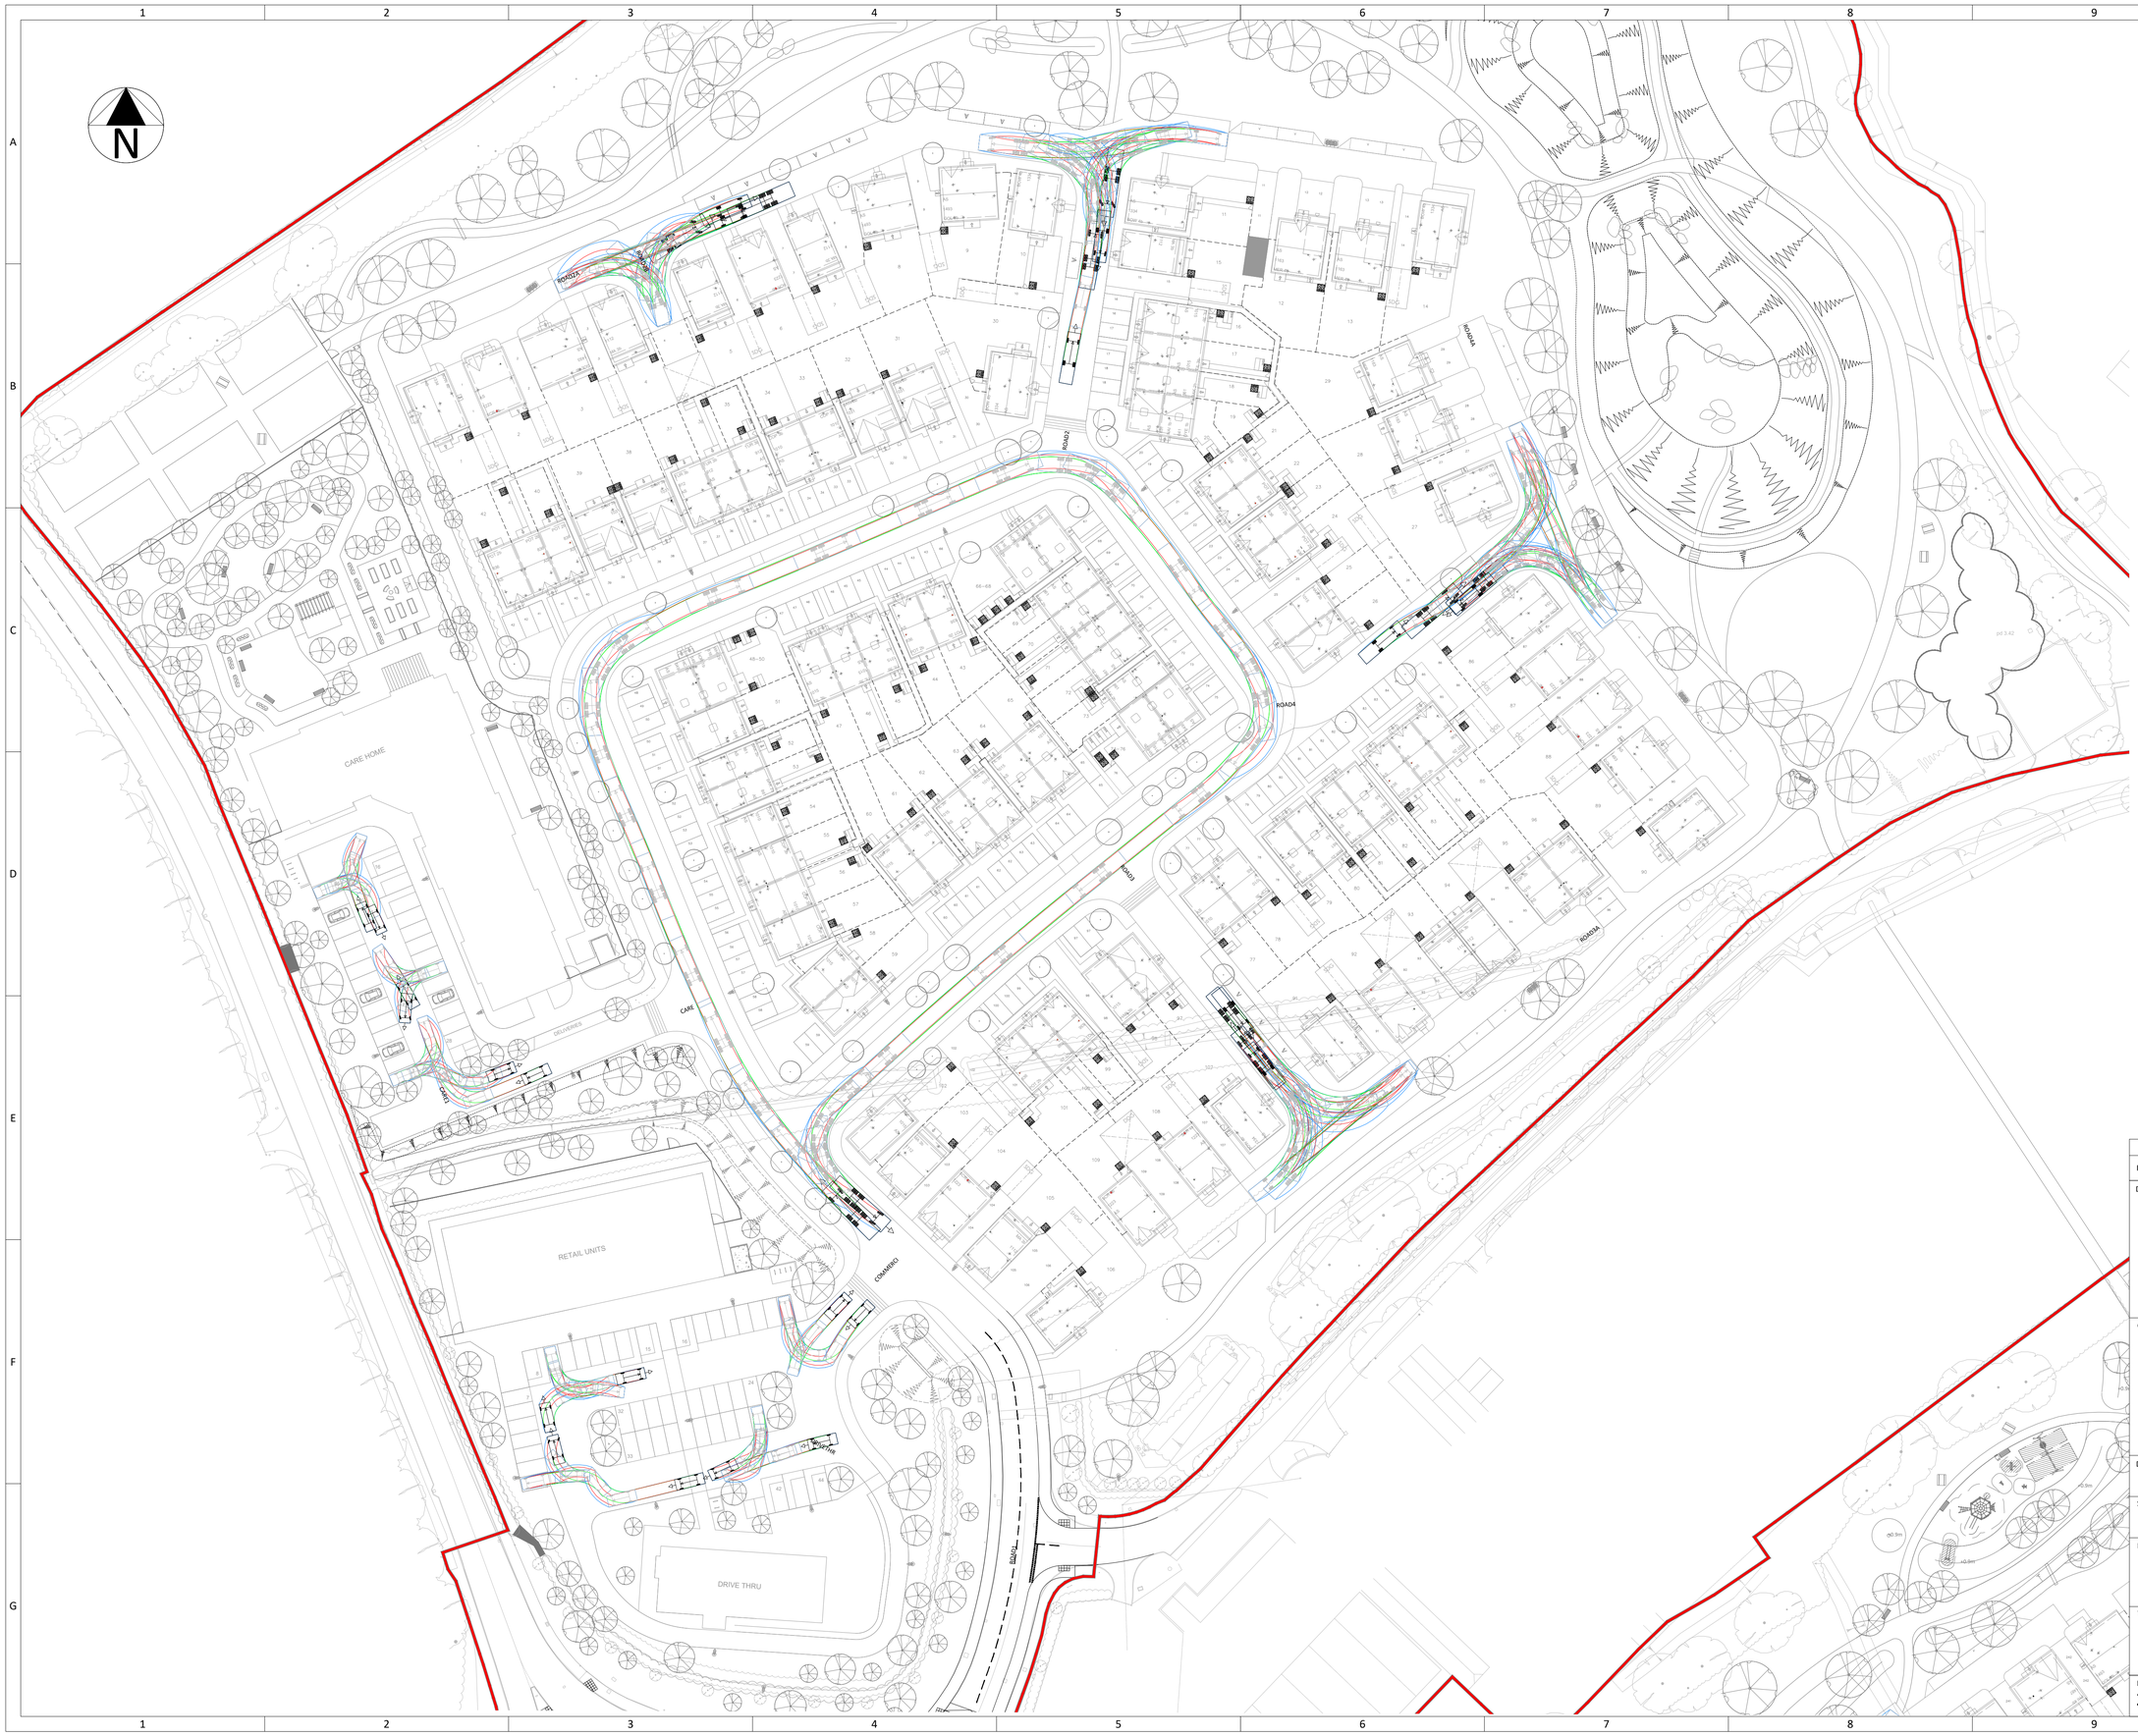

KEY PLAN

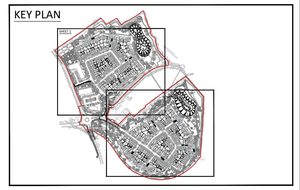

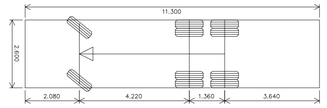

Vehicle name	Wiltshire RVC 11.3m Refuse
Description	19782 Ramsbridge
Overall length (m)	11.300
Overall width (m)	2.600
Maximum track width (m)	2.350
Wall to wall radius (m)	10.150

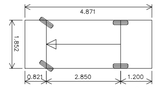

Vehicle name	Large Private Car
Description	
Overall length (m)	4.871
Overall width (m)	1.852
Maximum track width (m)	1.820
Kerb to kerb radius (m)	5.700

REV.	DESCRIPTION	Date	BY	CHK
A	FIRST ISSUE	13.07.26	GA	RJ

DESIGN BY:

tumu

CLIENT:

Bellway

DRAWING STATUS:

PLANNING APPLICATION

SCALE @ A1:

0 1:500 25 metres

PROJECT:

HAWKE RIDGE BUSINESS PARK

TITLE:

SWEPT PATH ANALYSIS
- REFUSE VEHICLE AND LARGE PRIVATE CAR
SHEET 1

Project Ref: Originator: Stage: Phase: Number:	REV:
20001-TUM-PL-XXX-0270	A