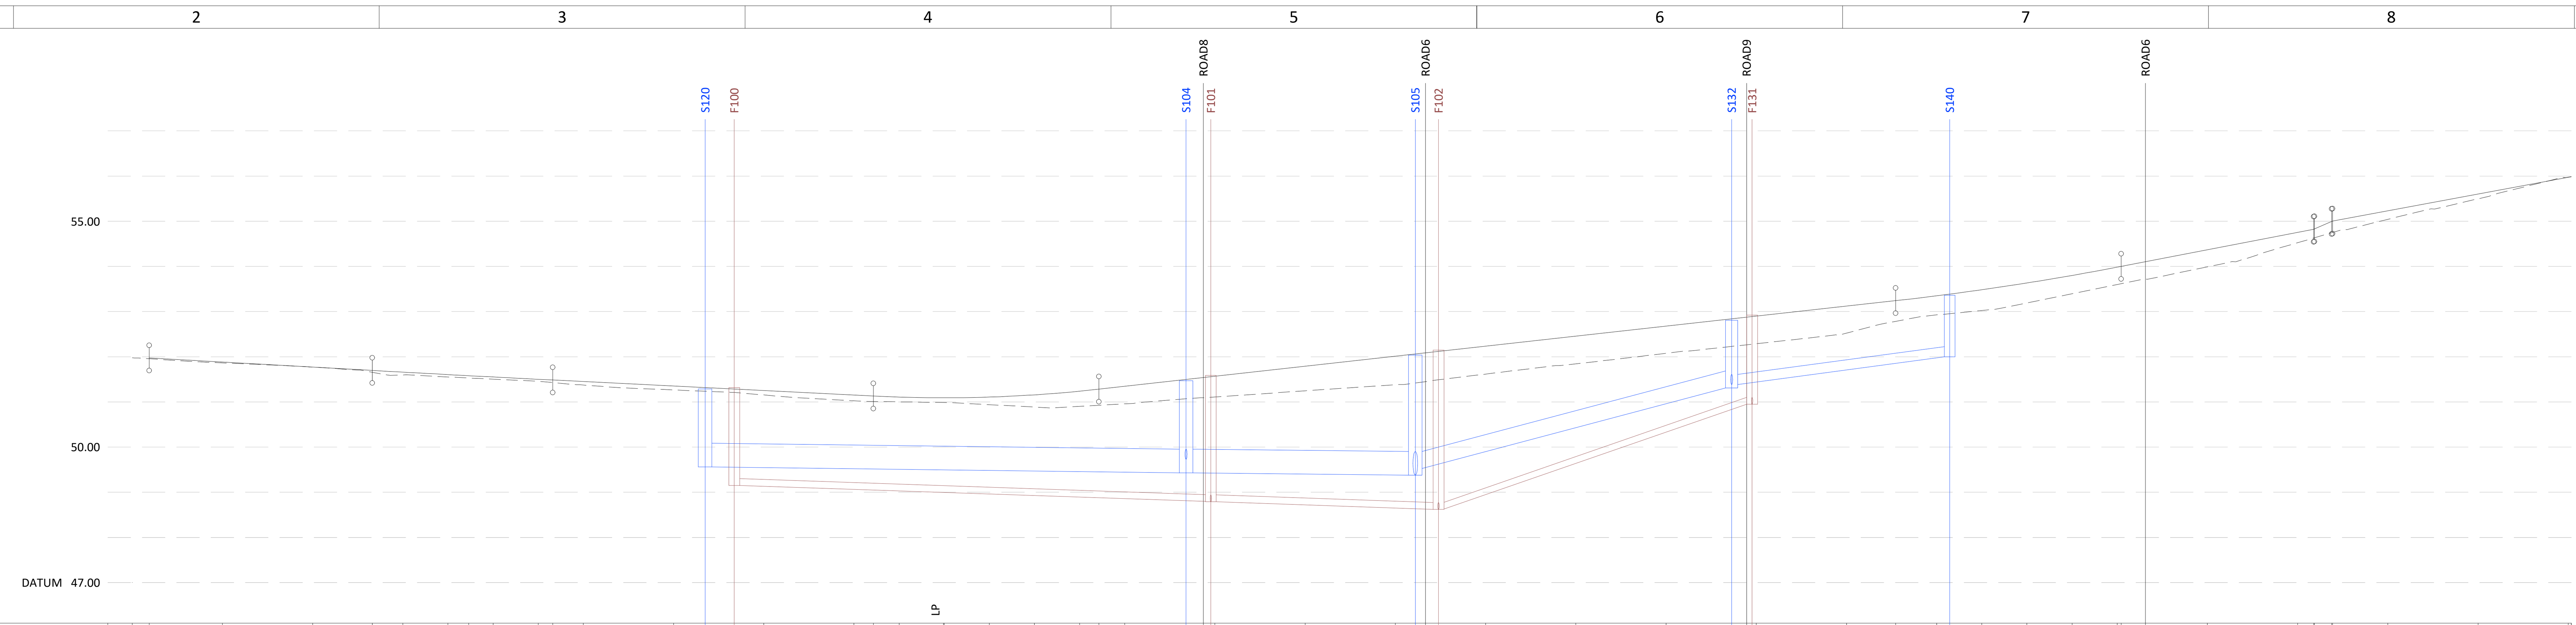

Row	Values
CHAINAGE	0.00, 1.89, 10.00, 20.00, 26.61, 30.00, 35.00, 37.30, 40.00, 45.00, 46.61, 50.00, 60.00, 63.50, 66.73, 70.00, 80.00, 82.15, 85.00, 90.00, 95.00, 100.00, 105.00, 107.15, 110.00, 116.80, 118.73, 120.00, 130.00, 140.00, 142.21, 143.34, 144.79, 150.00, 160.00, 170.00, 177.28, 178.94, 180.00, 190.00, 195.45, 200.00, 201.44, 205.00, 210.00, 215.00, 220.00, 223.14, 230.00, 240.00, 241.88, 243.87, 250.00, 260.00, 270.00
EXISTING GROUND LEVEL	51.98, 51.86, 51.77, 51.60, 51.50, 51.37, 51.26, 51.15, 51.02, 50.99, 50.89, 50.96, 51.11, 51.25, 51.38, 51.62, 51.84, 52.08, 52.29, 52.52, 52.93, 53.19, 53.60, 53.99, 54.52, 55.04, 55.50, 55.98
ALIGNMENT LEVEL	51.97, 51.88, 51.77, 51.70, 51.66, 51.60, 51.55, 51.50, 51.48, 51.45, 51.35, 51.25, 51.15, 51.13, 51.11, 51.09, 51.11, 51.16, 51.24, 51.28, 51.34, 51.57, 51.79, 52.01, 52.23, 52.45, 52.68, 52.90, 53.12, 53.24, 53.35, 53.48, 53.63, 53.80, 53.88, 54.37, 54.75, 54.83, 55.00, 55.23, 55.60, 55.98
VERTICAL ALIGNMENT	G= -1.11% 1: -89.8; R= 17623.850 L= 20.00; G= -1.00% 1: -100.0; R= 776.522 L= 25.00; G= 2.22% 1: 45.1; R= 1527.697 L= 25.00; G= 3.86% 1: 25.9; [illegible]; G= 3.73% 1: 26.8
HORIZONTAL ALIGNMENT	R= 369.48
COVER LEVEL	51.29, 51.32, 51.47, 51.59, 52.04, 52.15, 52.81, 52.92, 53.36
STORMWATER INVERT	49.56; Pipe 2.000 Dia 525 Circular CONC 1 in 407 53.30; 49.43, 49.43; Pipe 1.004 Dia 525 Circular CONC 1 in 489 25.41; 49.38, 49.53; Pipe 3.002 Dia 375 Circular CONC 1 in 20 35.07; 51.31, 51.38; Pipe 4.000 Dia 225 Circular uPVC 1 in 39 24.16; 52.00
FOULWATER INVERT	49.15; Pipe 1.000 Dia 150 Circular uPVC 1 in 150 52.82; 48.80, 48.79; Pipe 1.001 Dia 150 Circular uPVC 1 in 149 25.23; 48.62, 48.63; Pipe 3.001 Dia 150 Circular uPVC 1 in 15 34.76; 50.95

ROAD 5 - HIGHWAY LONGITUDINAL SECTION

SCALE 1:500 HORIZ 1:100 VERT

Row	Values
CHAINAGE	0.00, 10.00, 15.72, 20.00, 27.34, 30.00, 30.93, 39.83
EXISTING GROUND LEVEL	51.79, 51.59, 51.53, 51.40, 51.28
ALIGNMENT LEVEL	51.79, 51.68, 51.57, 51.47, 51.36
VERTICAL ALIGNMENT	G= -1.07% 1: -93.7
HORIZONTAL ALIGNMENT	R= 100.00; R= 52.75

ROAD 5A - HIGHWAY LONGITUDINAL SECTION

SCALE 1:500 HORIZ 1:100 VERT

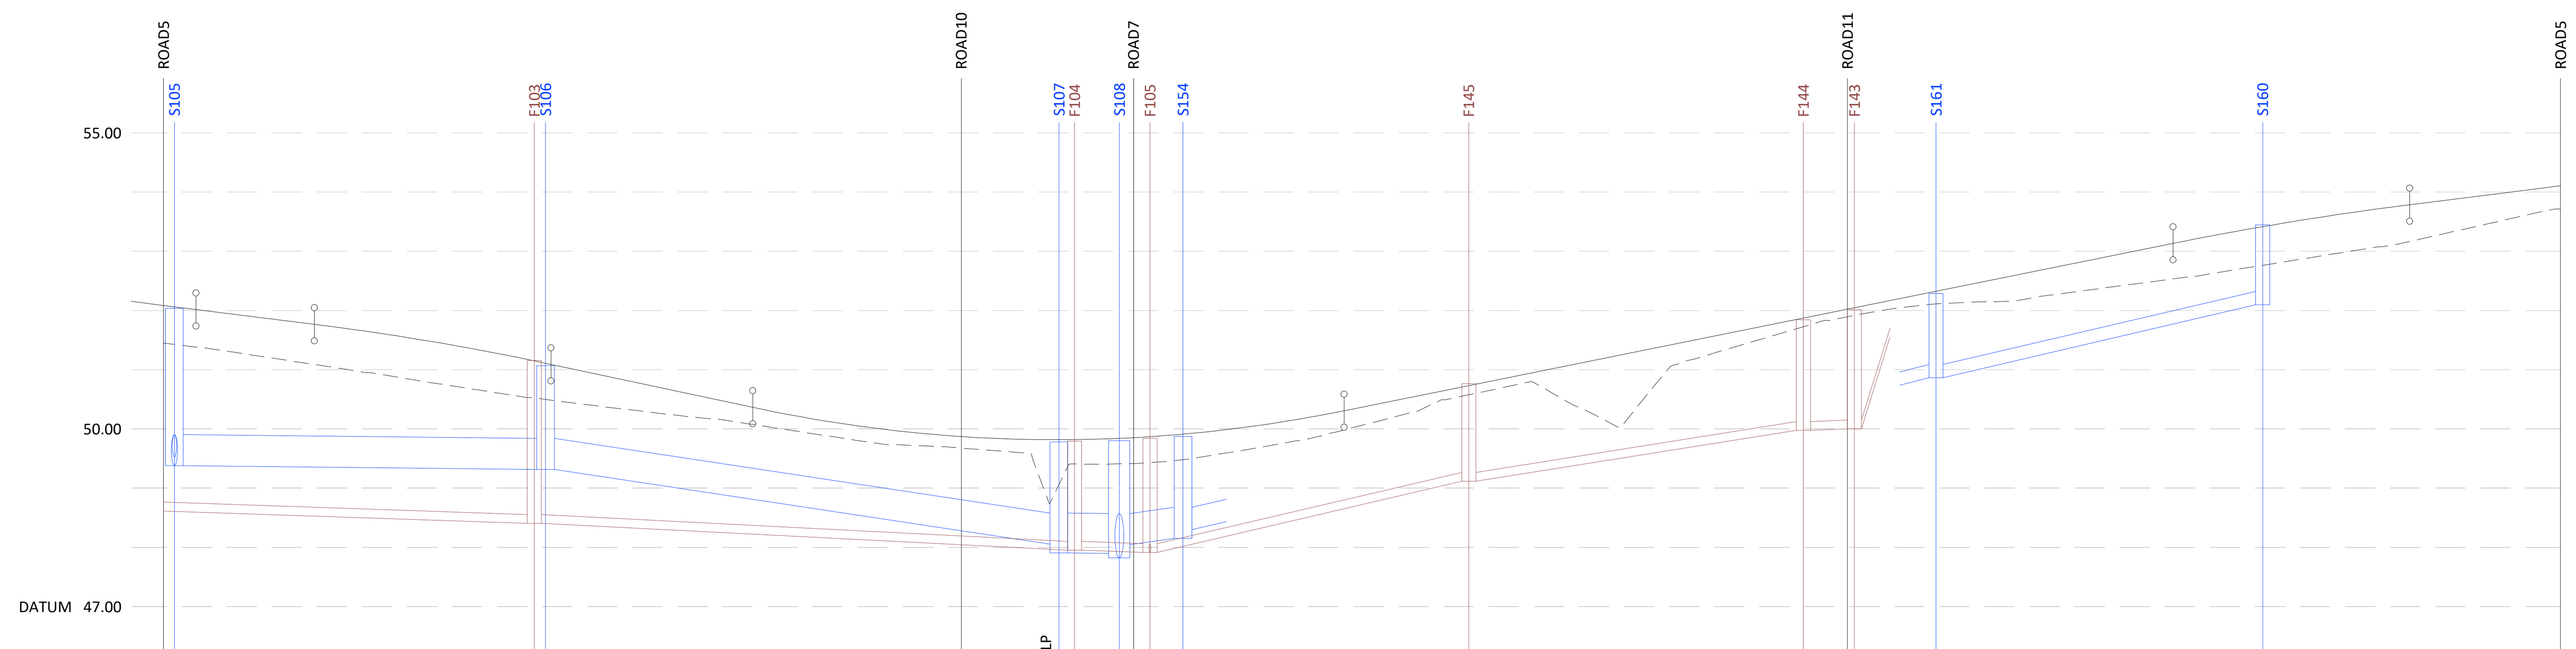

Row	Values
CHAINAGE	0.00, 2.75, 10.00, 12.75, 15.00, 20.00, 23.19, 25.00, 30.00, 31.33, 32.75, 40.00, 50.00, 55.00, 60.00, 65.00, 67.44, 70.00, 73.75, 75.00, 77.01, 80.00, 80.80, 82.00, 83.39, 85.00, 86.18, 87.49, 90.00, 95.00, 100.00, 110.00, 120.00, 130.00, 136.85, 138.63, 140.00, 142.35, 150.00, 152.82, 160.00, 170.00, 175.00, 177.45, 180.00, 185.00, 190.00, 202.63
EXISTING GROUND LEVEL	51.45, 51.17, 50.87, 50.55, 50.31, 50.07, 49.77, 49.64, 49.40, 49.60, 49.99, 50.56, 50.33, 51.21, 51.81, 52.12, 52.27, 52.54, 52.84, 53.17, 53.62, 53.72
ALIGNMENT LEVEL	52.02, 51.83, 51.77, 51.71, 51.56, 51.39, 51.20, 51.09, 50.78, 50.36, 50.17, 50.02, 49.91, 49.84, 49.82, 49.83, 49.89, 49.99, 50.13, 50.31, 50.72, 51.12, 51.52, 51.93, 52.33, 52.73, 53.13, 53.33, 53.50, 53.65, 53.79, 54.04
VERTICAL ALIGNMENT	G= -2.50% 1: -40.0; L= 20.00 R= -1137.432; G= -4.26% 1: -23.5; R= 603.066 L= 50.00; G= 4.03% 1: 24.8; L= 20.00 R= -1304.951; G= 2.50% 1: 40.0
HORIZONTAL ALIGNMENT	R= 54.75; R= 8.75; R= 12.75
COVER LEVEL	52.04, 51.16, 51.07, 49.78, 49.79, 49.80, 49.84, 49.87, 50.76, 51.84, 52.01, 52.29, 53.45
STORMWATER INVERT	49.38; Pipe 1.005 Dia 525 Circular CONC 1 in 494 31.61; 49.31, 49.31; Pipe 1.006 Dia 525 Circular CONC 1 in 35 43.94; 48.05; Pipe 1.007 Dia 675 Circular CONC 1 in 656 5.90; Pipe 5.004 Dia 525 Circular CONC 1 in 60 6.21; 50.86; Pipe 6.000 Dia 225 Circular uPVC 1 in 23 27.92; 52.10
FOULWATER INVERT	Dia 150 Circular uPVC 1 in 150 32.31; 48.41, 48.41; Pipe 1.003 Dia 150 Circular uPVC 1 in 99 45.01; 47.95; Pipe 1.004 Dia 150 Circular uPVC 1 in 146 5.42; 47.91; Pipe 4.005 Dia 150 Circular uPVC 1 in 22 26.25; 49.11, 49.11; Pipe 4.004 Dia 150 Circular uPVC 1 in 33 28.12; Pipe 4.003 Dia 150 Circular uPVC 1 in 149 3.86

ROAD 6 - HIGHWAY LONGITUDINAL SECTION

SCALE 1:500 HORIZ 1:100 VERT

General Notes:

1. All Works are to be constructed in accordance with Wiltshire County Council and the Highways Agency's Specification for Highway Works (SHW) March 2025 as amended published by The Stationary Office
2. All levels relate to the survey which is to Ordnance datum. Dimensions not to be scaled.
3. Use of this drawing does not absolve the client from their responsibilities under the Health and Safety: The Construction Design and Management Regulations 2015. The Principal Designer is required to contact Tumu Consulting prior to permitting this drawing to be used in connection with any construction works. For site specific CDM 2015 Designers Residual Risks, see drawing series 1140 and should be read in conjunction with Designer Risk Register.
4. Street name plate positions to be agreed with the Highways inspector on site.
5. The contractor is to check and verify all buildings and site dimensions and levels, including existing sewer invert levels, before works start on site.
6. Positions of existing services/statutory undertakers apparatus adjacent to or crossing proposed excavations are to be checked by the contractor prior to starting work.
7. This drawing is to be read in conjunction with and checked against all other drawings, engineering details, specifications and any structural, geotechnical or other specialist document provided. Any anomalies or contradictions between any of the above is to be reported to Tumu Consulting before construction begins.
8. The planning, design and construction of sewers shall be in accordance with Appendix C of the Sewer Sector Guidance (SSG), A Design and Construction Guide for Developers, The Civil Engineering Specification for the Water Industry 8th edition and Wessex Water amendments to CESWI dated may 2023.
9. Refer to Section 38 & 104 drawings for a full set of construction specification notes.

REV.	DESCRIPTION	Date	BY	CHK
A	FIRST ISSUE	13.07.26	GA	RJ

DESIGN BY: tumu

CLIENT: Bellway

DRAWING STATUS: PLANNING APPLICATION

SCALE @ A1: HORZ=1:500 VERT=1:100

PROJECT: HAWKE RIDGE BUSINESS PARK

TITLE: LONGITUDINAL SECTIONS SHEET 3

Project Ref: Originator: Stage: Phase: Number: 20001-TUM-PL-XXX-0262

REV: A