

Notes:

This drawing is for planning purposes only, do not construct from this drawing.

Any species substitution must be verified with Greenhalgh Landscape Architects.

Excavations: Contractors must ensure they have full information relating to service and drainage positions before undertaking any excavations.

Root barriers to be used in association with tree planting adjacent to kerbs, services and hard surfaces etc.


KEY:

+5.50 E Existing level

+5.50 P Proposed level

--- Existing ground profile

— Proposed ground profile

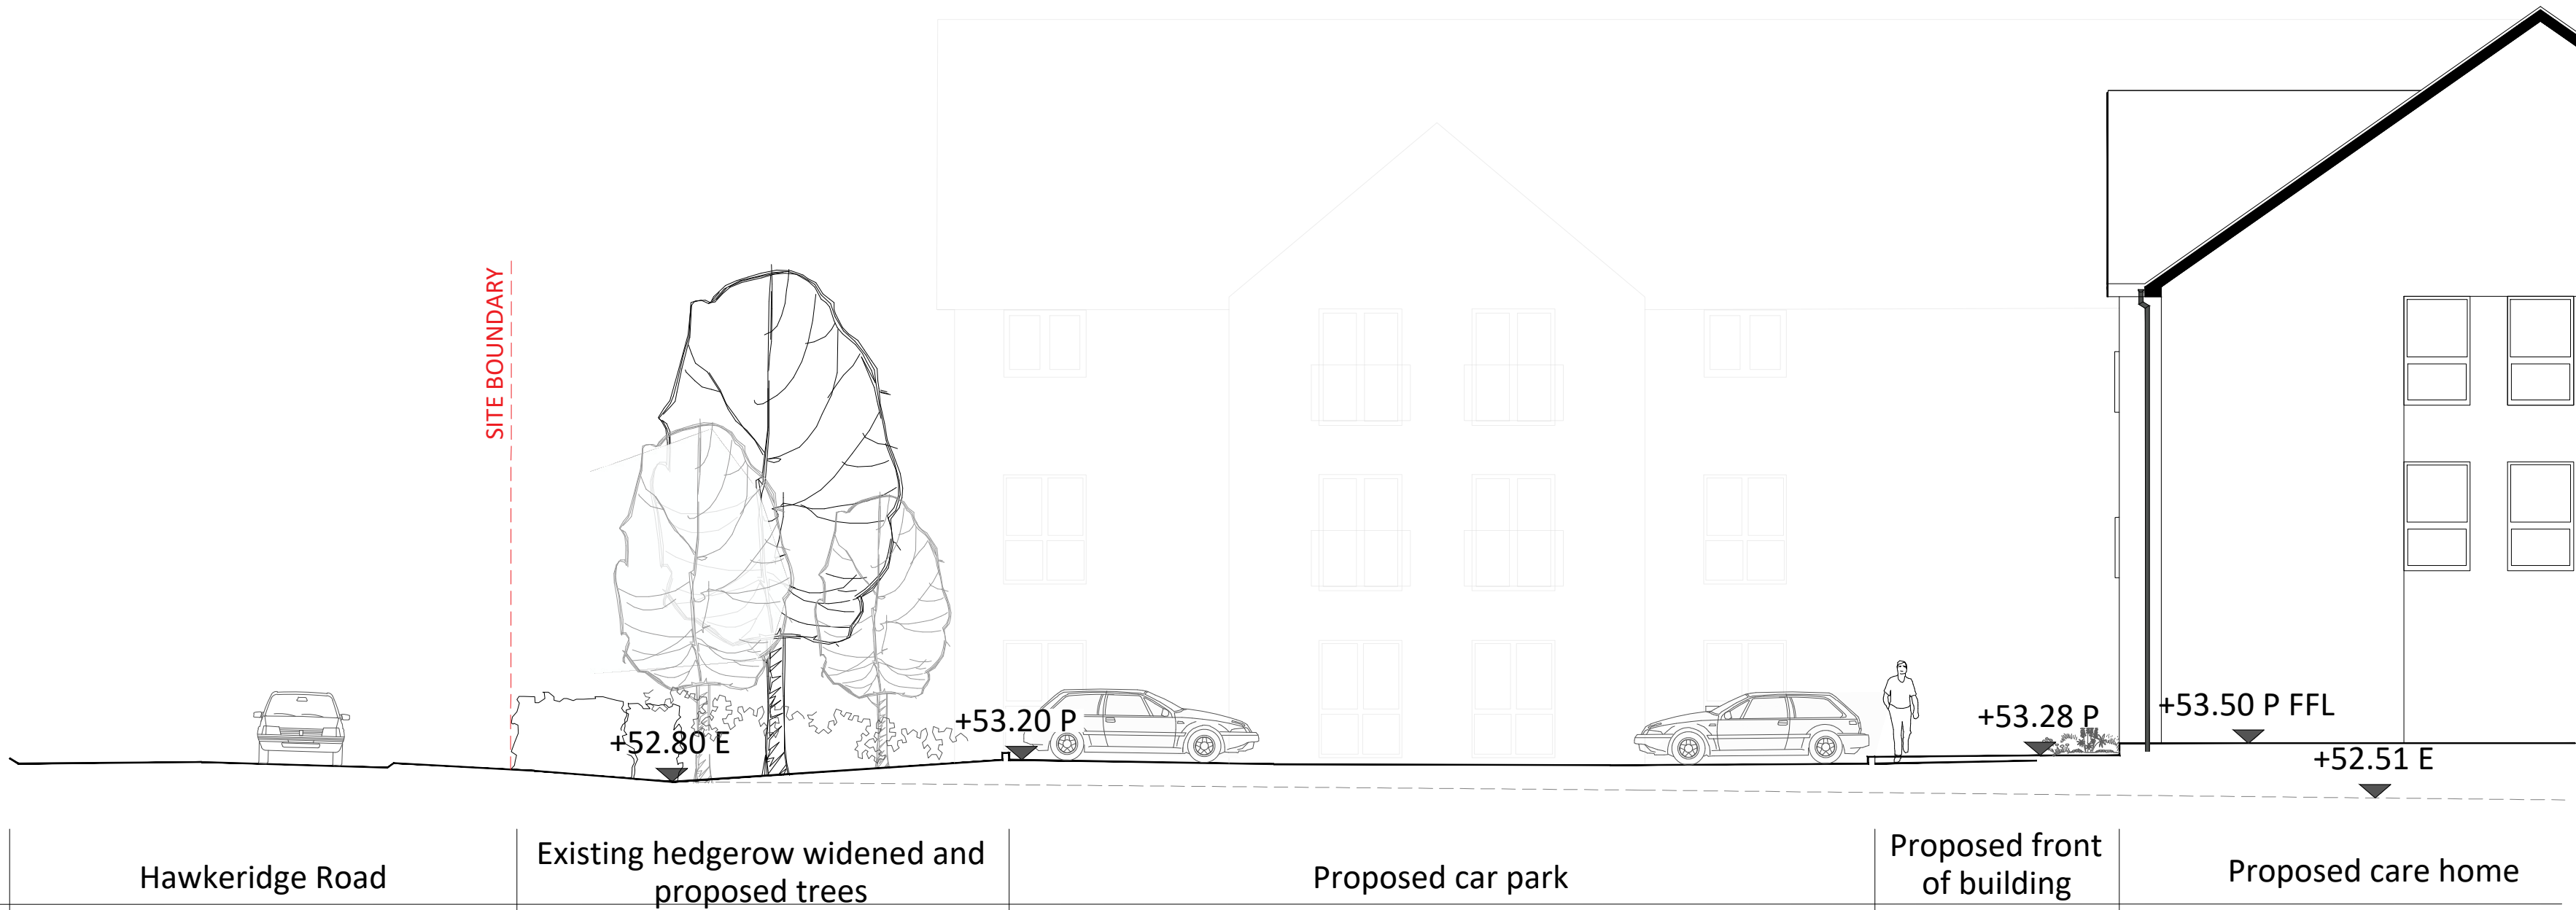

Location plan - not to scale



Location plan - 1:5,000 @ A0



Rev	Date	Description	Drm	Chk
PA	25/06/26	For comment	SJ	IG
P1	10/07/26	For planning	RH	IG