


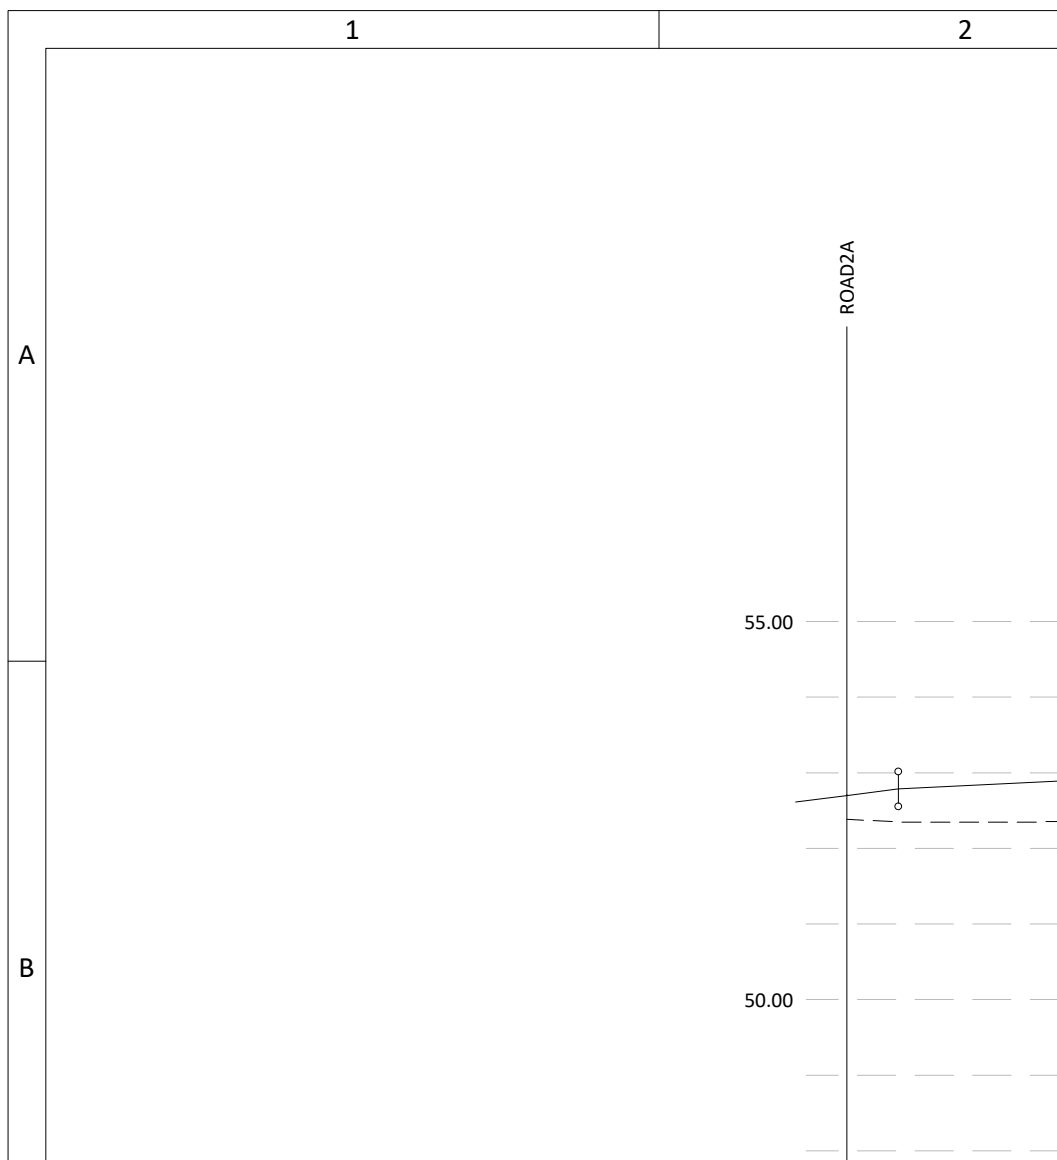


ROAD2B		DATUM 47.00			
CHAINAGE	0.00	3.40	10.00	14.26	
EXISTING GROUND LEVEL	52.58		52.35	52.35	
ALIGNMENT LEVEL	52.78		52.85	52.89	
VERTICAL ALIGNMENT		G= 1.00%			
		1: 100.0			
HORIZONTAL ALIGNMENT					

ROAD 2B - HIGHWAY


LONGITUDINAL SECTION

SCALE 1:500 HORIZ 1:100 VERT

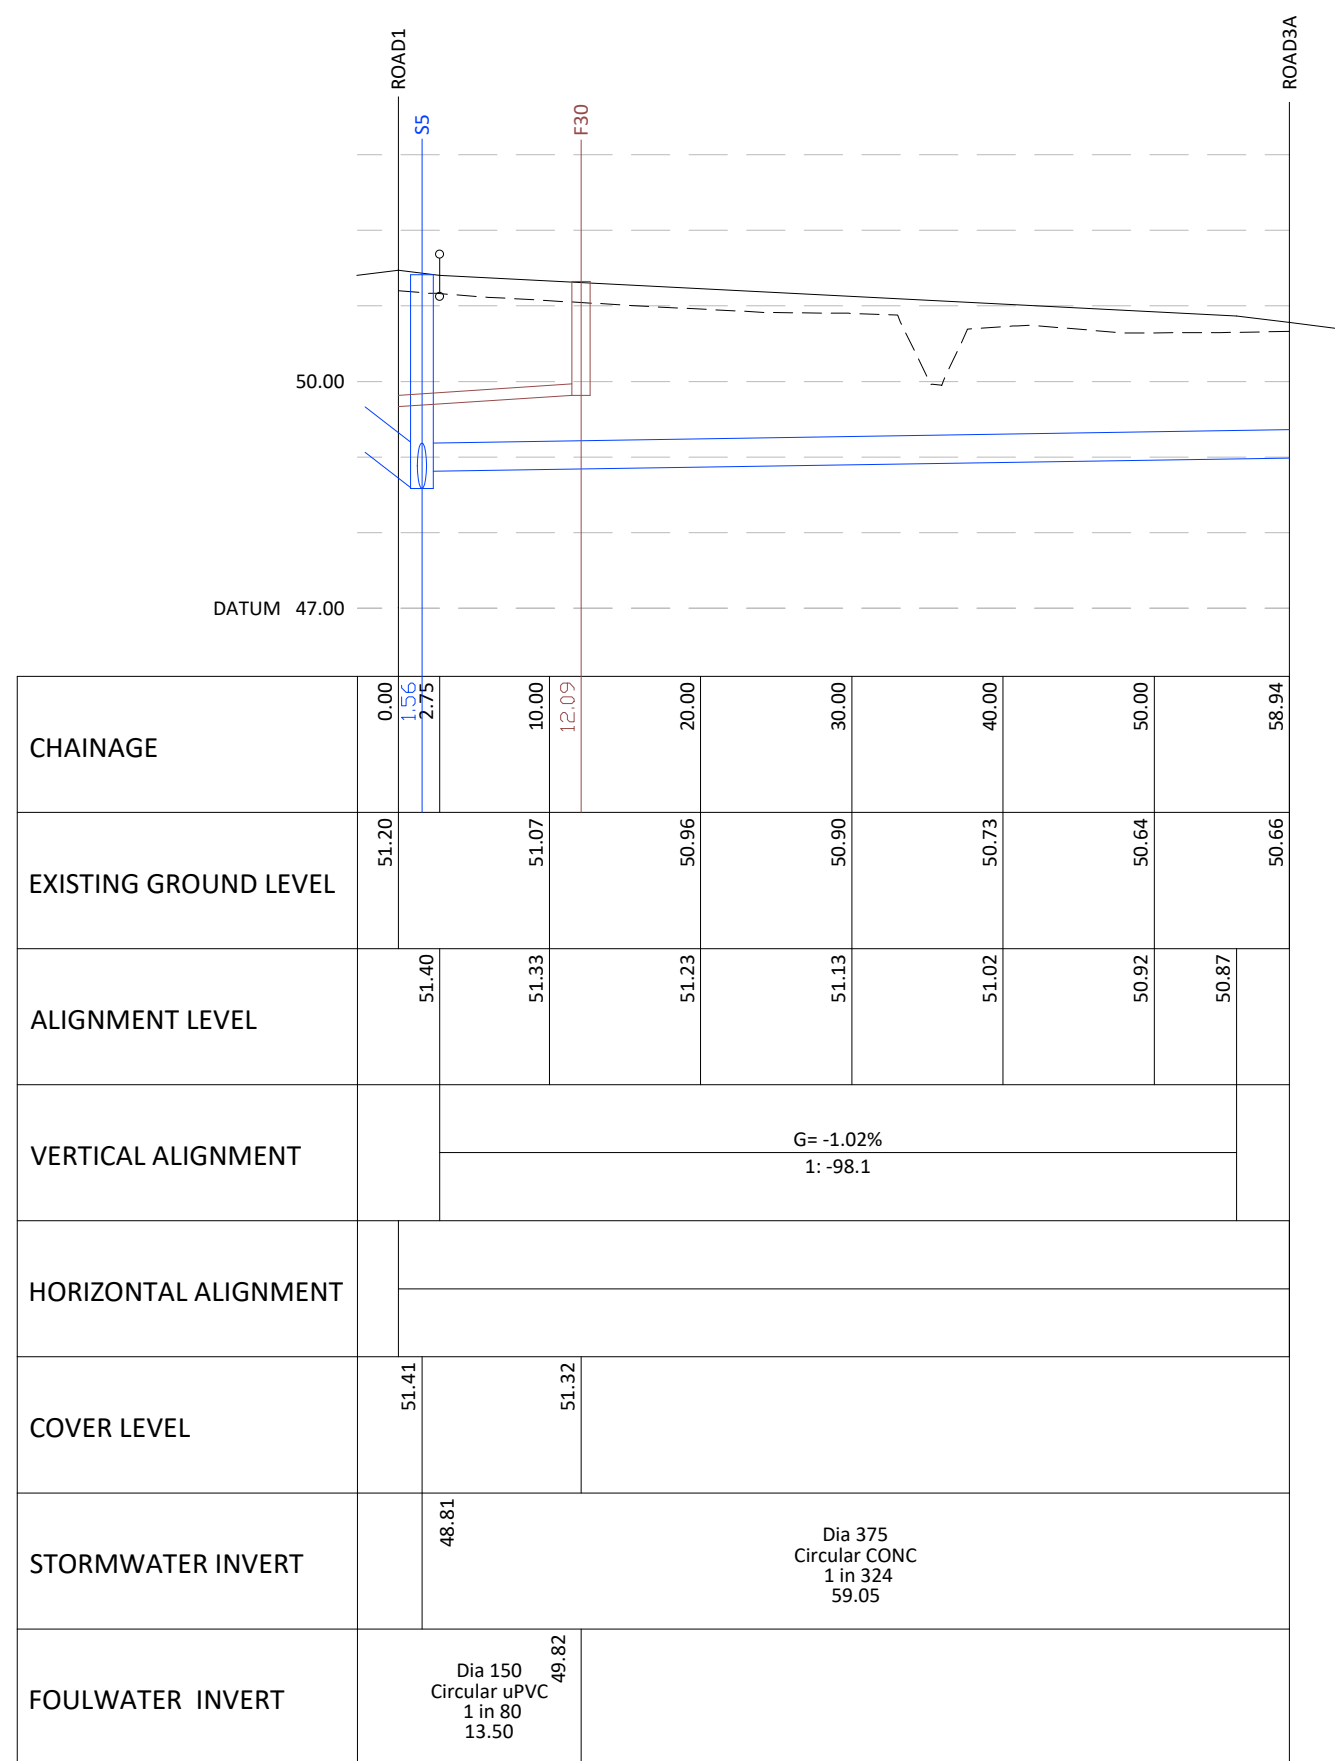


ROAD 3 - HIGHWAY LONGITUDINAL SECTION

SCALE 1:500 HORIZ 1:100 VERT

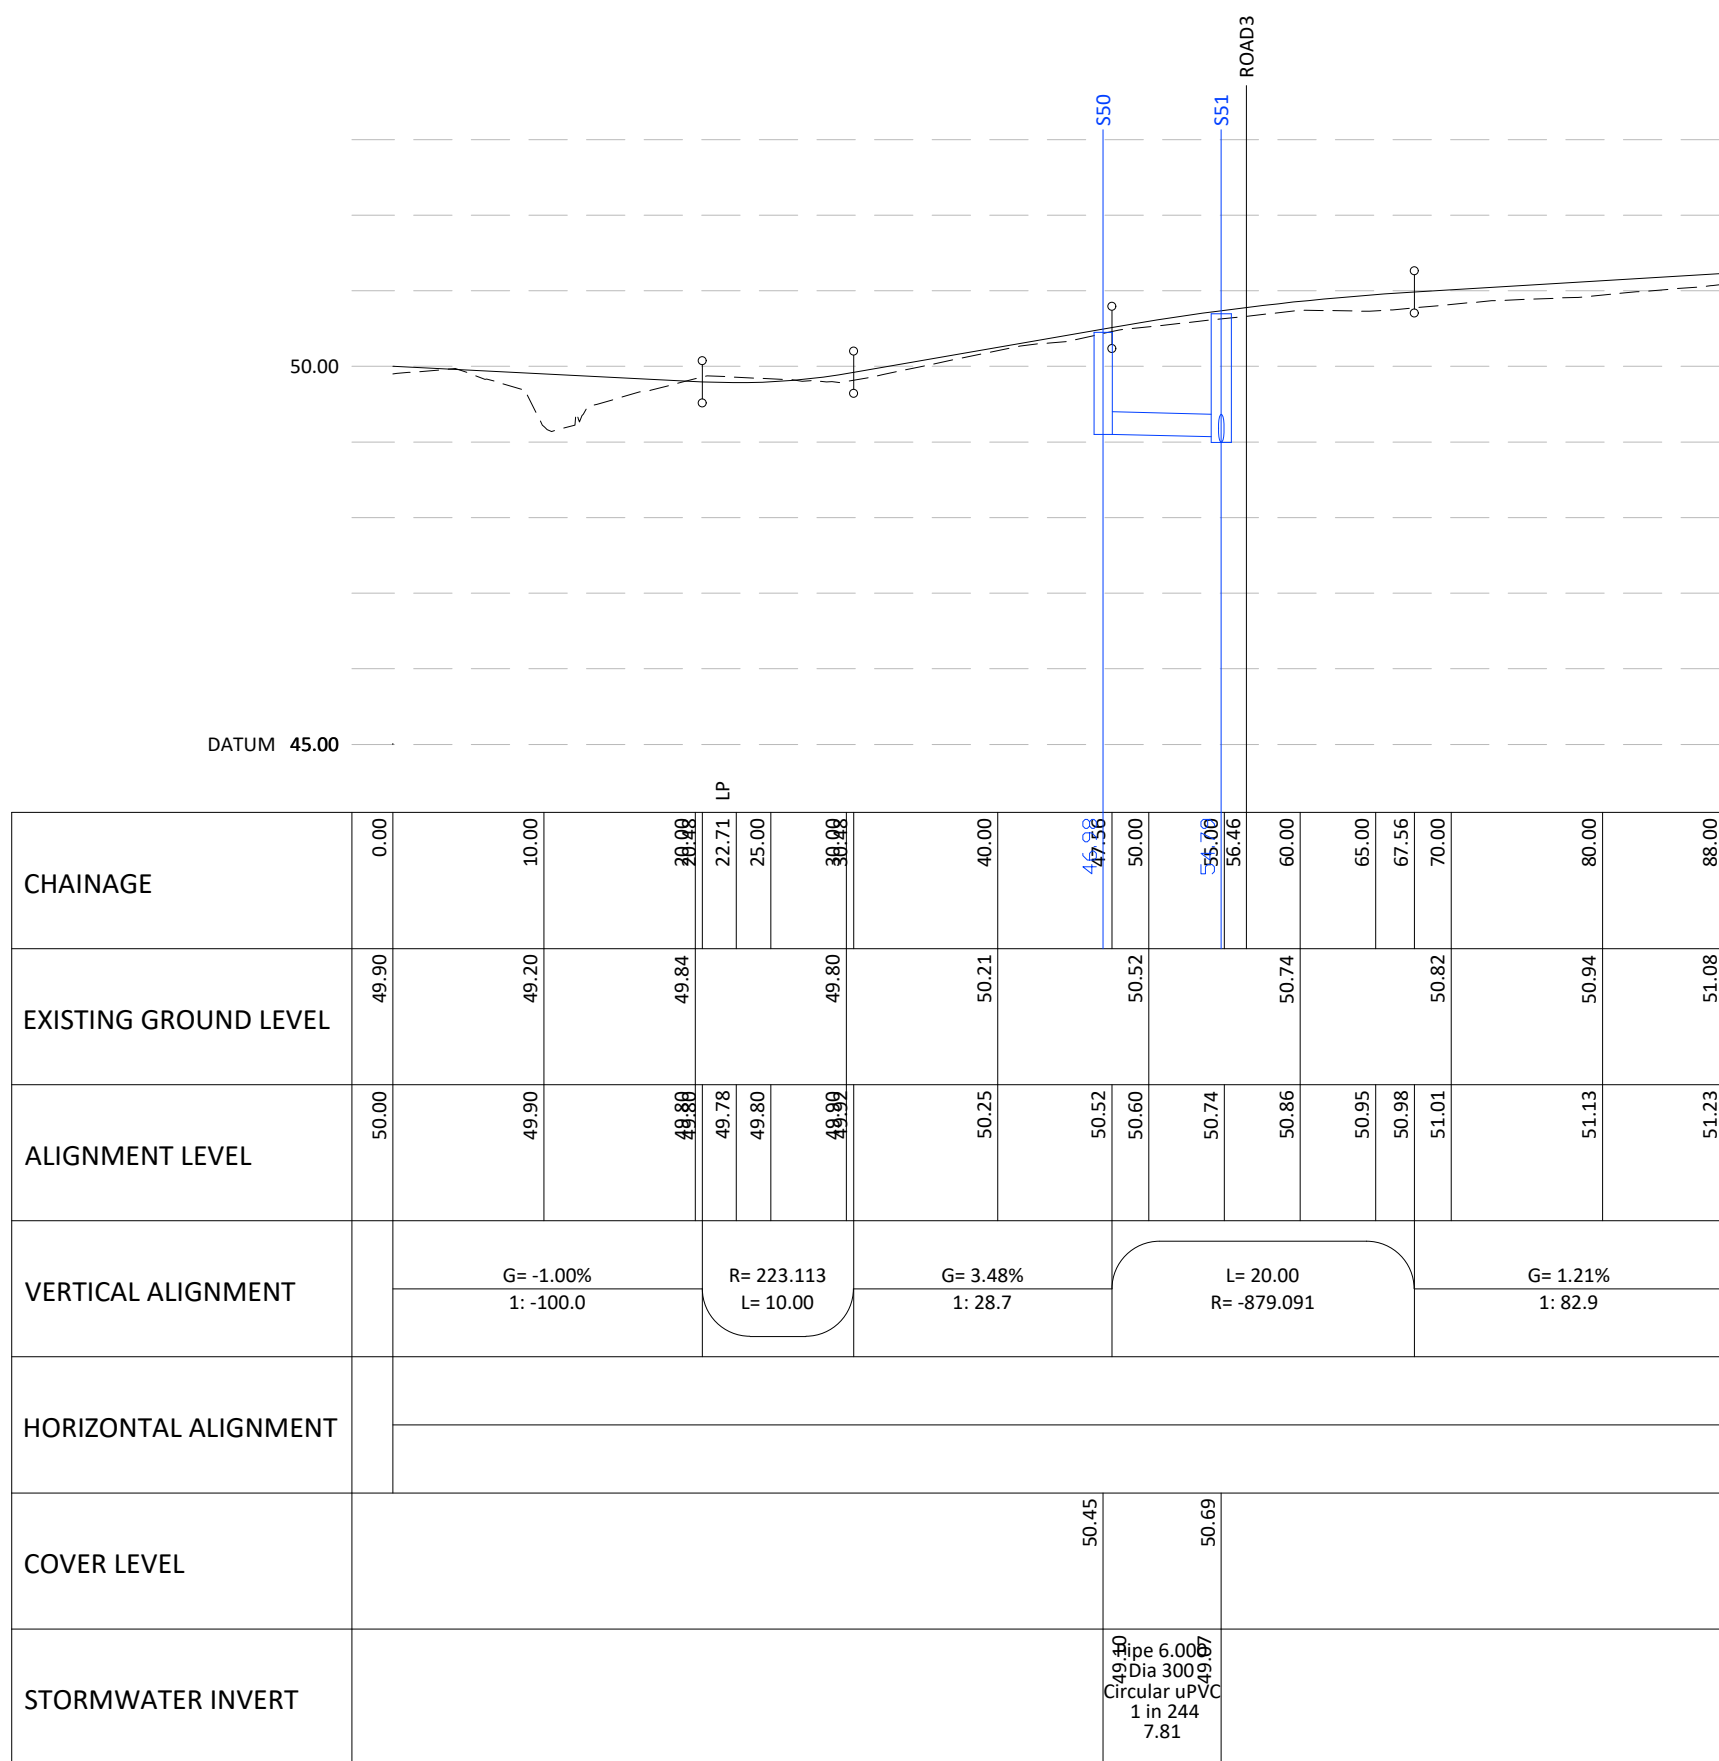


ROAD 3A - HIGHWAY LONGITUDINAL SECTION

SCALE 1:500 HORIZ 1:100 VERT

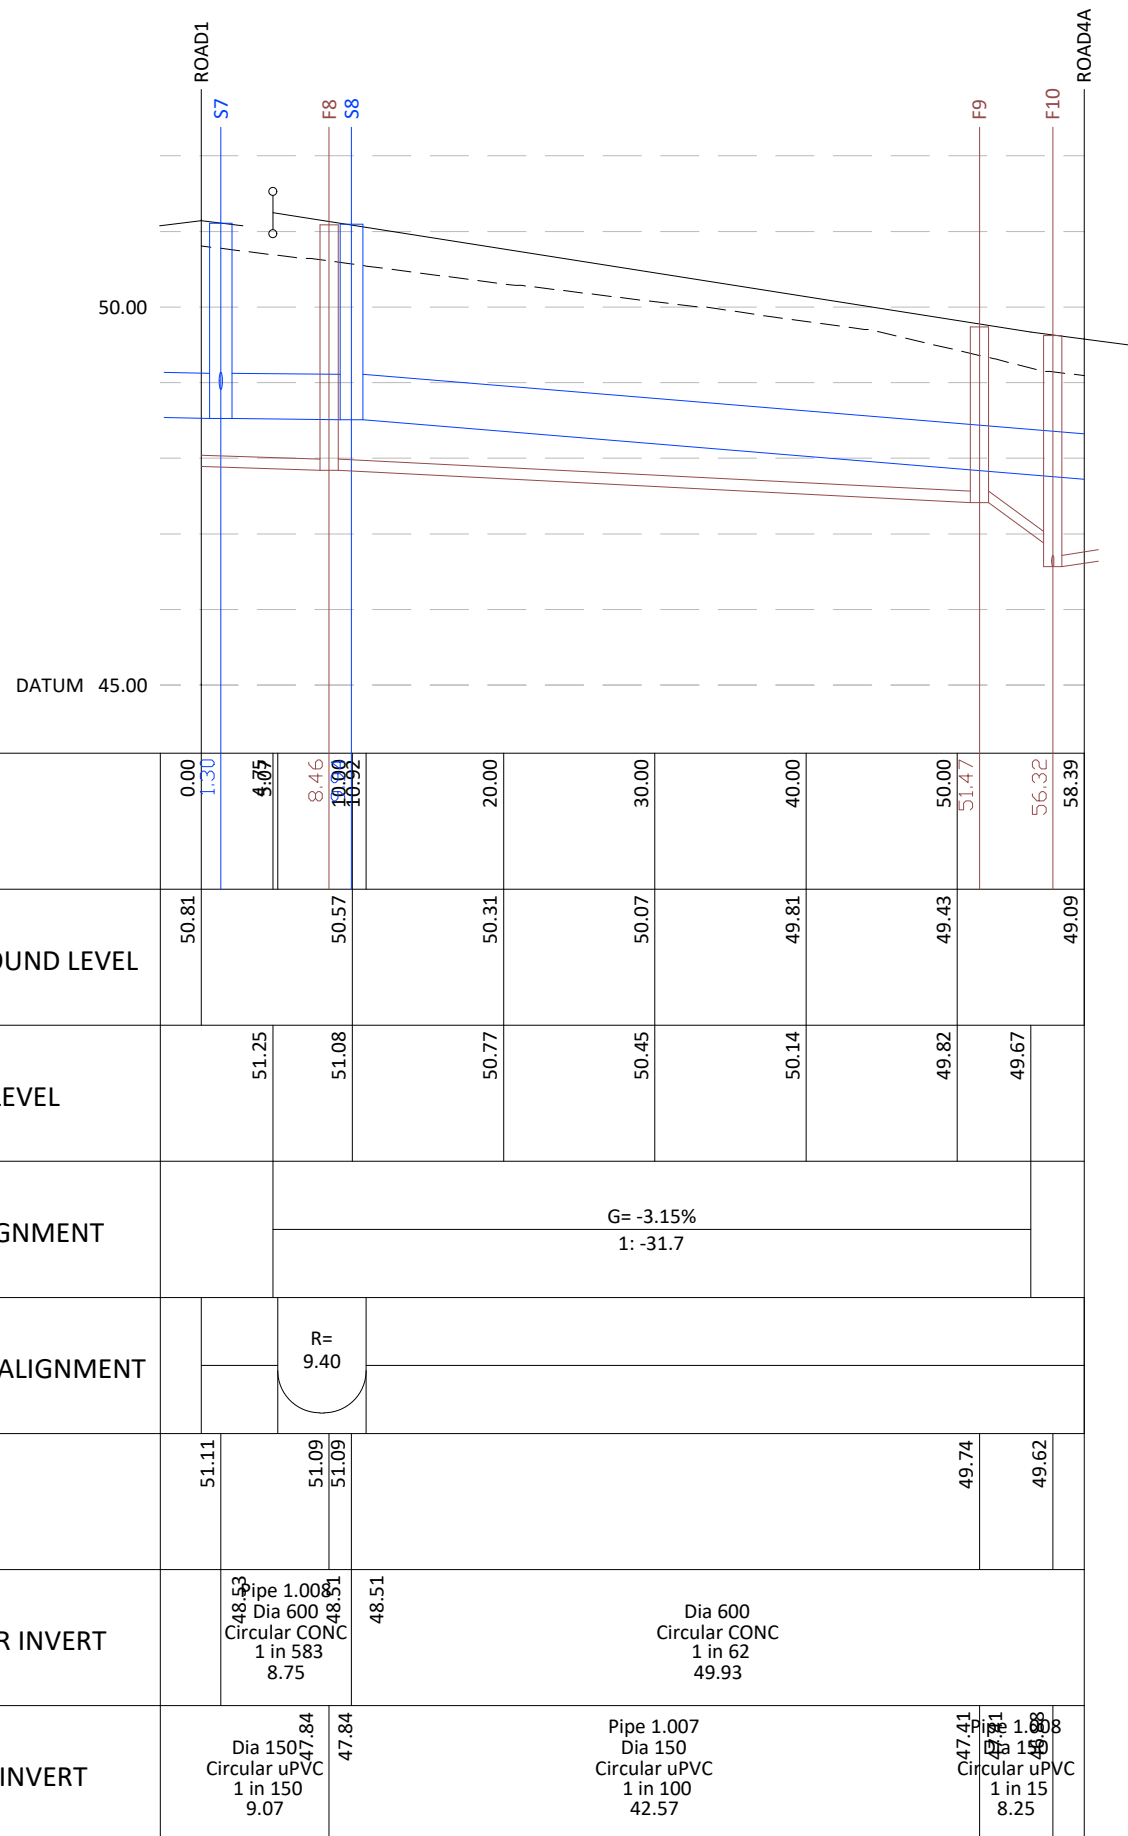

ROAD 4 - HIGHWAY LONGITUDINAL SECTION

SCALE 1:500 HORIZ 1:100 VERT

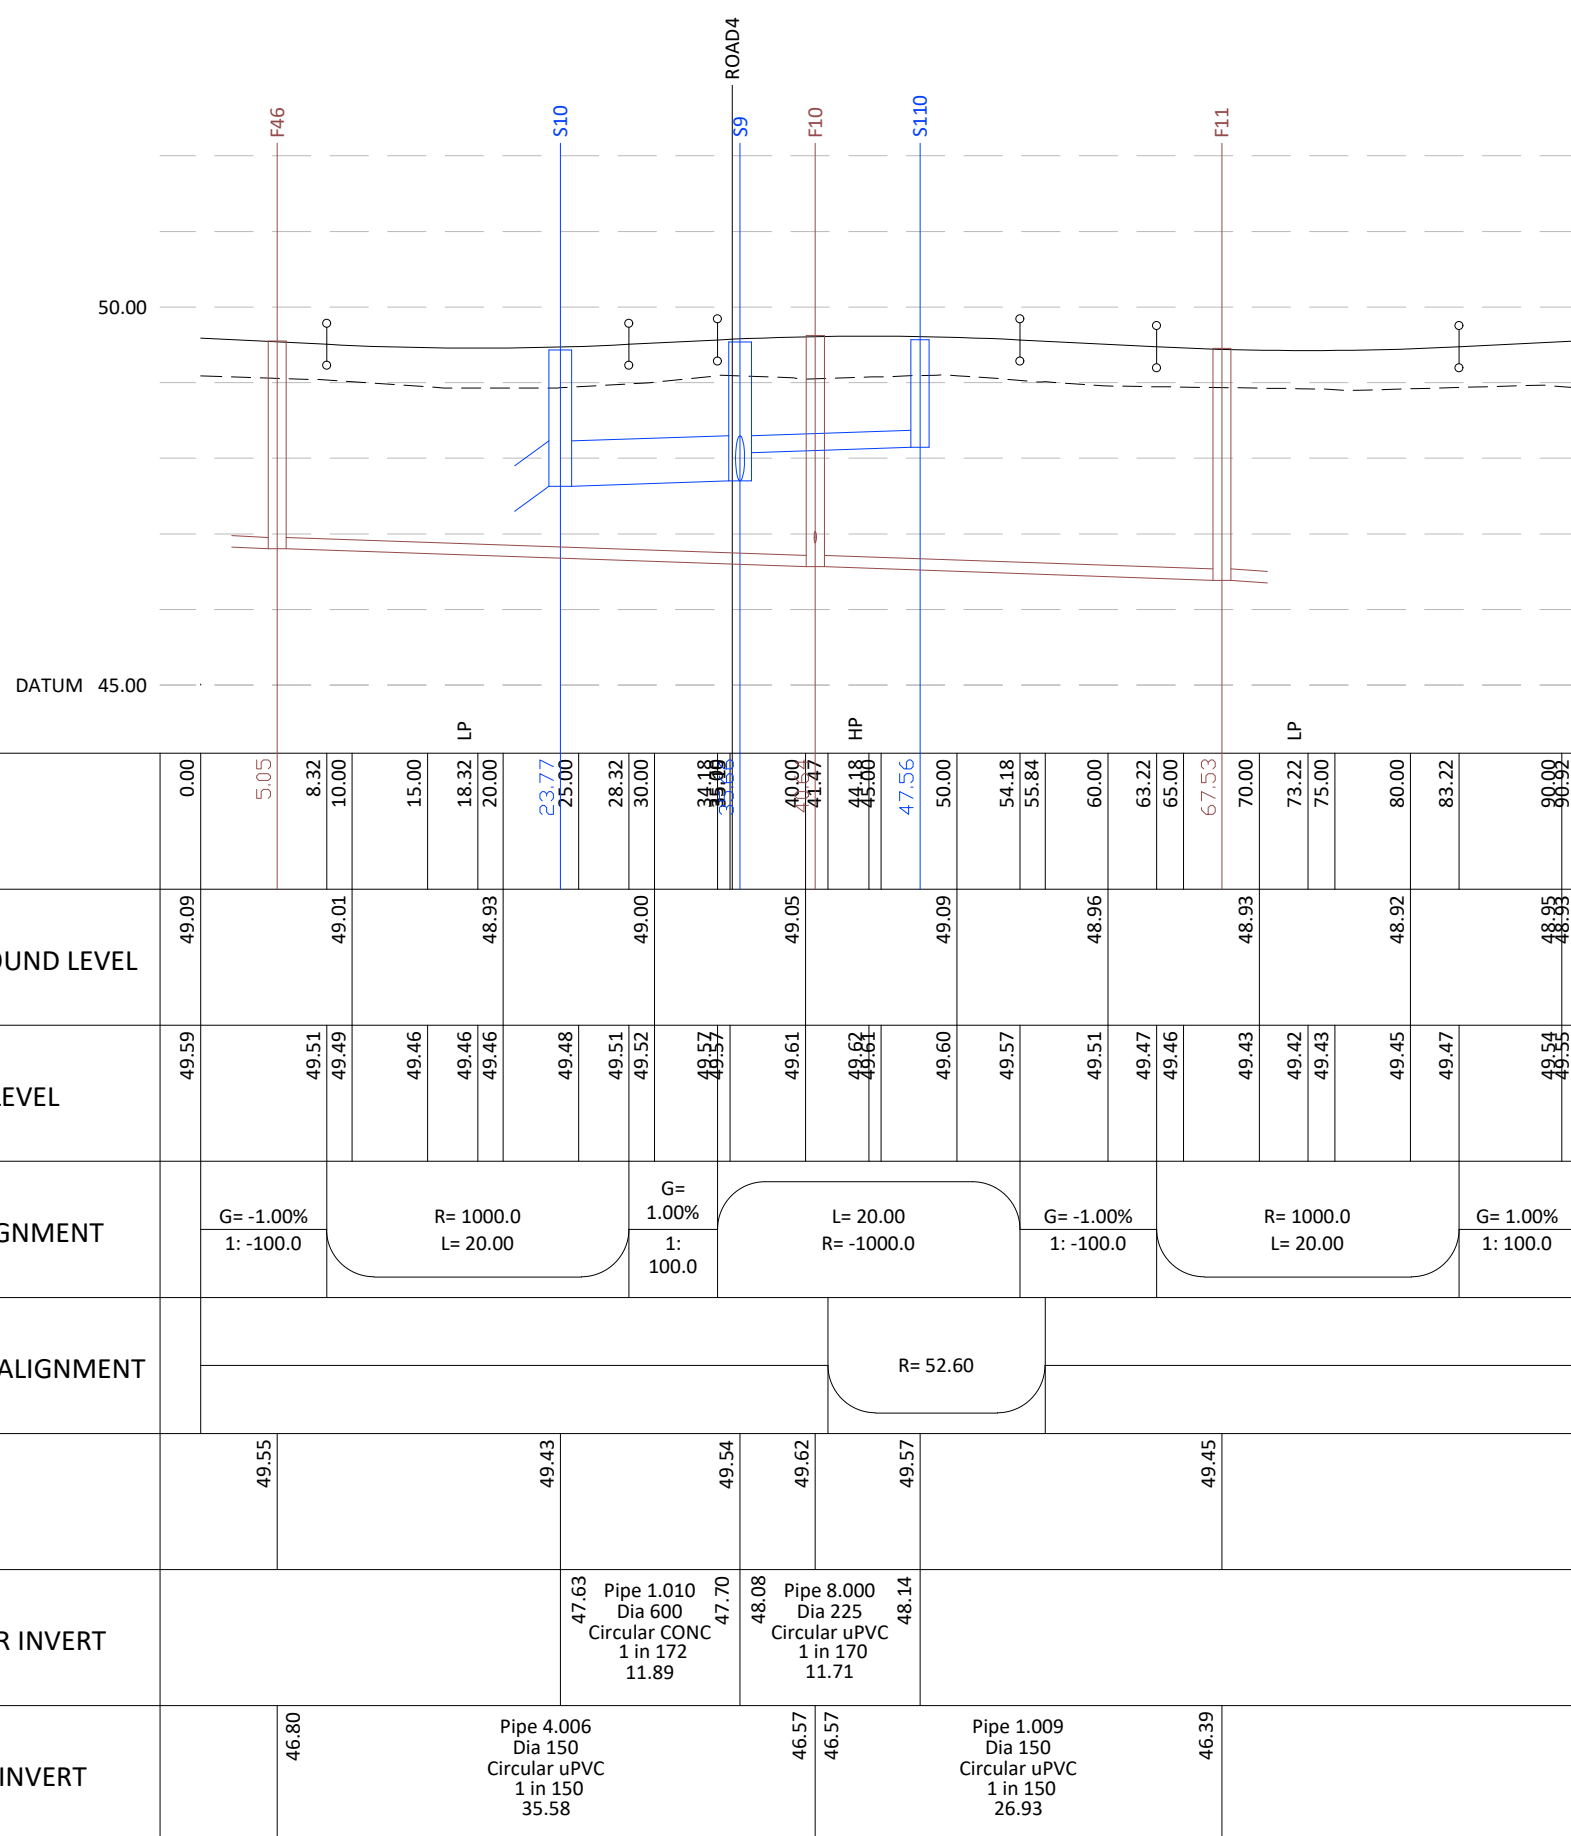

ROAD 4A - HIGHWAY LONGITUDINAL SECTION

SCALE 1:500 HORIZ 1:100 VERT

1. All Works are to be constructed in accordance with Wiltshire County Council and the Highway Agency's Specification for Highway Works (SHW) March 2023 as amended published by the Stationery Office.
2. All levels relate to the survey which is to Ordnance datum. Dimensions not to be scaled.
3. Use of this drawing does not absolve the client from their responsibilities under the Construction (Design and Management) Regulations 2015. The Principal Designer is required to contact Tumo Consulting prior to permitting this drawing to be used in connection with any construction works. For site specific CDM 2015 assessment, residual risks, see drawing series 1140 and should be read in conjunction with Designer Risk Register.
4. Street name plate positions to be agreed with the Highways Inspector on site.
5. The contractor is to check and verify all buildings and site dimensions and levels, including any existing structures, and confirm with the Highways Inspector on site.
6. Positions of existing services/statutory undertakers apparatus adjacent to or crossing proposed excavations are to be checked by the contractor prior to starting work.
7. The contractor is to be responsible for checking with the appropriate utility companies for engineering details, specifications and any structural, geotechnical or other specialist documents provided. Any anomalies or contradictions between any of the above is to be reported to the Principal Designer immediately.
8. The planning, design and construction of sewers shall be in accordance with Appendix C of the Sewer Sector Guidance (SSG), A Design and Construction Guide for Developers, The Civil Engineering Specification for the Water Industry 8th edition and Wessex Water's Requirements to CSWIP 38.140 drawings for a full set of construction specification notes.
9. Refer to Section 38.140 drawings for a full set of construction specification notes.

A	FIRST ISSUE	13.07.26	GA	RJ
REV.	DESCRIPTION	Date	BY	CHK
DESIGN BY: 				
CLIENT: 				
DRAWING STATUS: PLANNING APPLICATION				
SCALE @ A1: HORZ=1:500 VERT=1:100				
PROJECT: HAWKE RIDGE BUSINESS PARK				
TITLE: LONGITUDINAL SECTIONS SHEET 2				
Project Ref: Originator: Stage: Phase: Number:			REV:	
20001-PL-XXX-0261			A	