


FRONT ELEVATION
DRG 3

EXISTING FRONT ELEVATION

DRG 3

100 BRADENSTOKE

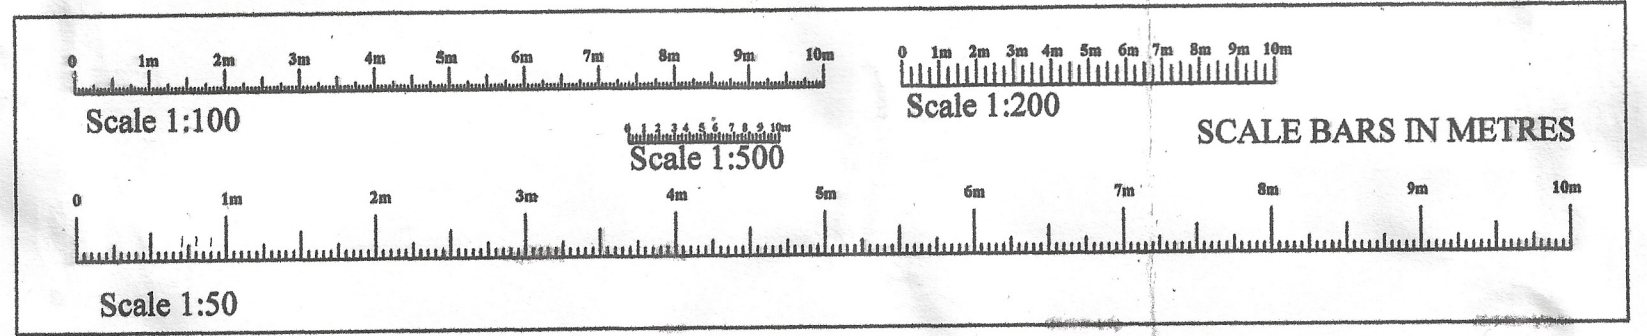

EXISTING FRONT ELEVATION

SCALE 1-50