
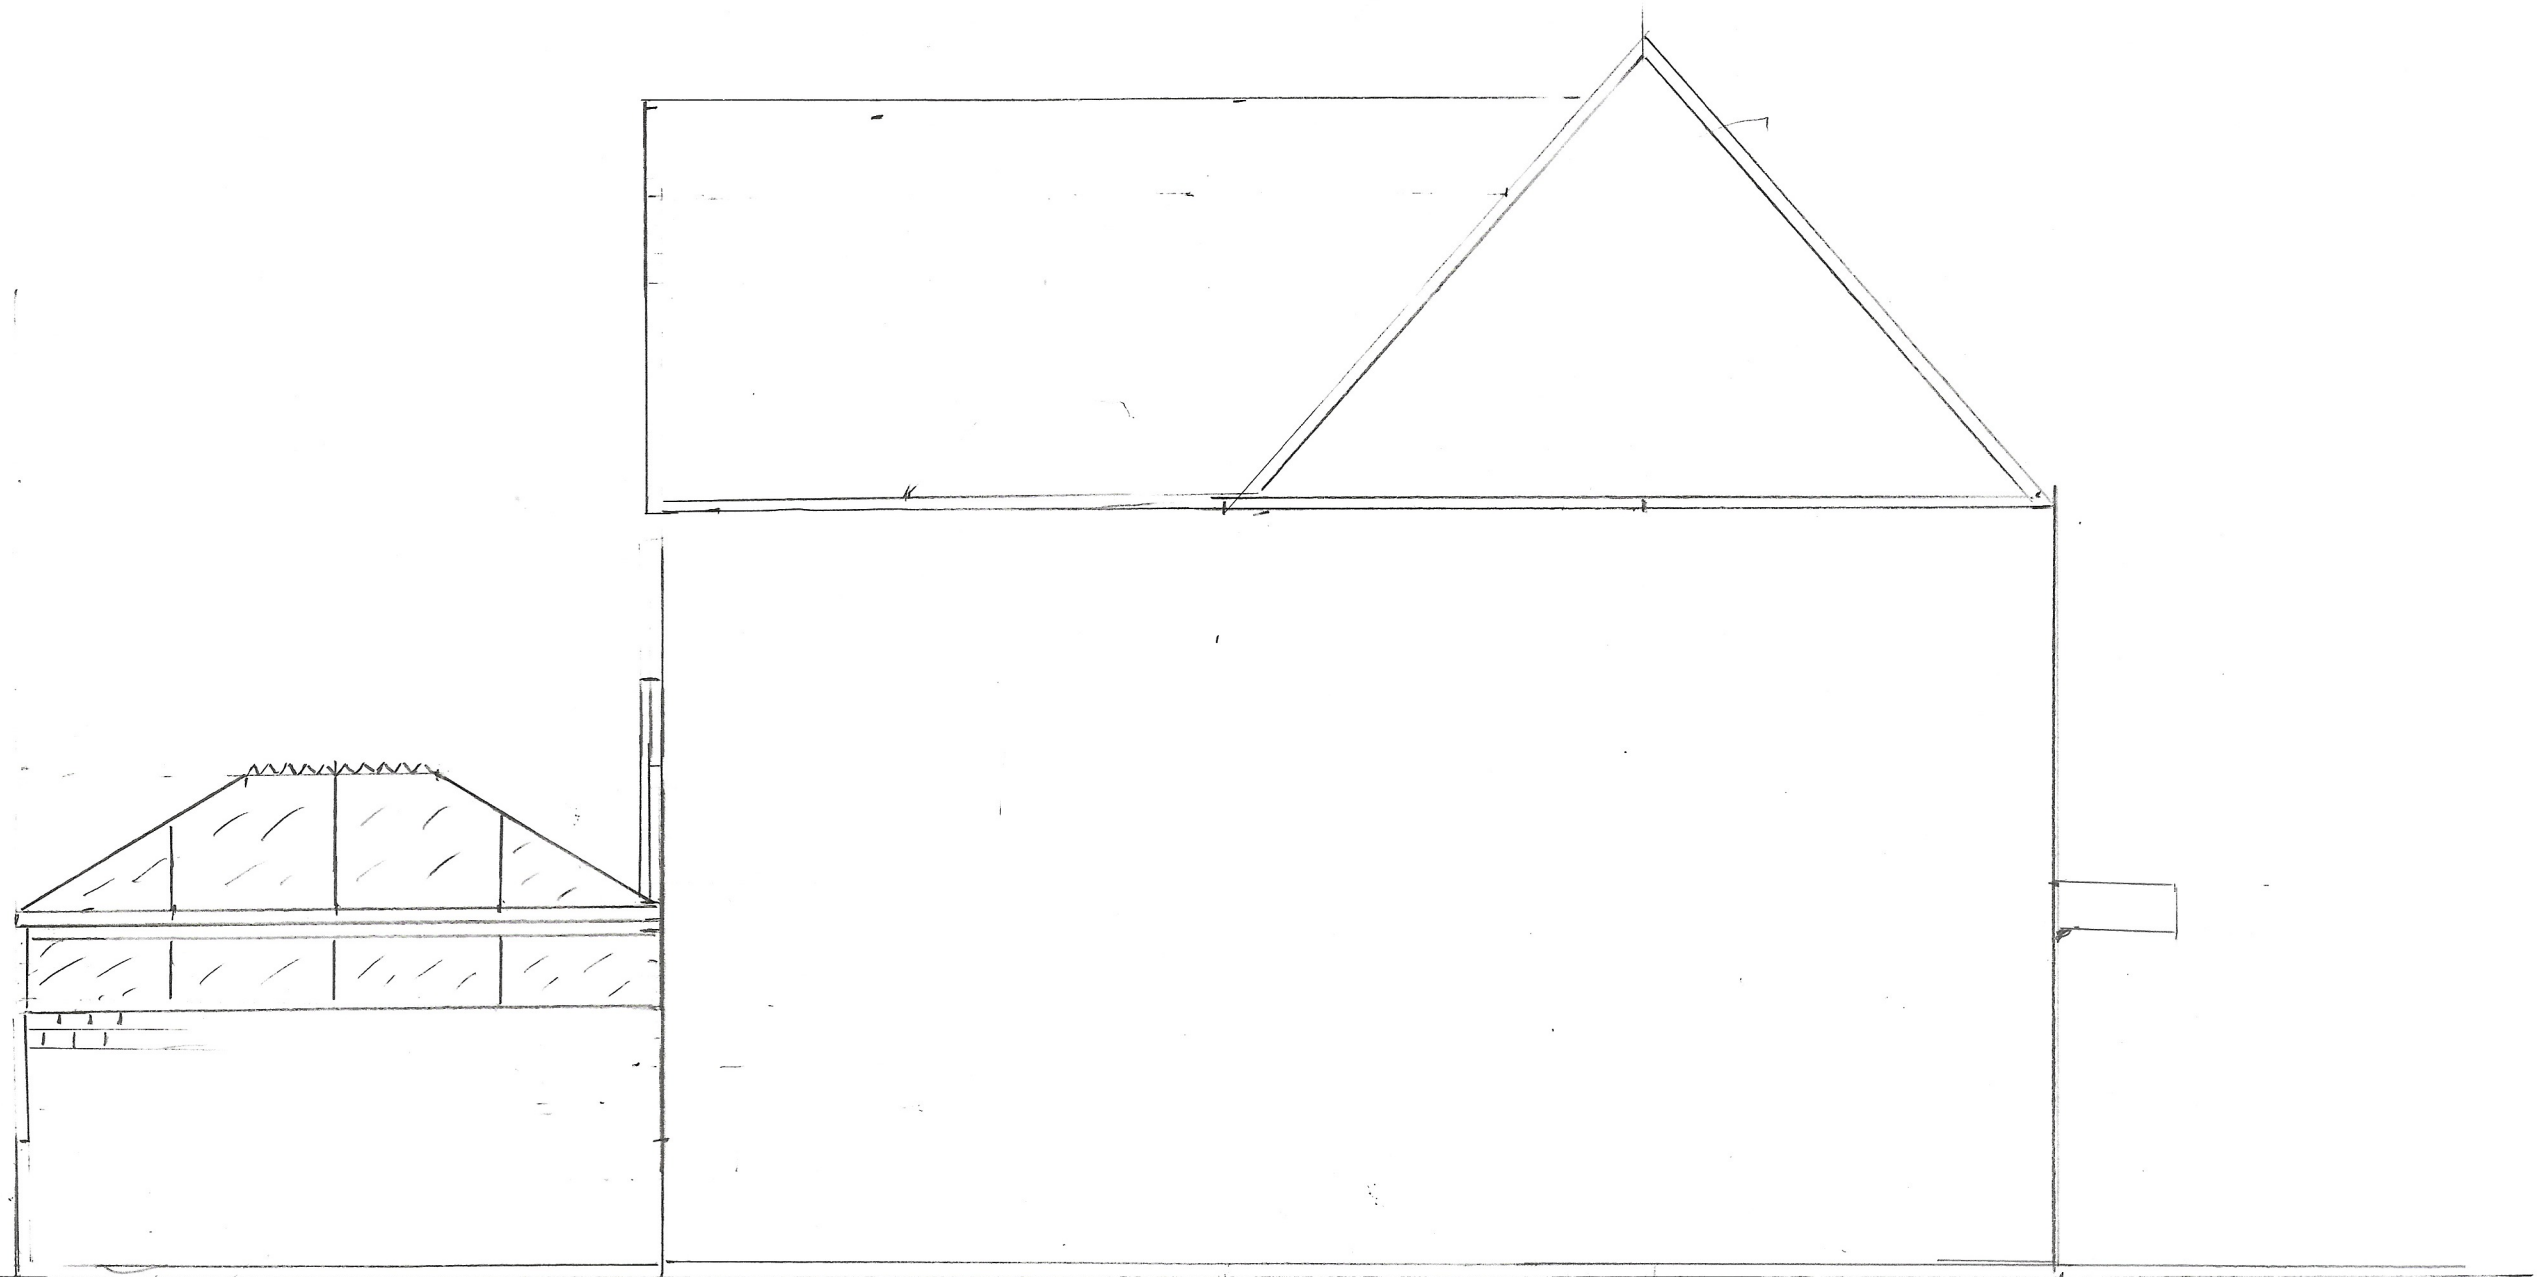


EXISTING SIDE ELEVATION

DRG N° 7

100 BRADENSTOKE

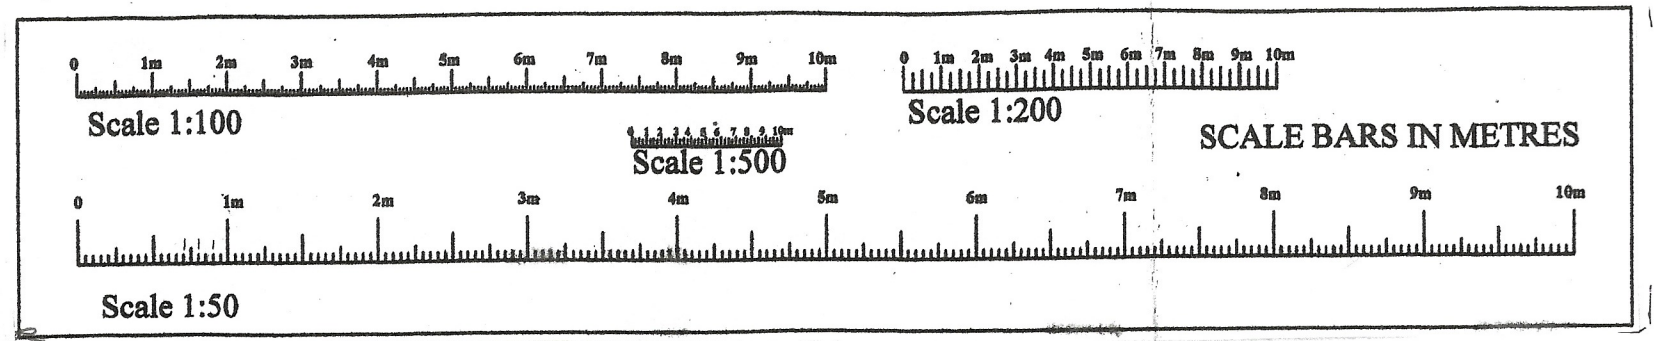

SCALE 1-50