
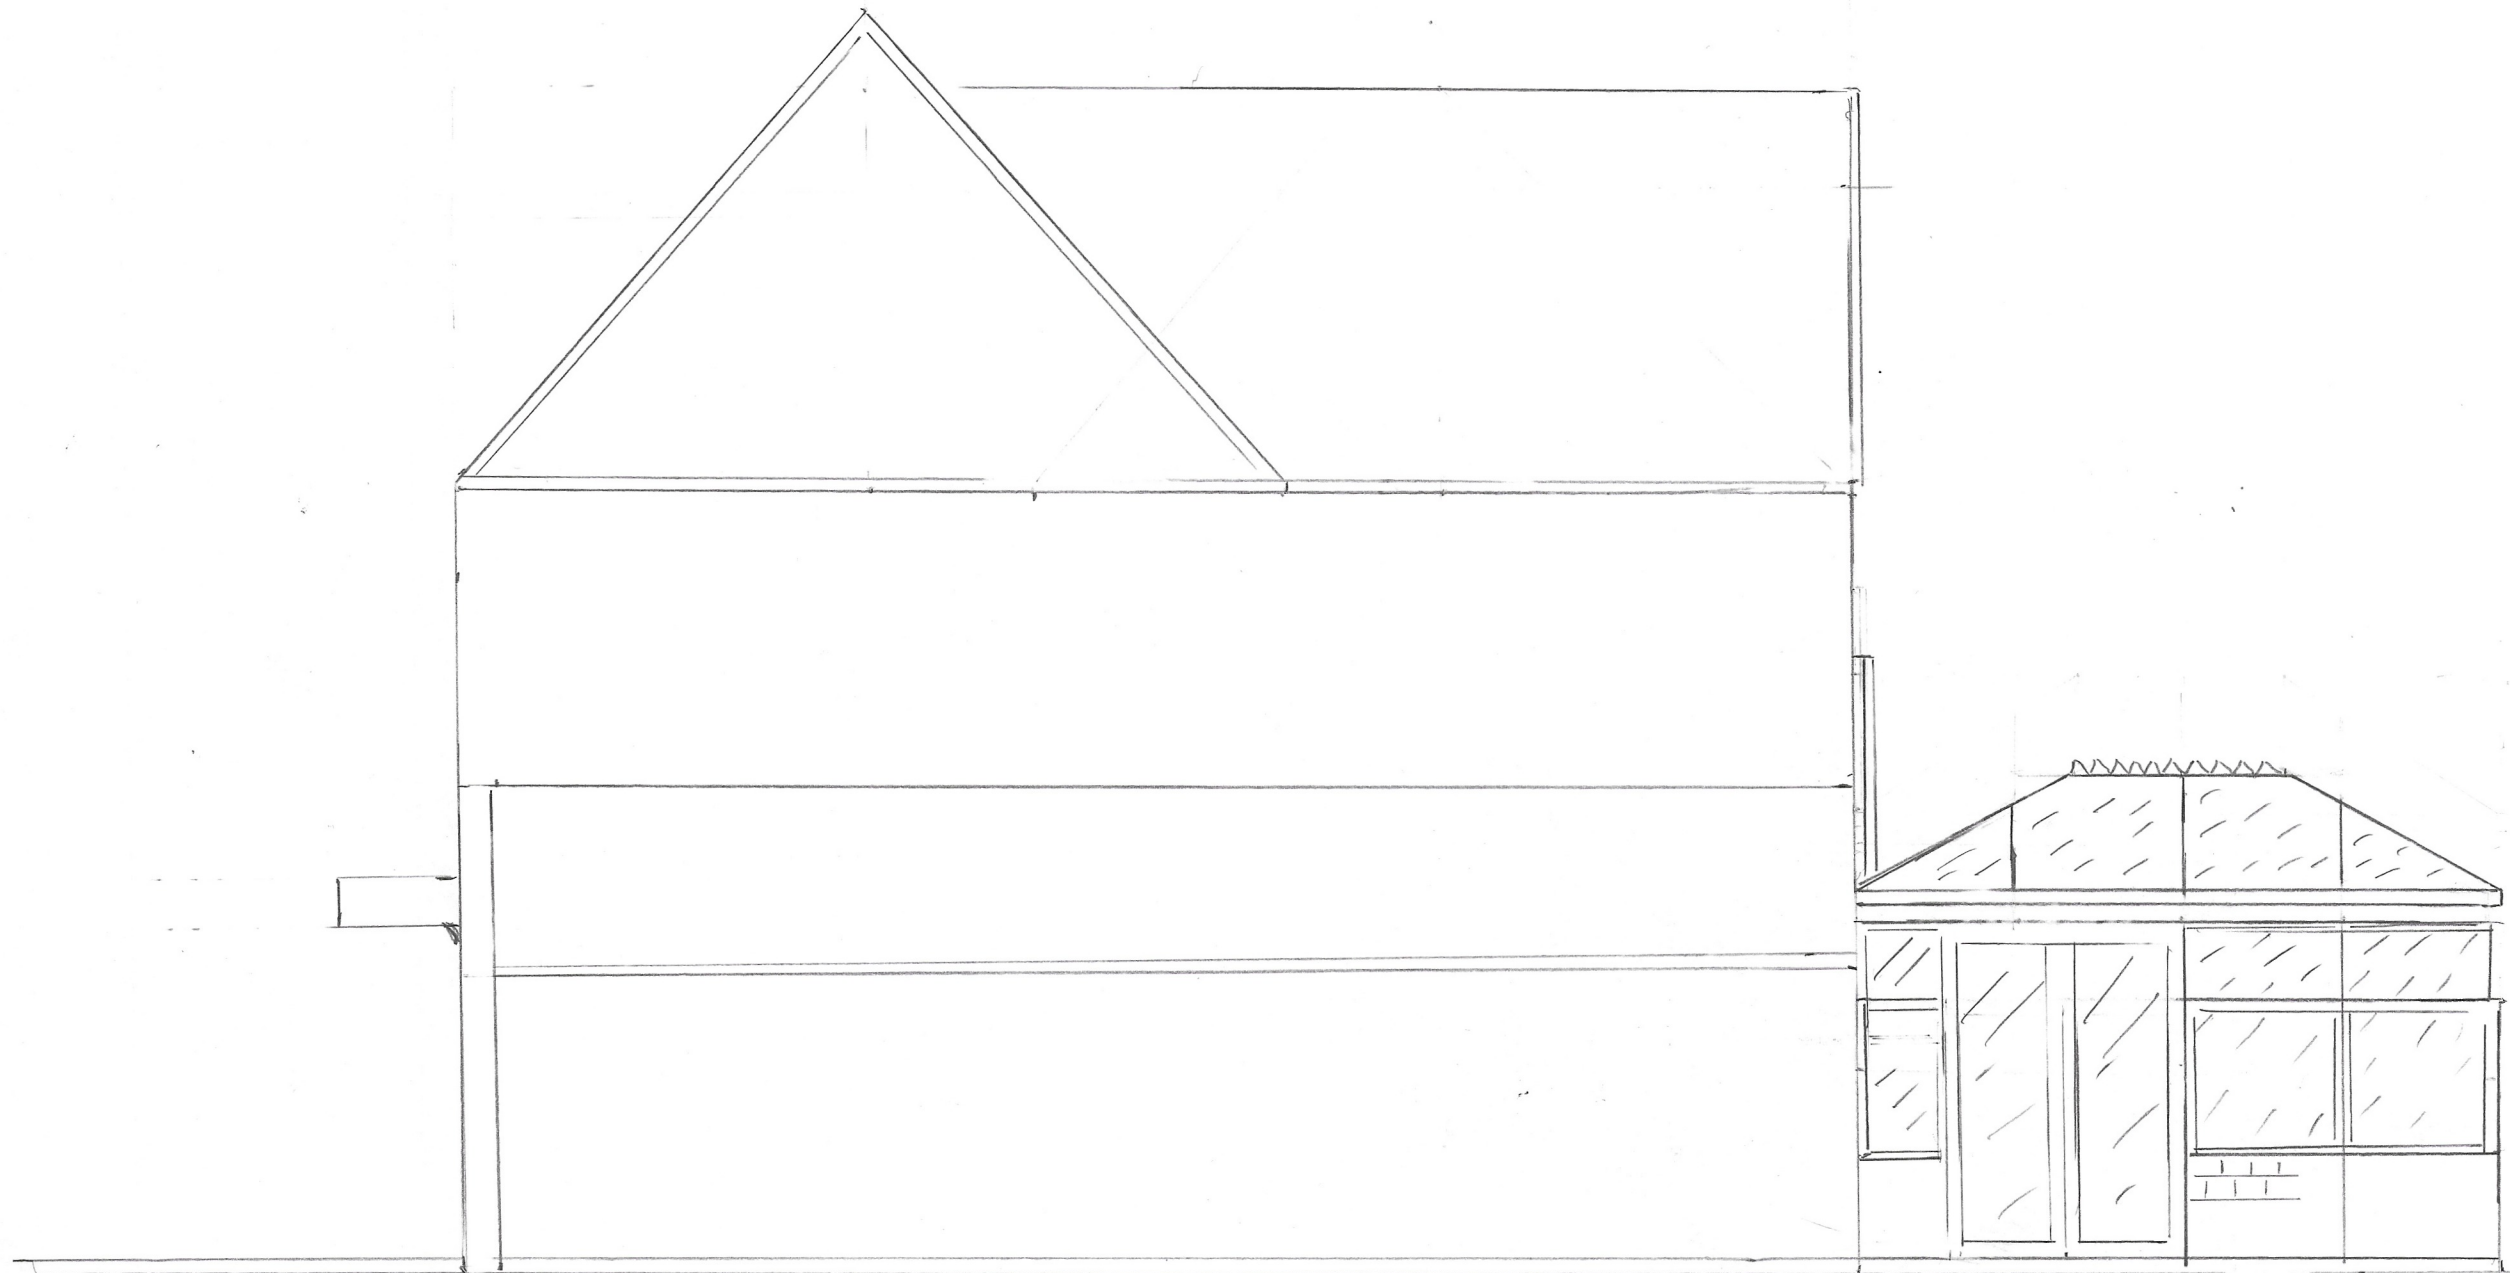


EXISTING SIDE ELEVATION

DRG N° 5

100 BRADENSTOKE

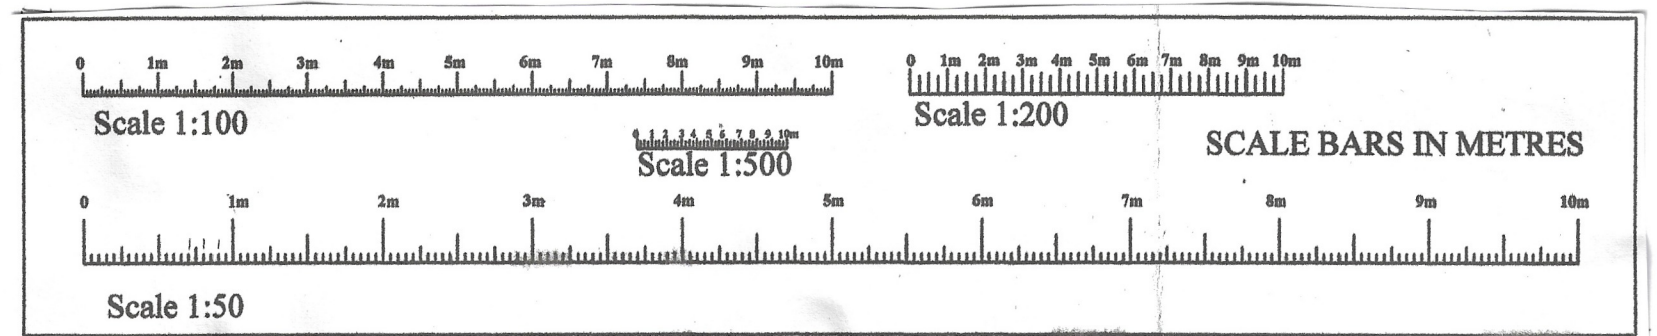

SCALE 1-50