


PROPOSED FRONT ELEVATION

DRC NO 4

100 BRADENSTAKE

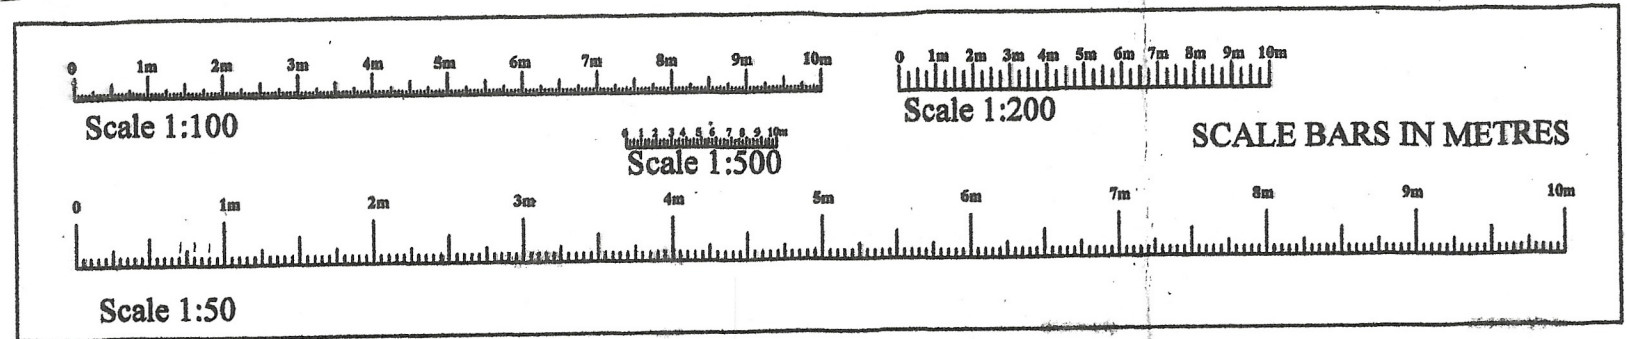

PROPOSED FRONT ELEVATION. SCALE 1-50