


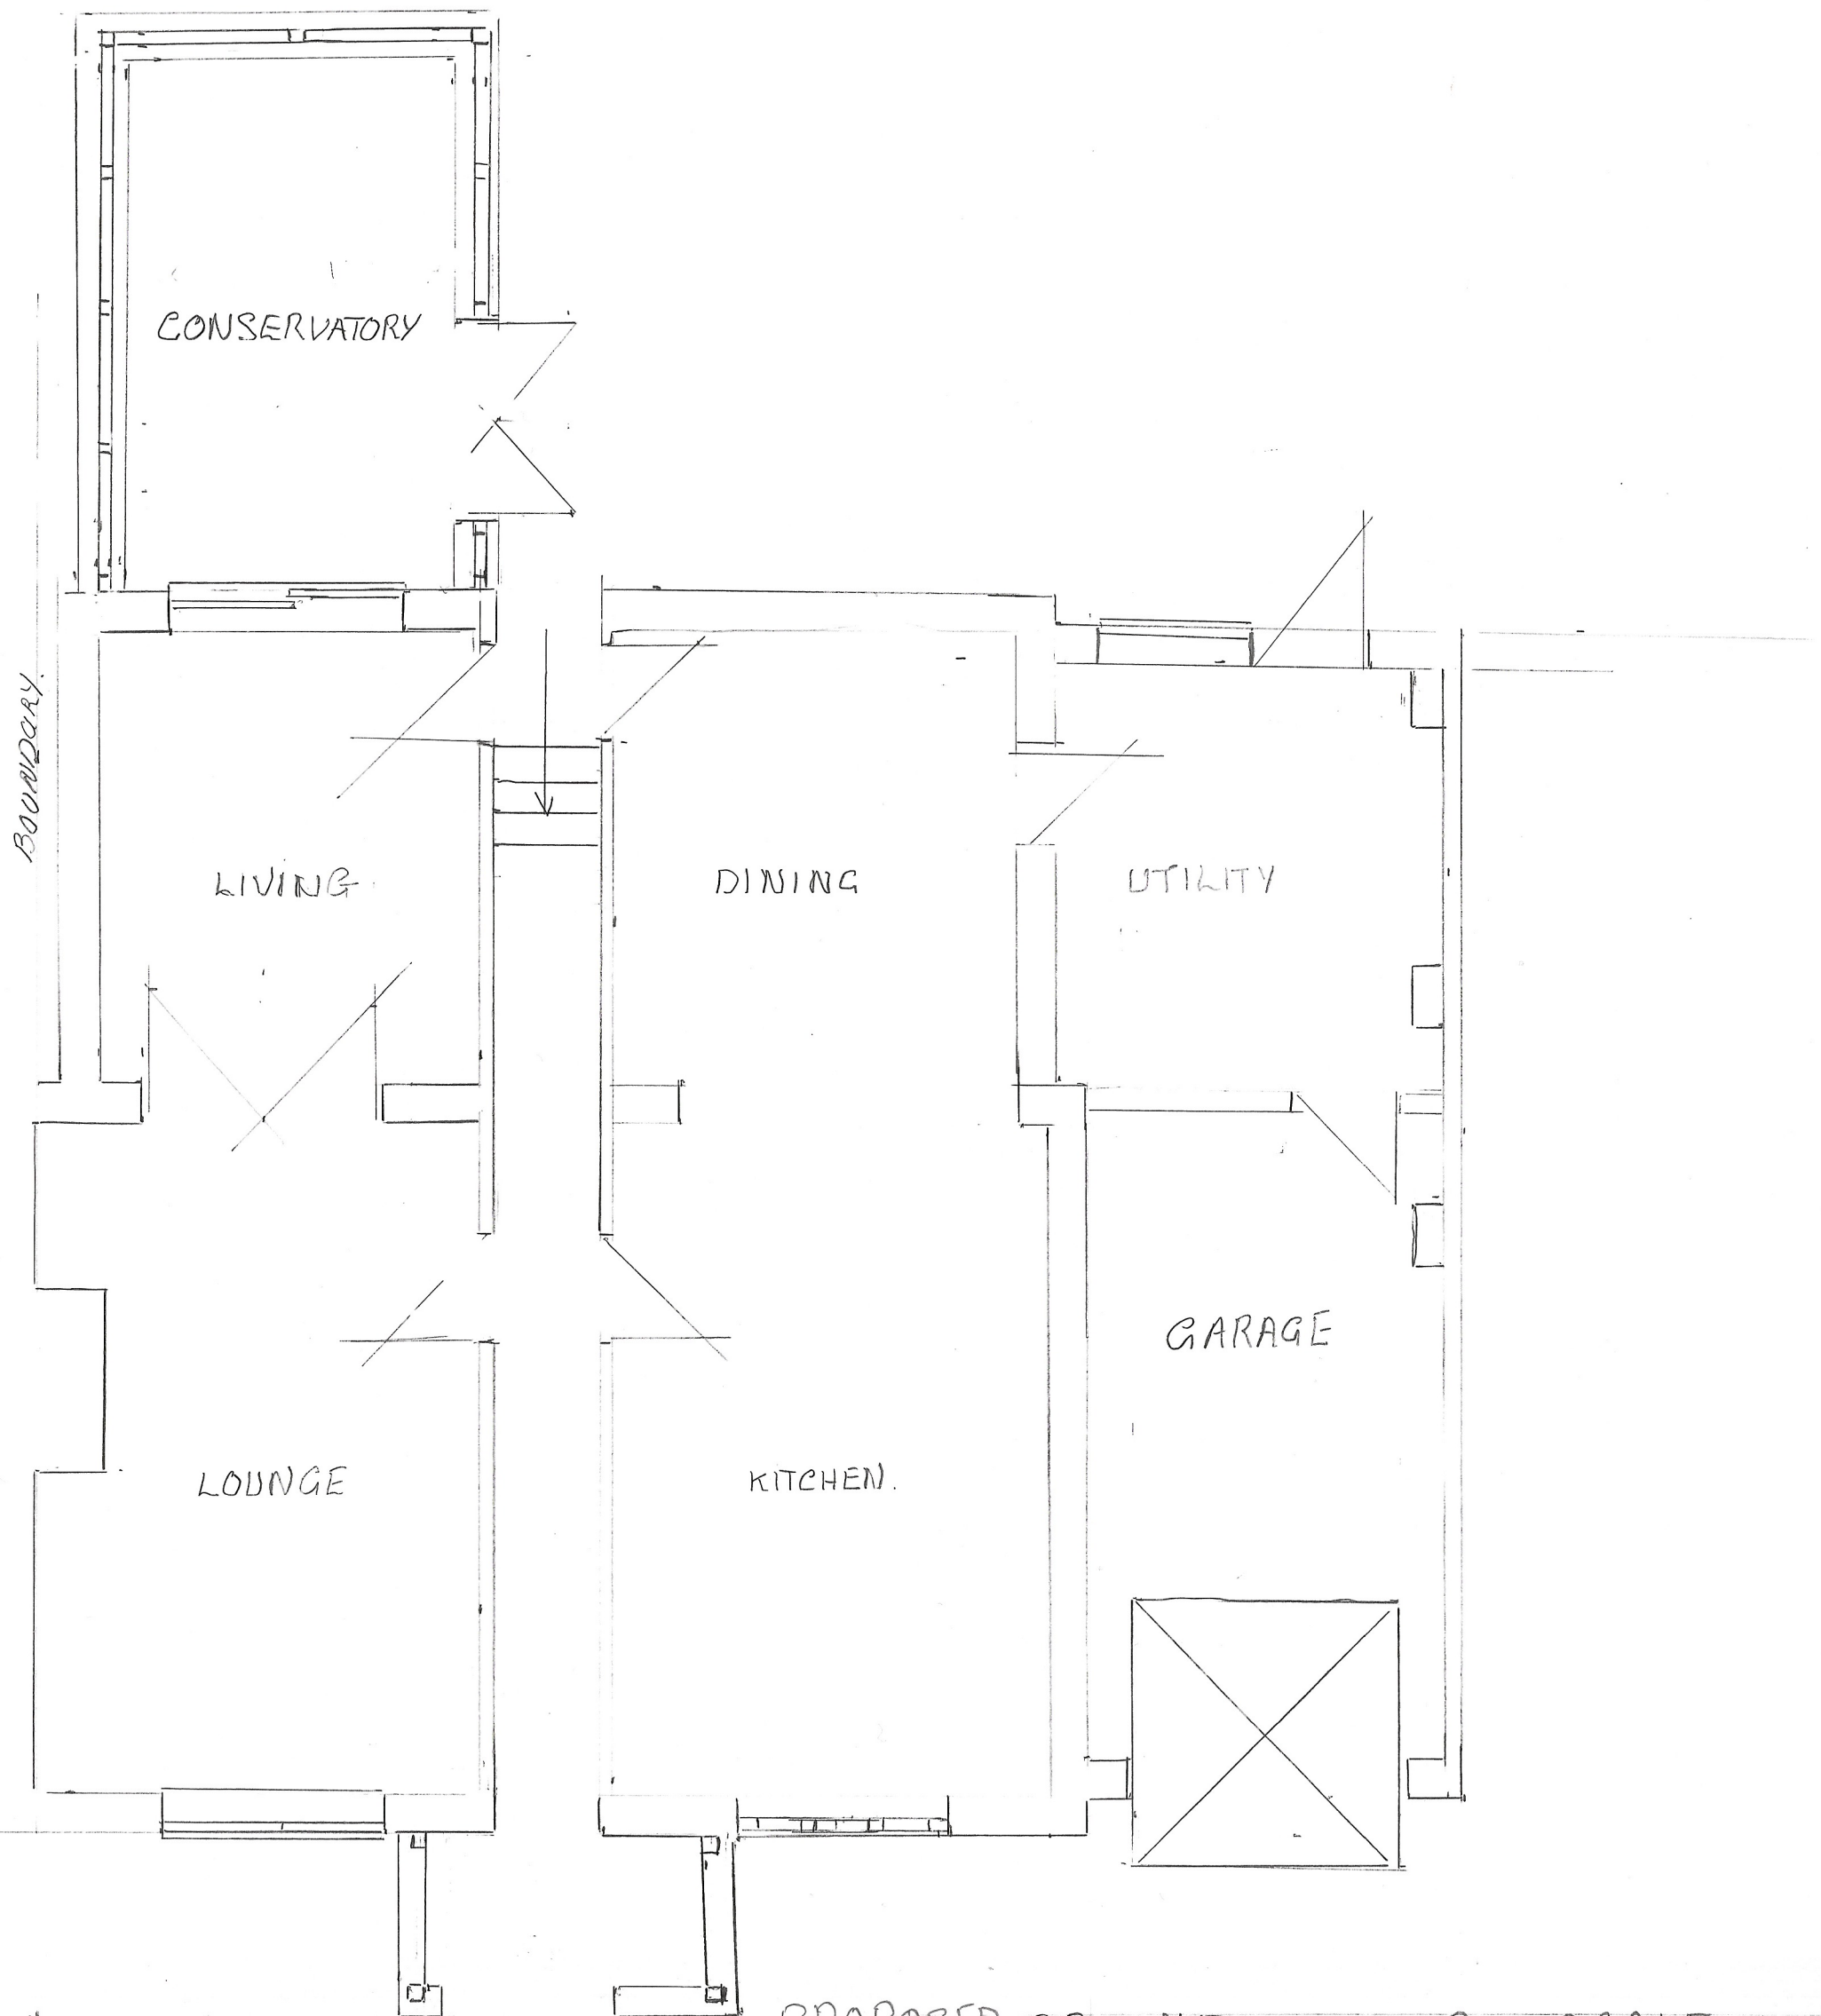

PROPOSED GROUND FLOOR, SCALE 1-50

