
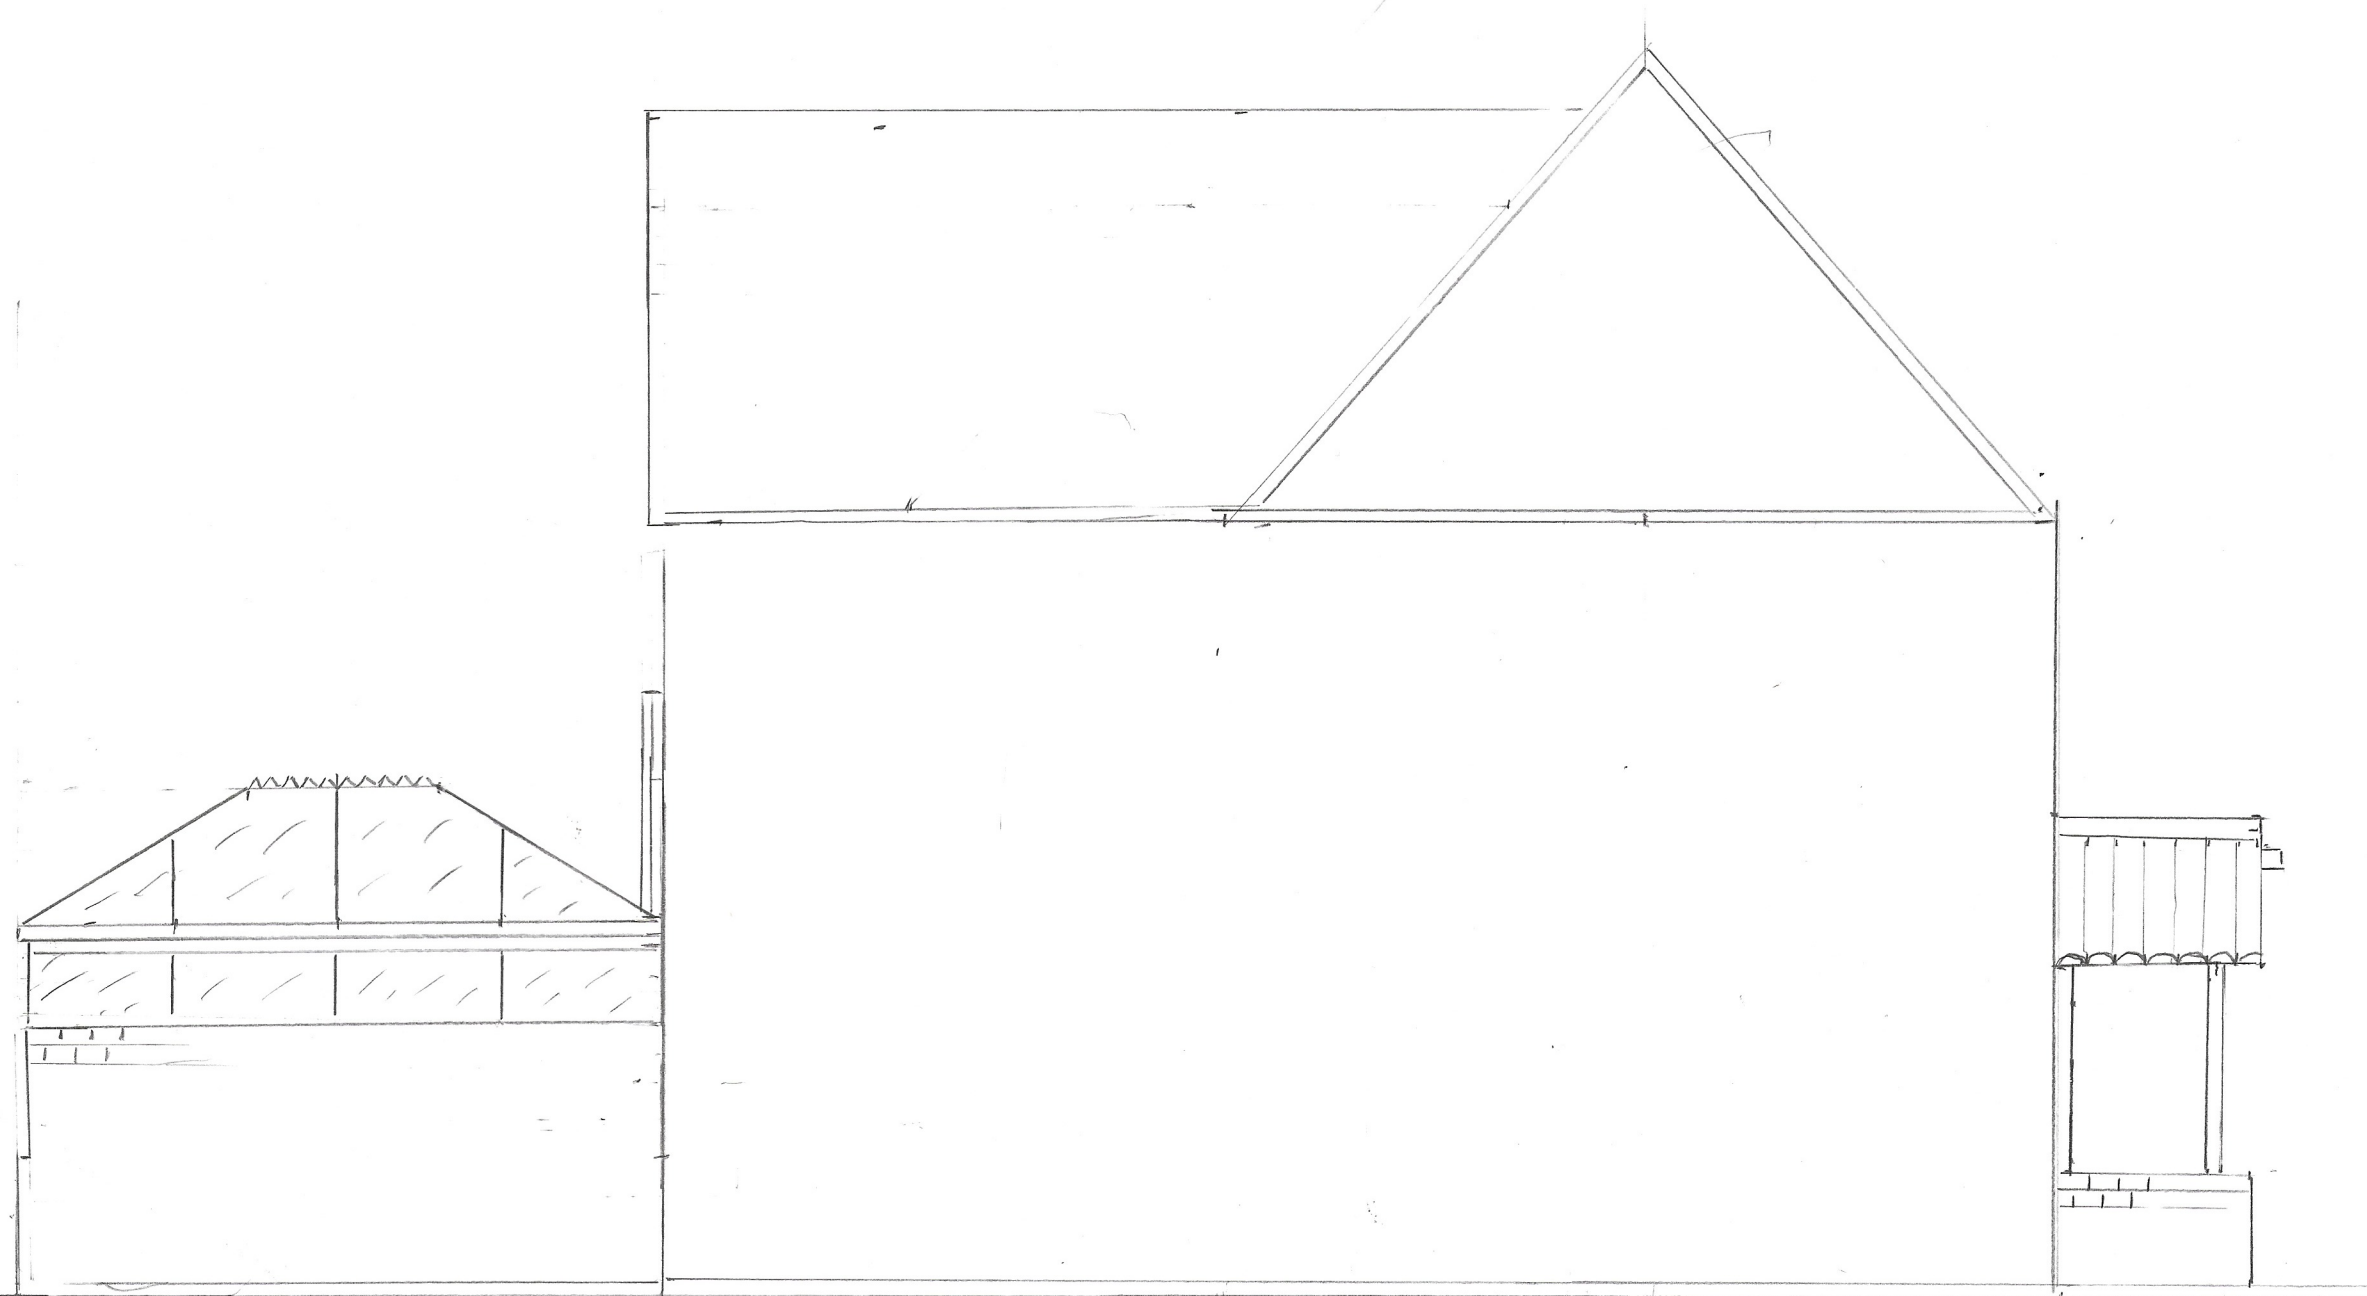


PROPOSED SIDE ELEVATION

DRG N° 8

100 BRADENSTOKE

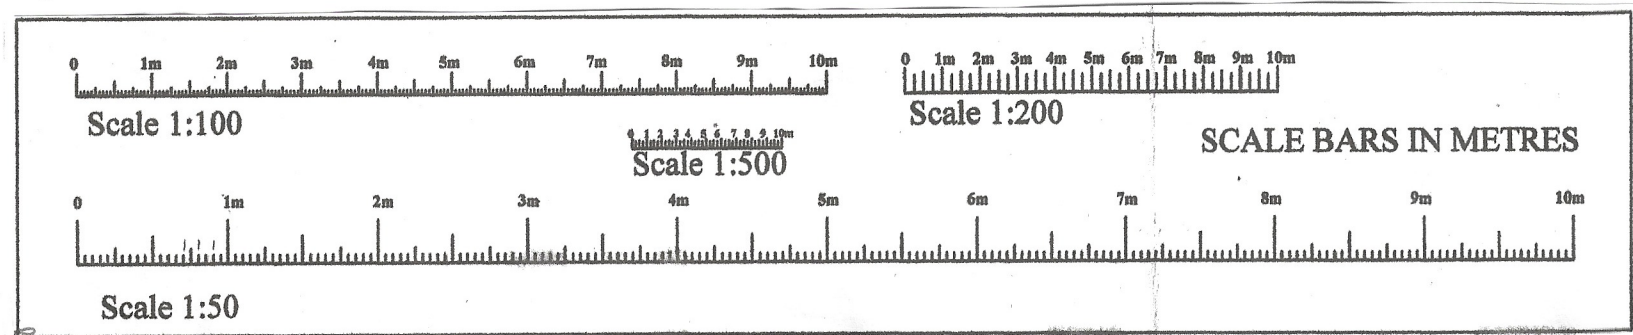

SCALE 1-50