
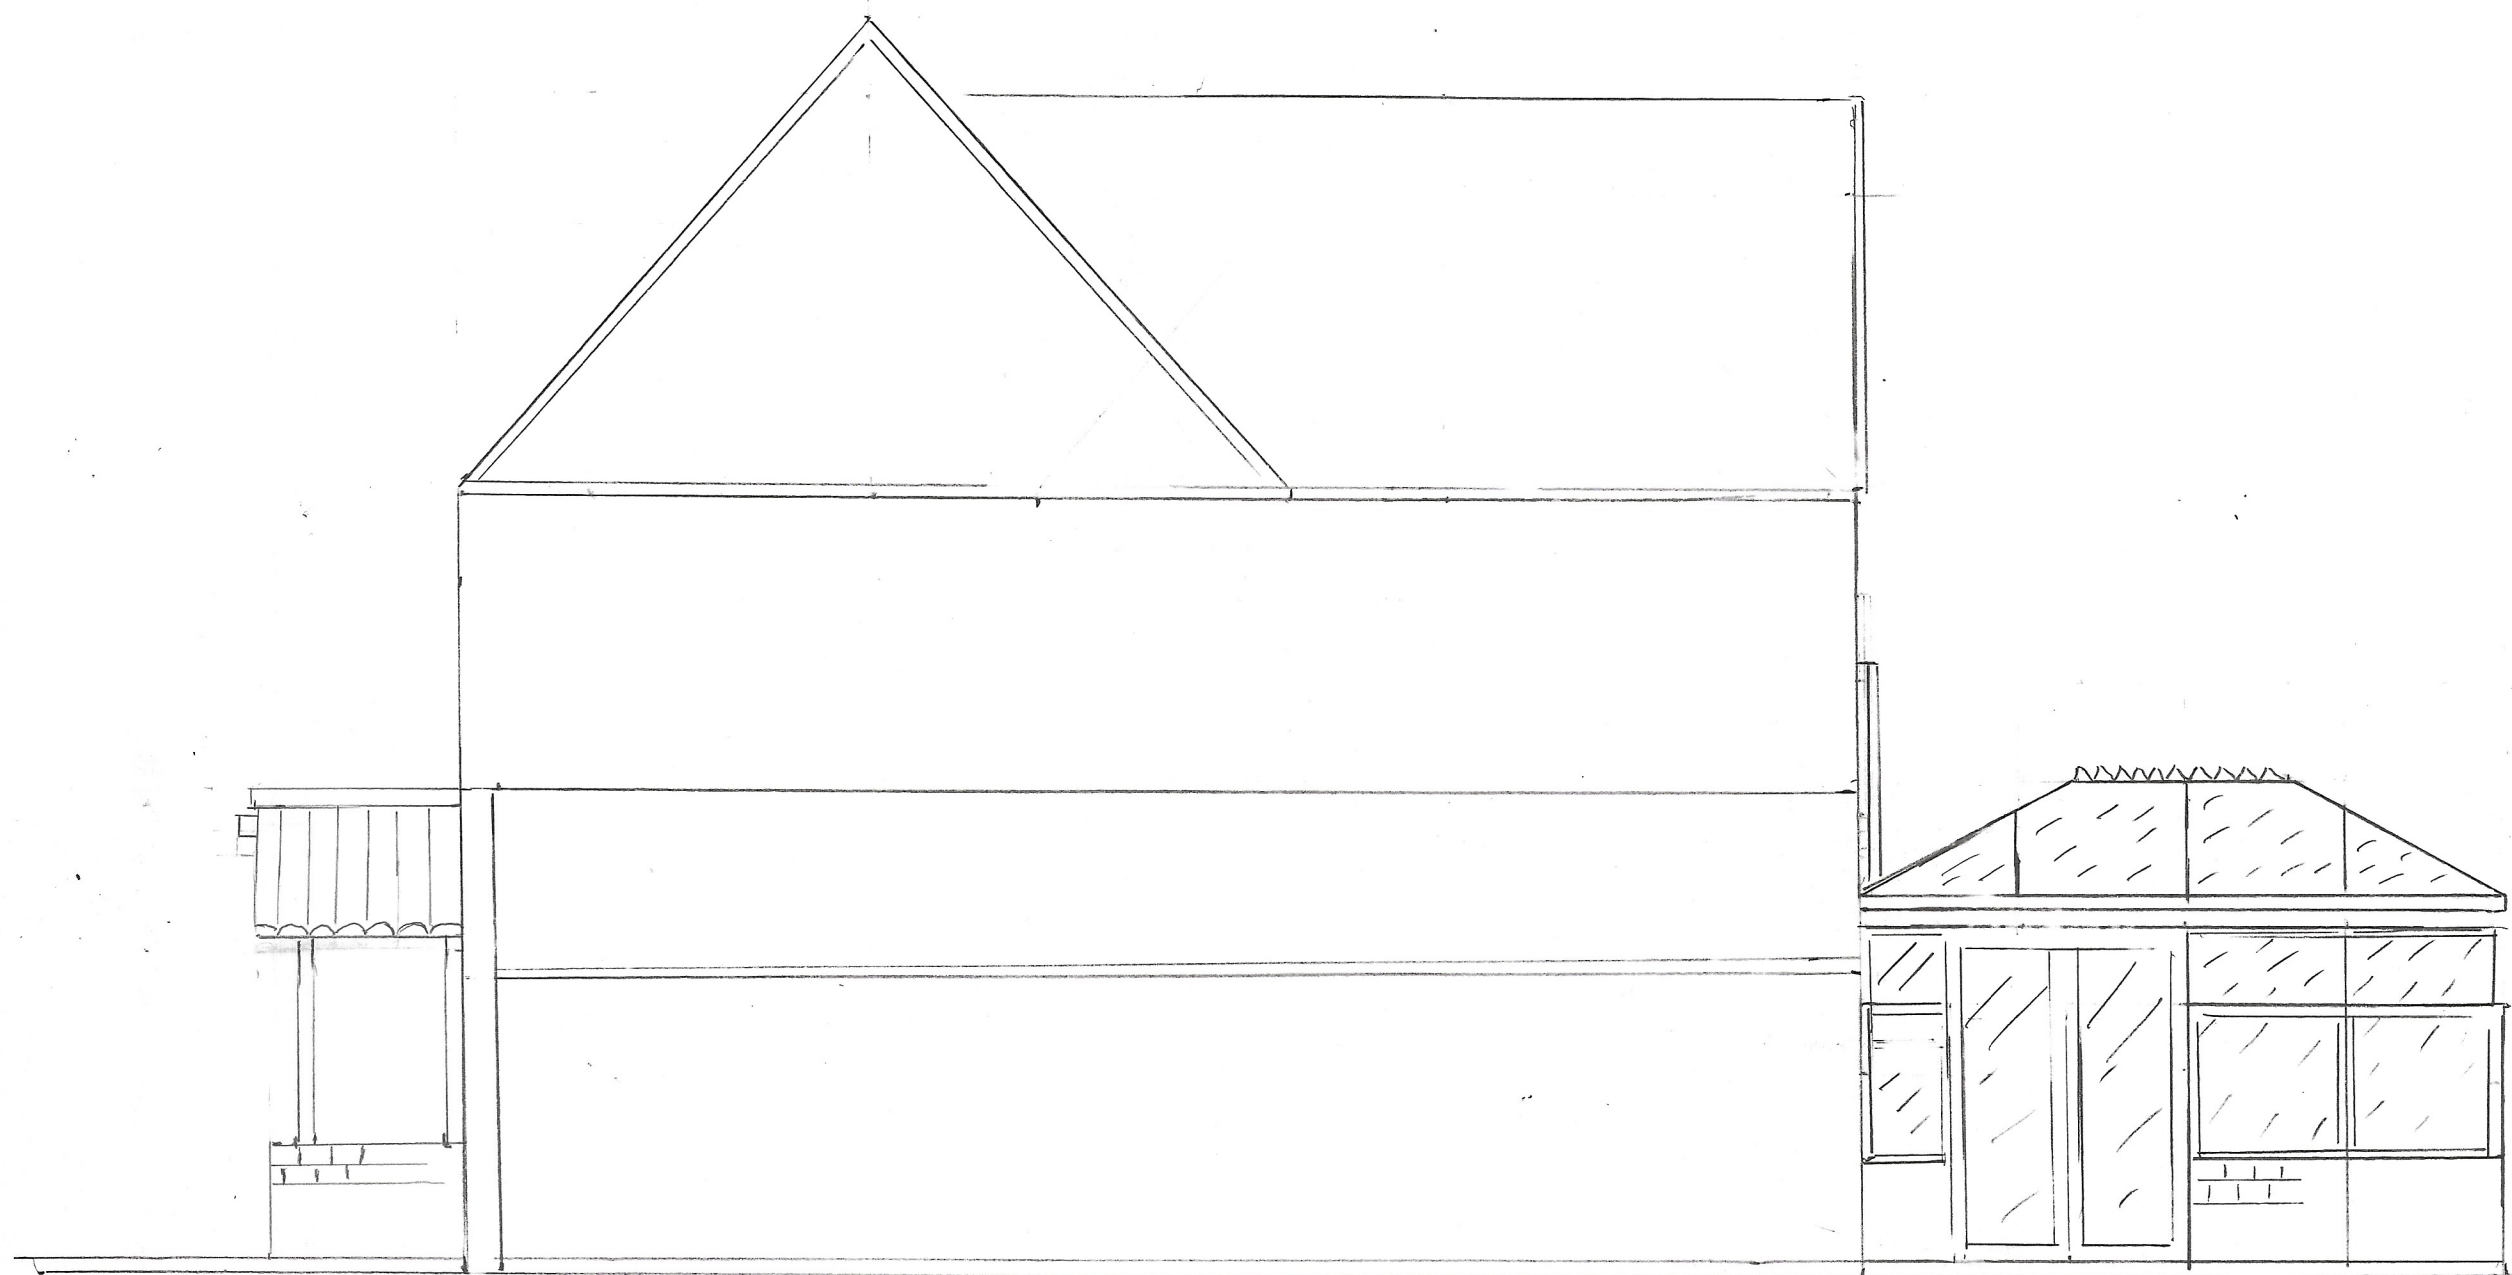


PROPOSED SIDE ELEVATION

DRG N° 6

100 BRADENSTOKE

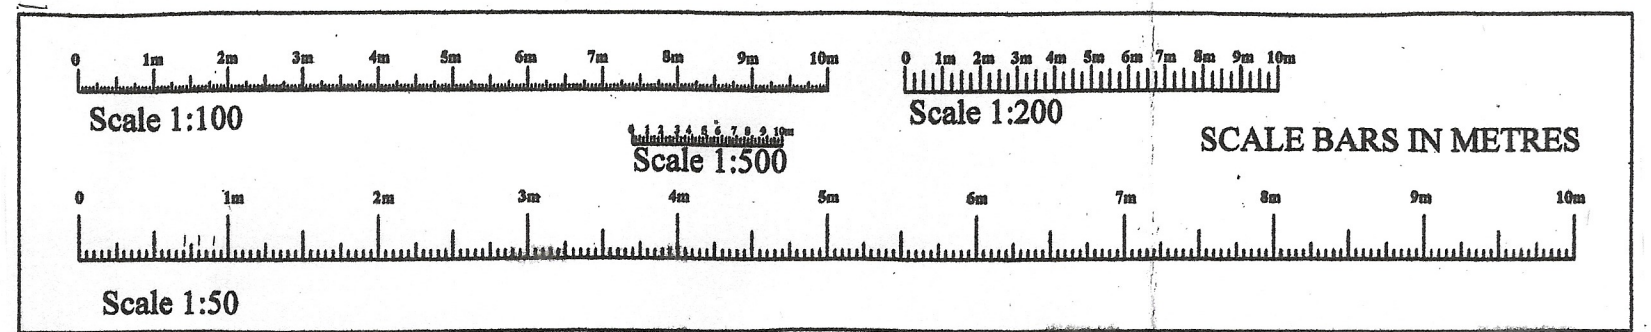

SCALE 1-50