


# 100 Bradenstike Porch - Existing

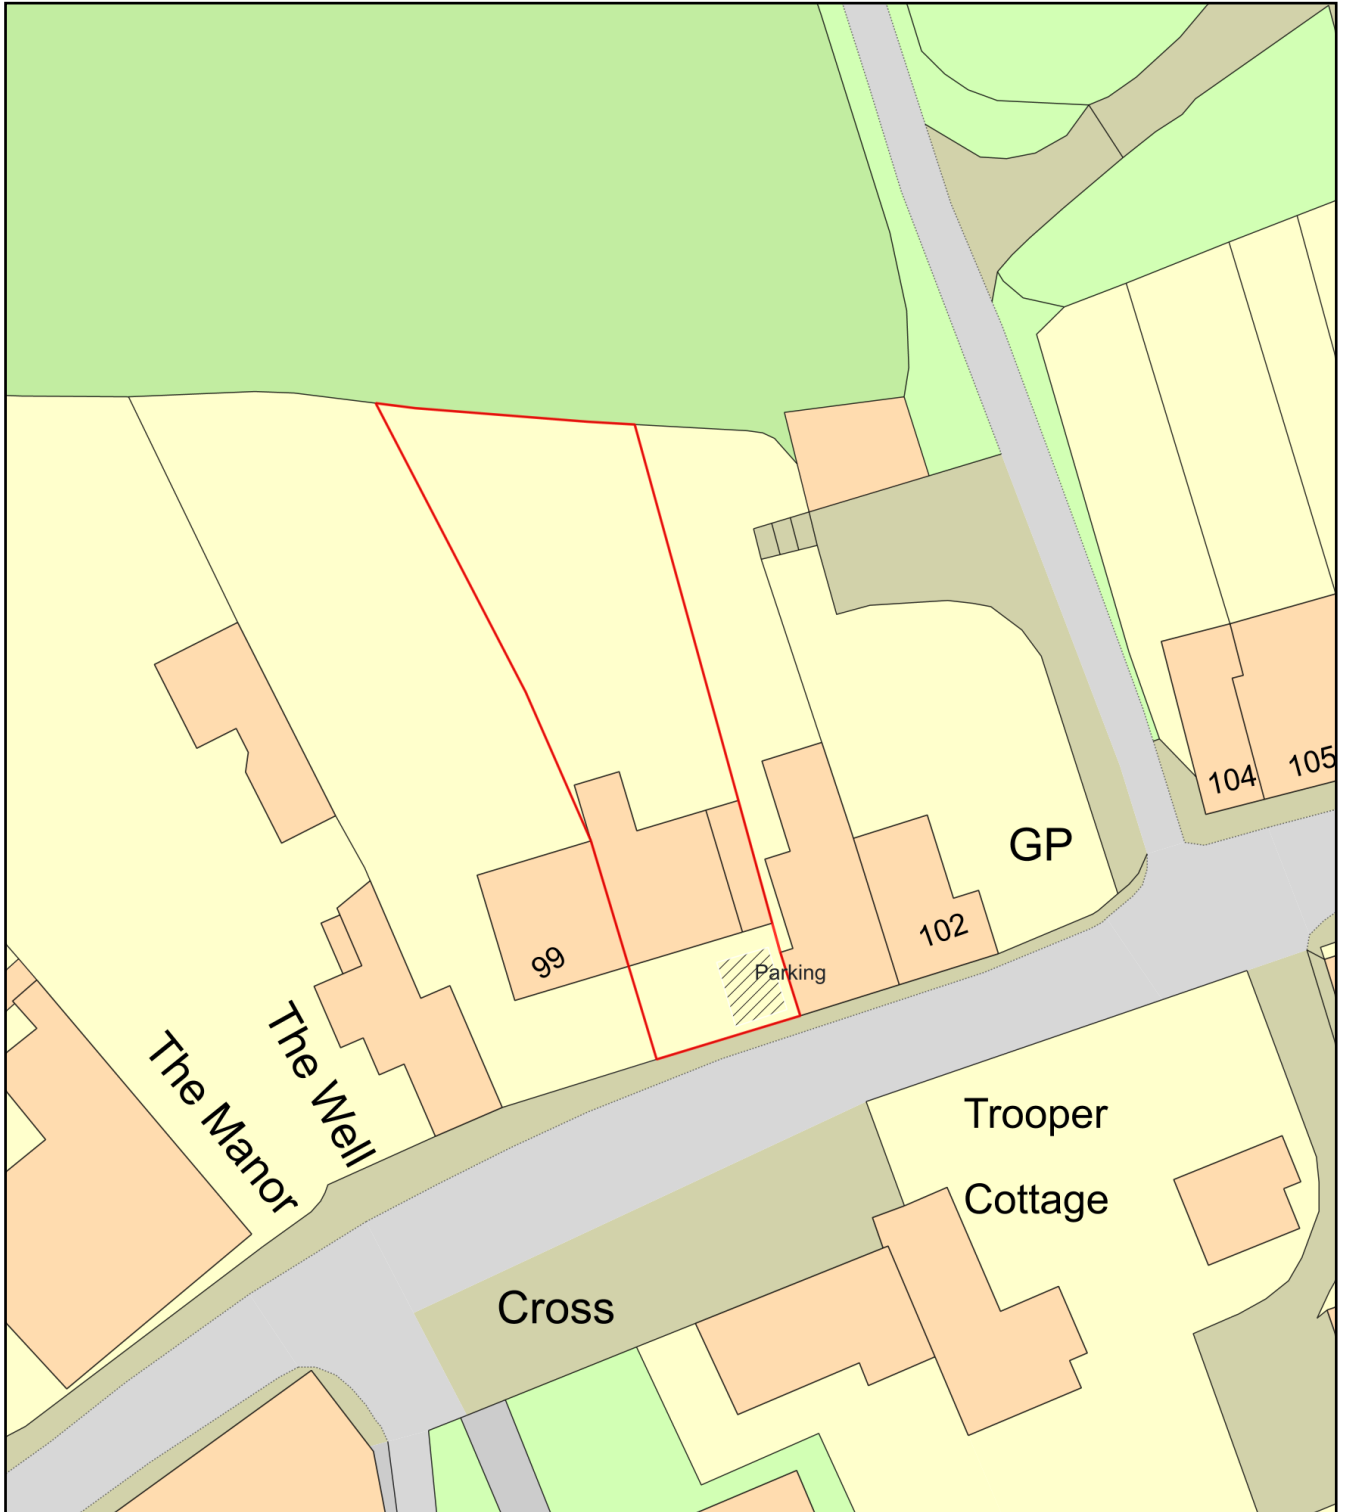

0 20  
Metres



Plan Produced for: Mr N Griffiths

Date Produced: 21 Jul 2026

Plan Reference Number: TQRQM26202110106376

Scale: 1:500 @ A4