



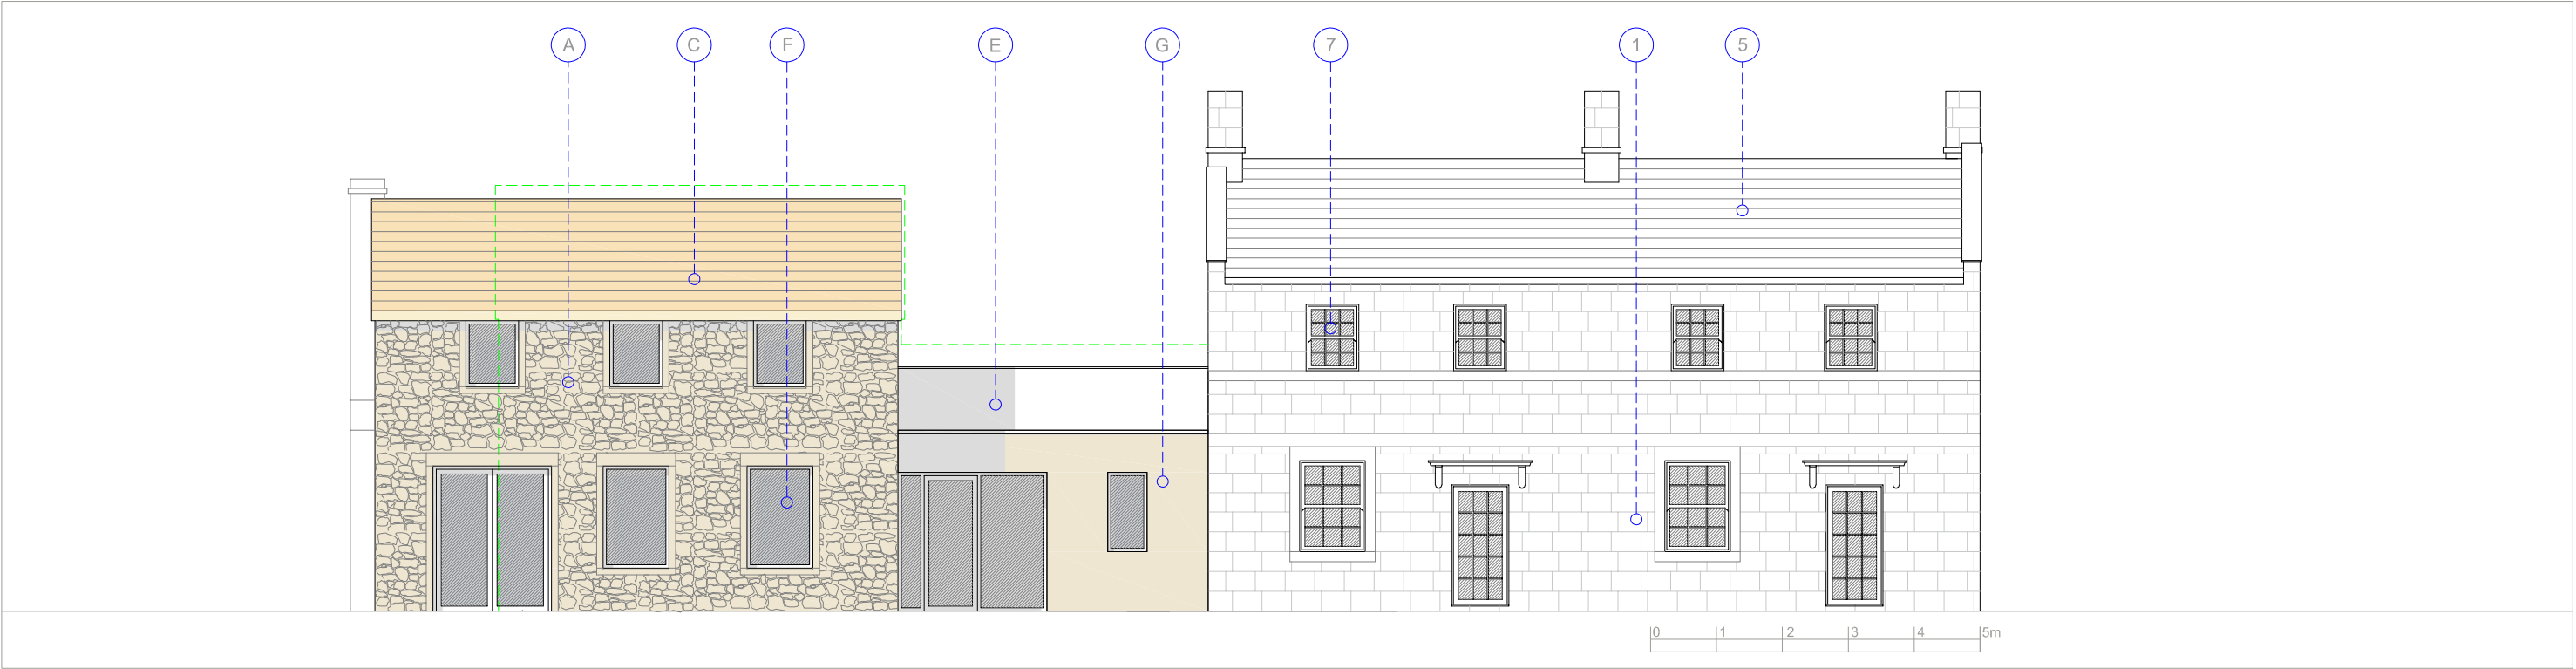

Front (West) Elevation 1:100

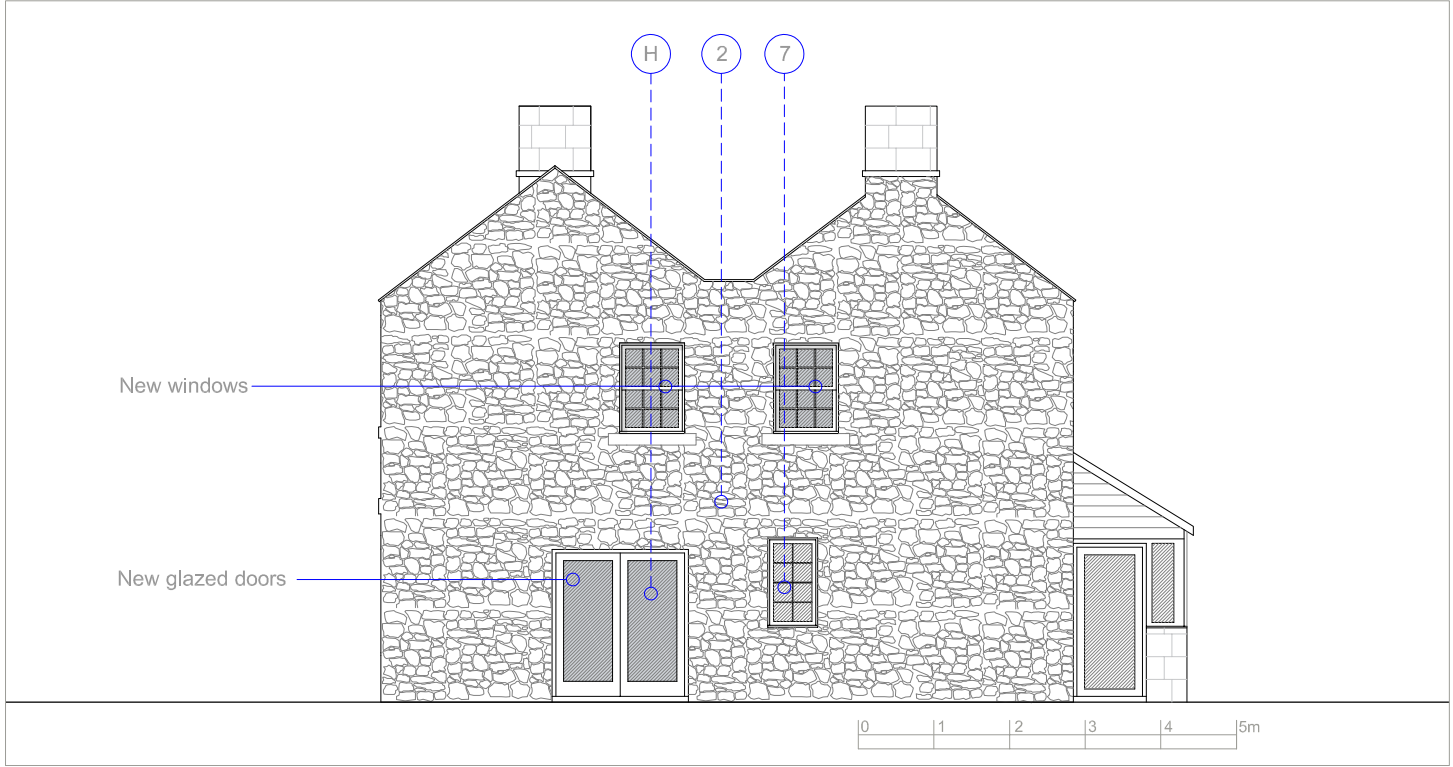

Side (North) Elevation 1:100



Side (South) Elevation 1:100

Existing Materials	Proposed Materials
1 Natural ashlar limestone	A Natural limestone to match existing
2 Natural random rubble limestone	B Timber cladding
3 Reconstituted stone walling	C Clay pantiles to match existing
4 Concrete pantiles	D Green oak structure
5 Clay pantiles	E Glazed balustrade
6 Upvc windows & doors	F Windows & doors - material tbc.
7 Painted timber windows & doors	G Stone coloured render
8 Timber cladding	H Painted timber doors

Walker - Elbow Cottage

Refurbishment & Extension Proposed Elevations (1)

job no 2137 dwg no P-11 rev K date Nov '25 drawn ae checked cad ref scale 1:100@A3

Use figured dimensions only. All levels and dimensions to be checked on site. Drawing to be read in conjunction with all relevant information.
©Alistair Ellen Architect. All rights reserved.

alistair@alistairellen.co.uk
07771 956771
www.alistairellen.co.uk

Dormers, The Green, Hinton Charterhouse, Bath
BA2 7TJ

Alistair Ellen Architect