

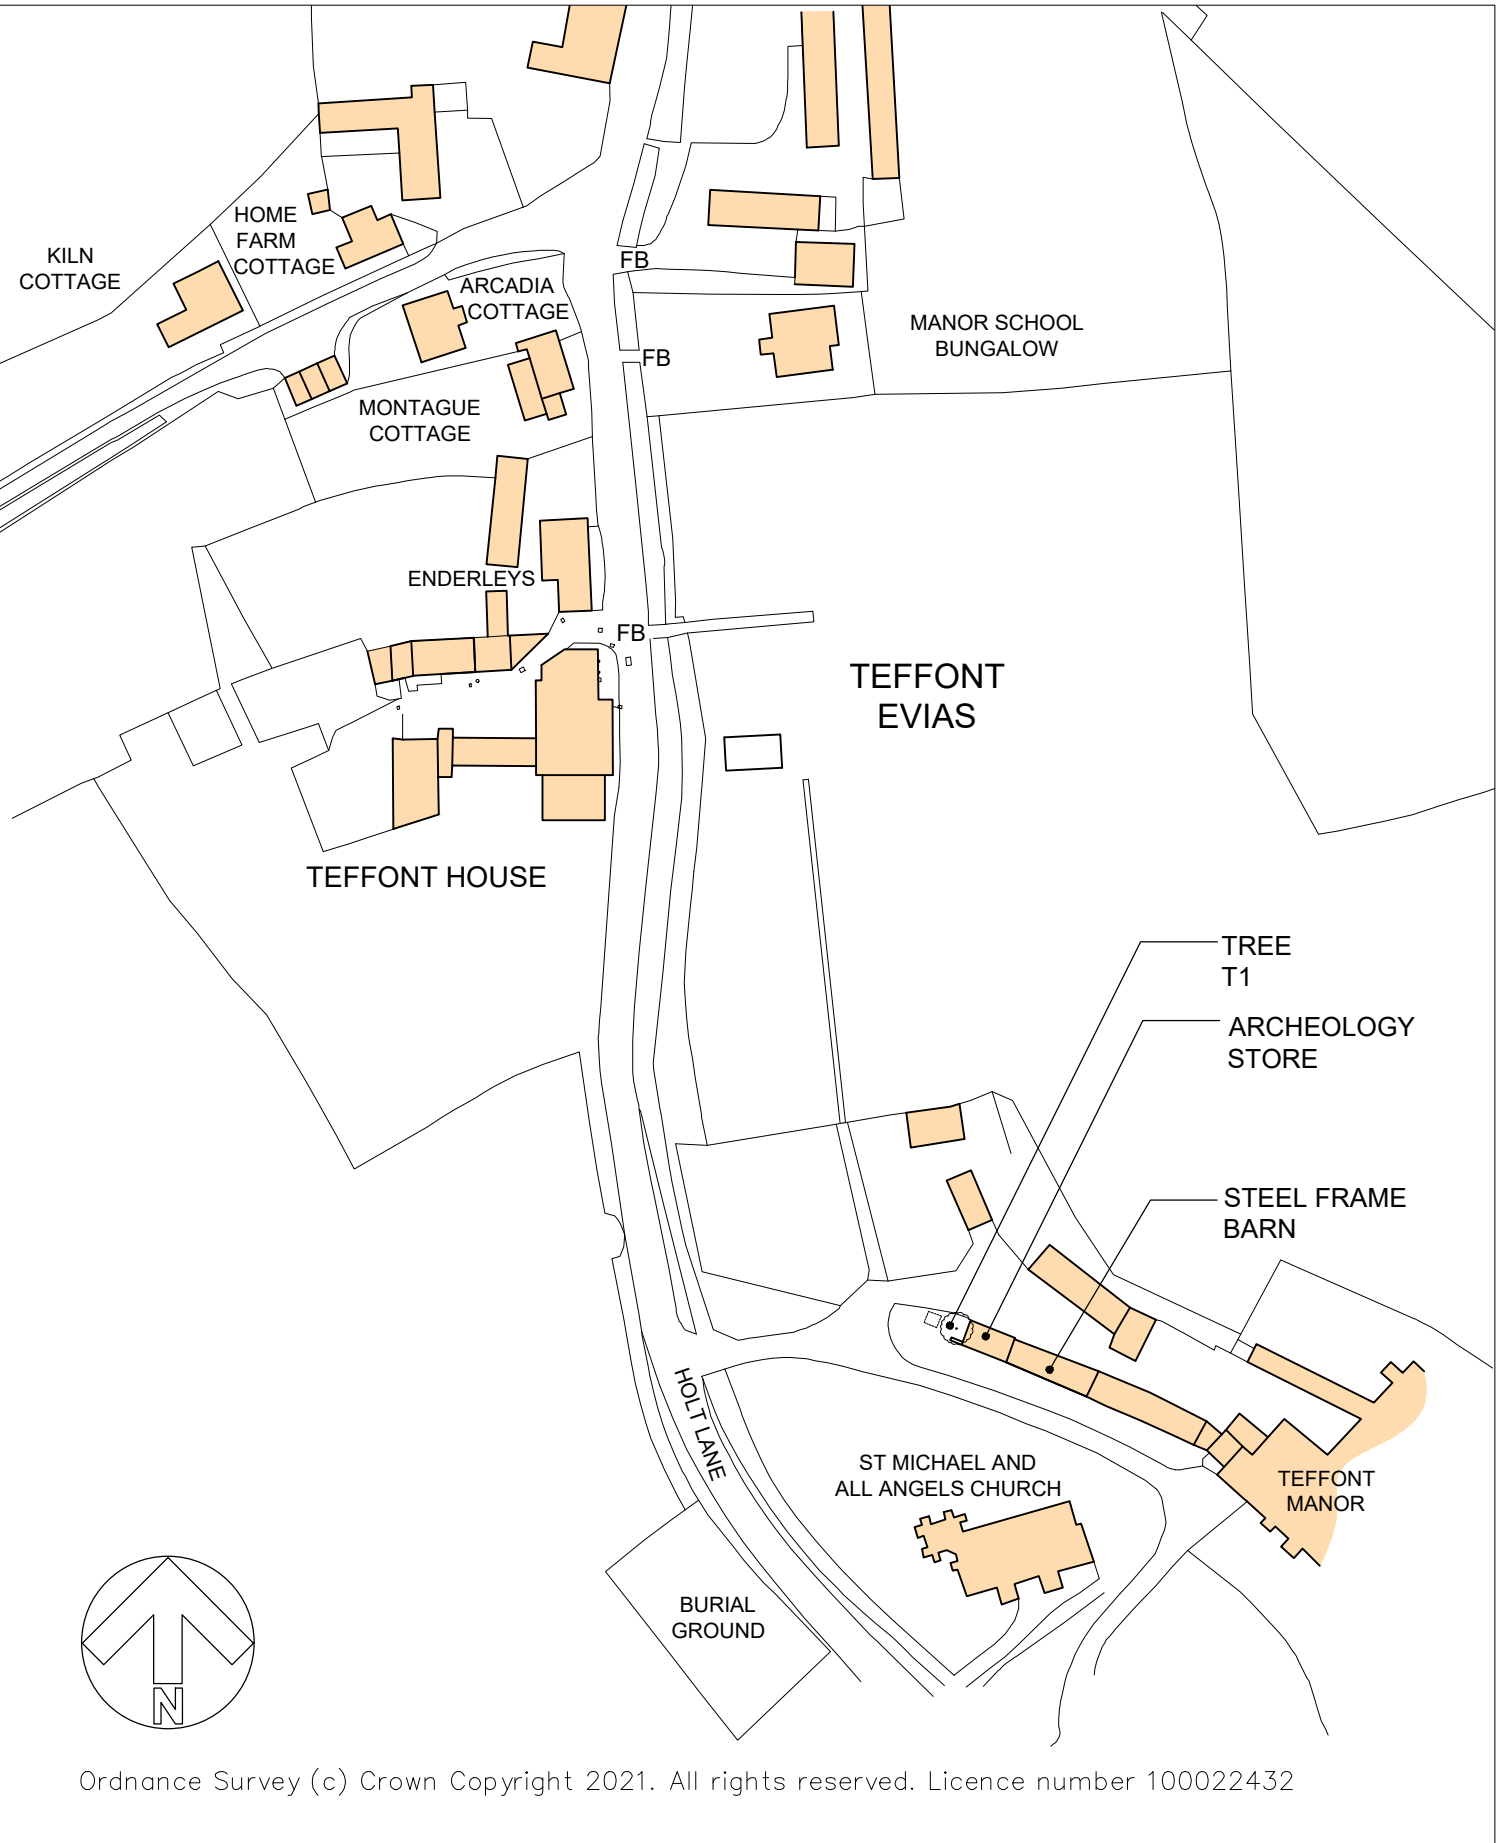


THIS DRAWING IS COPYRIGHT
Contractor must take site sizes


Any discrepancies between the
drawing and site conditions
should be reported to the
Principal Designer

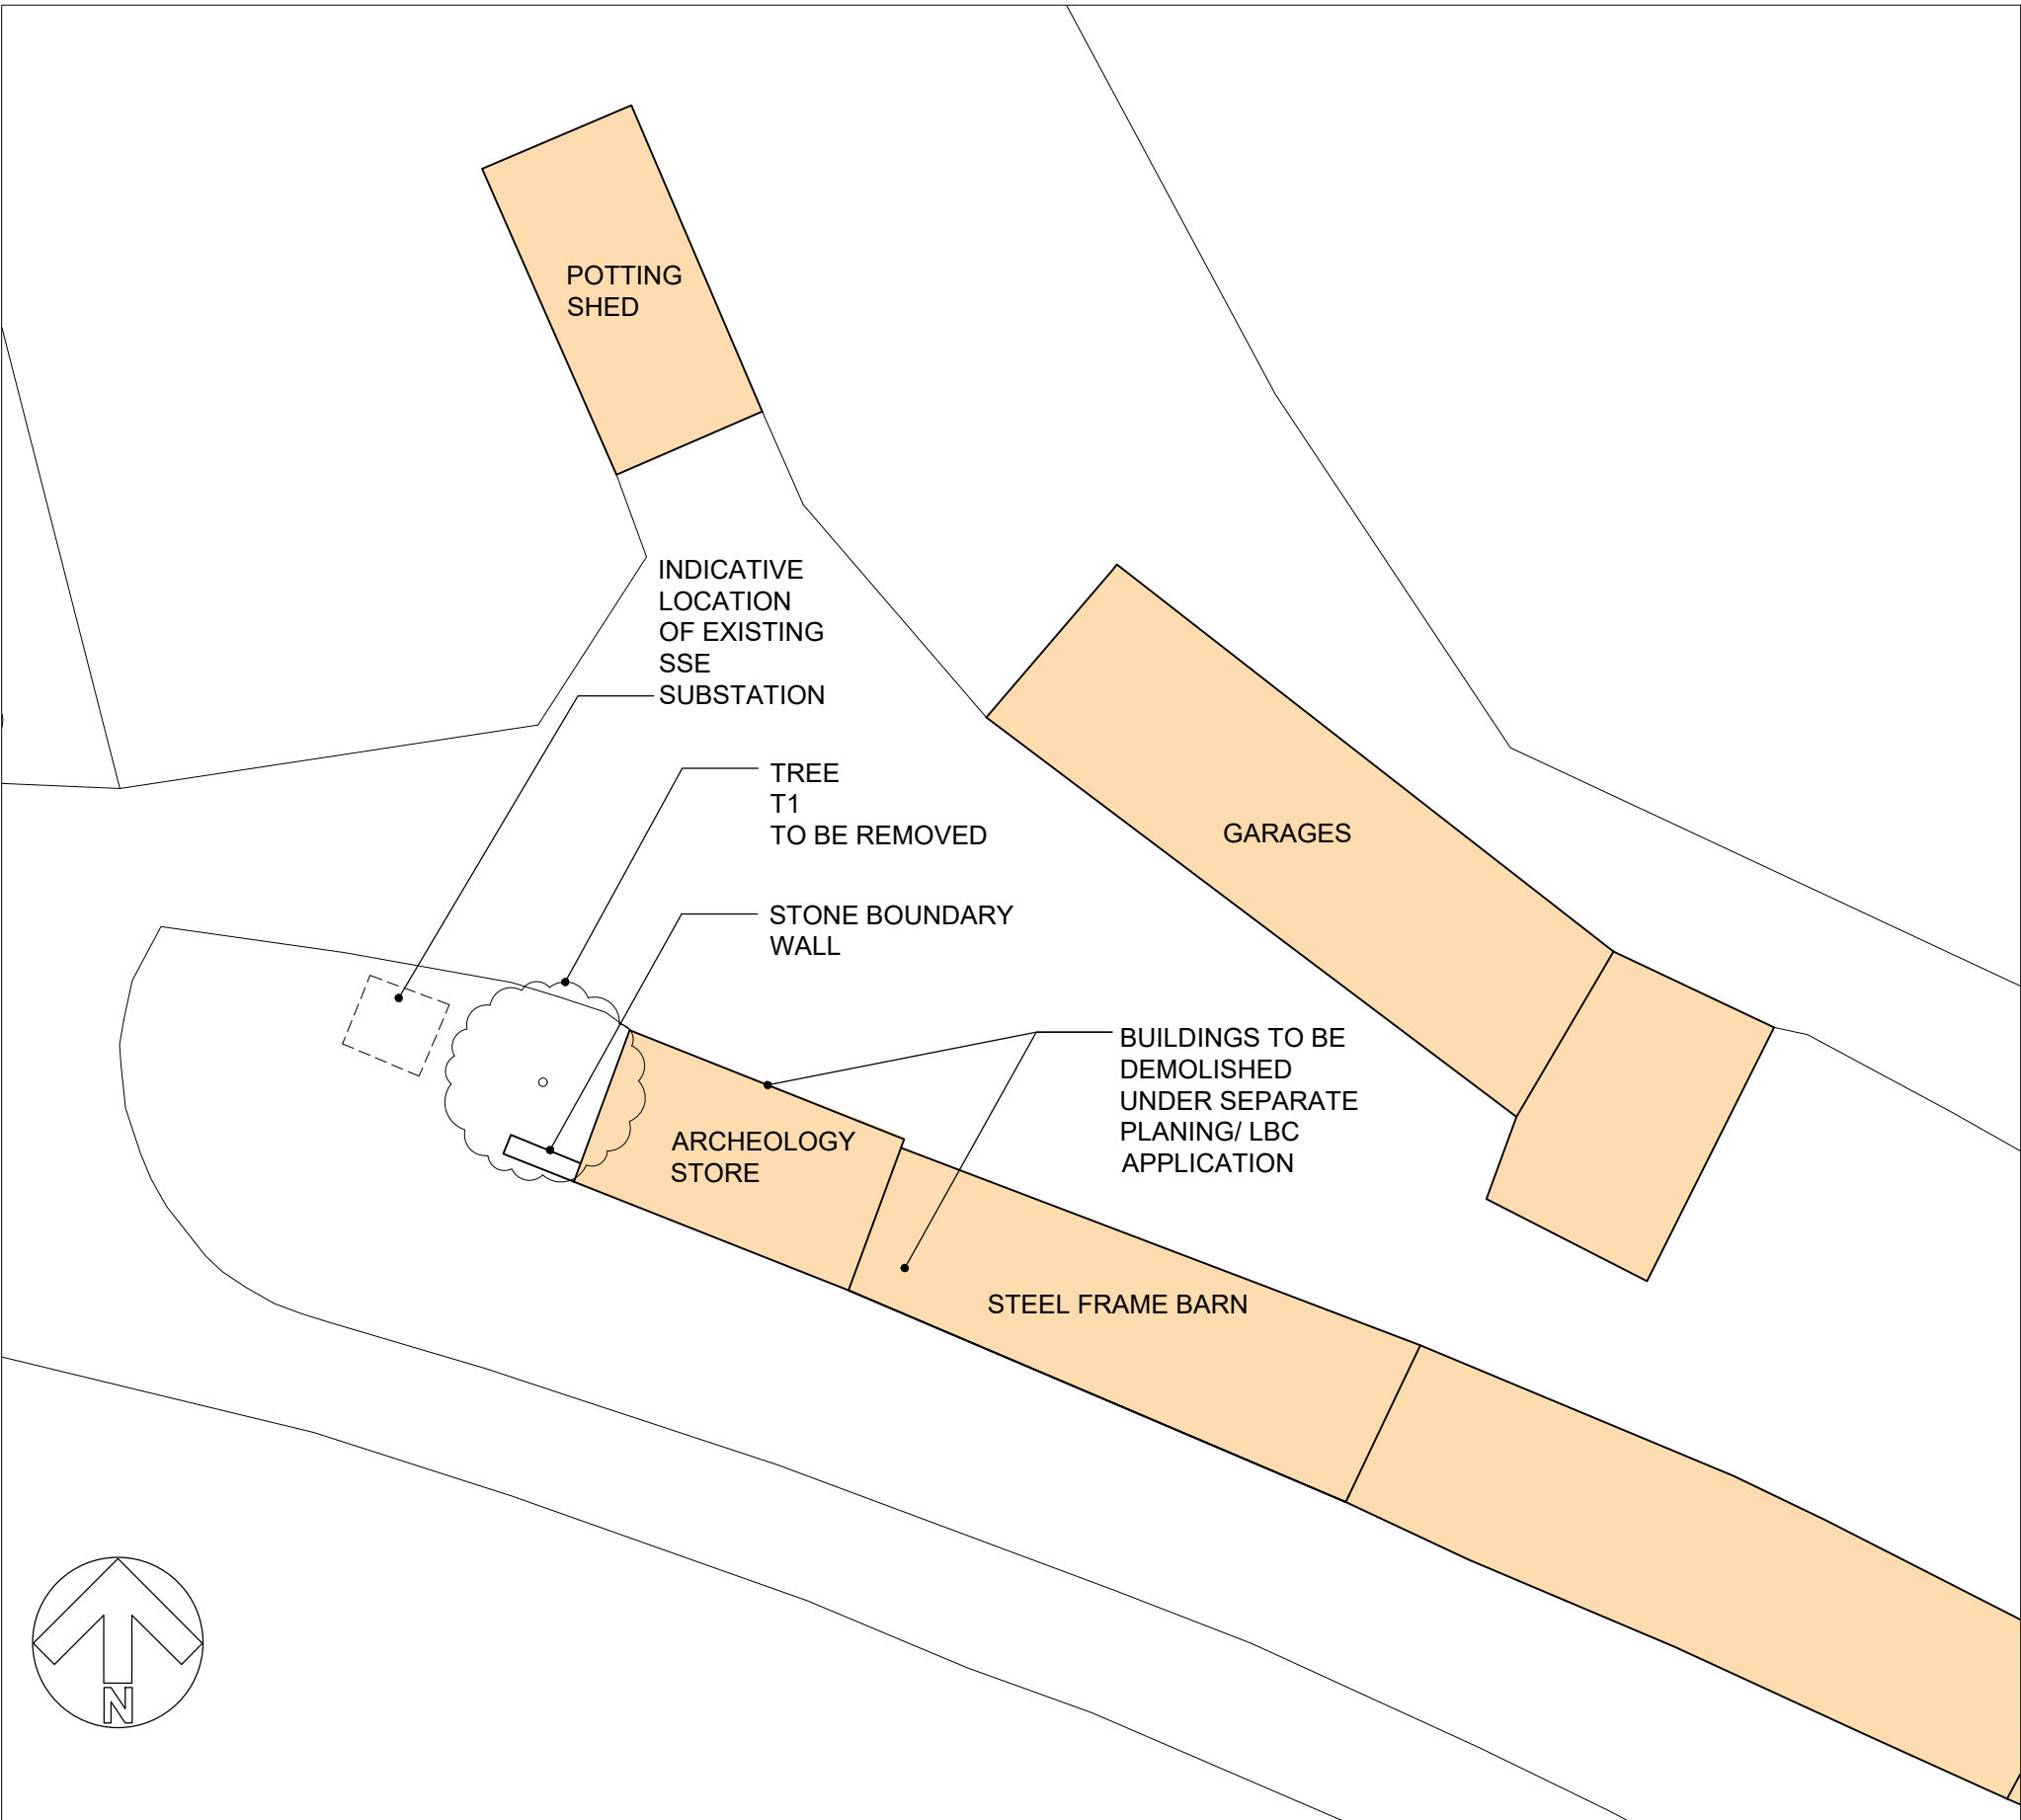

LOCATION PLAN
Scale 1:1250

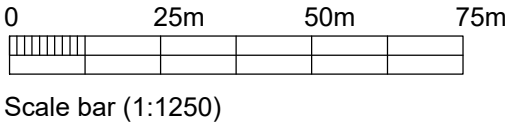

BLOCK PLAN
Scale 1:200

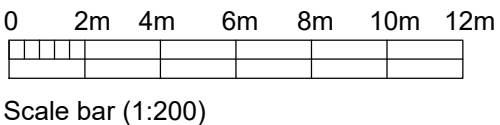

Rev.	Date		Init
CLIENT			
Dr. KEATINGE			
PROJECT			
TREE REMOVAL TEFFONT HOUSE, TEFFONT EVIAS SP3 5RJ			
DRAWING			
SITE LOCATION PLAN AND BLOCK PLAN			
DRAWN: EK	Date: 16/07/2026	Scale: AS STATED @ A2	
Drawing number: 3875 - 600		Rev.	
DOLMAN			
ARCHITECTURAL DESIGNERS COST CONSULTANTS		BUILDING SURVEYORS CDM PRINCIPAL DESIGNERS	
Sussex House Bath Road Devizes Wiltshire SN10 2AF		Tel: 01380 729456 Web: www.dolmansurveyors.co.uk Email: info@dolmansurveyors.co.uk	