


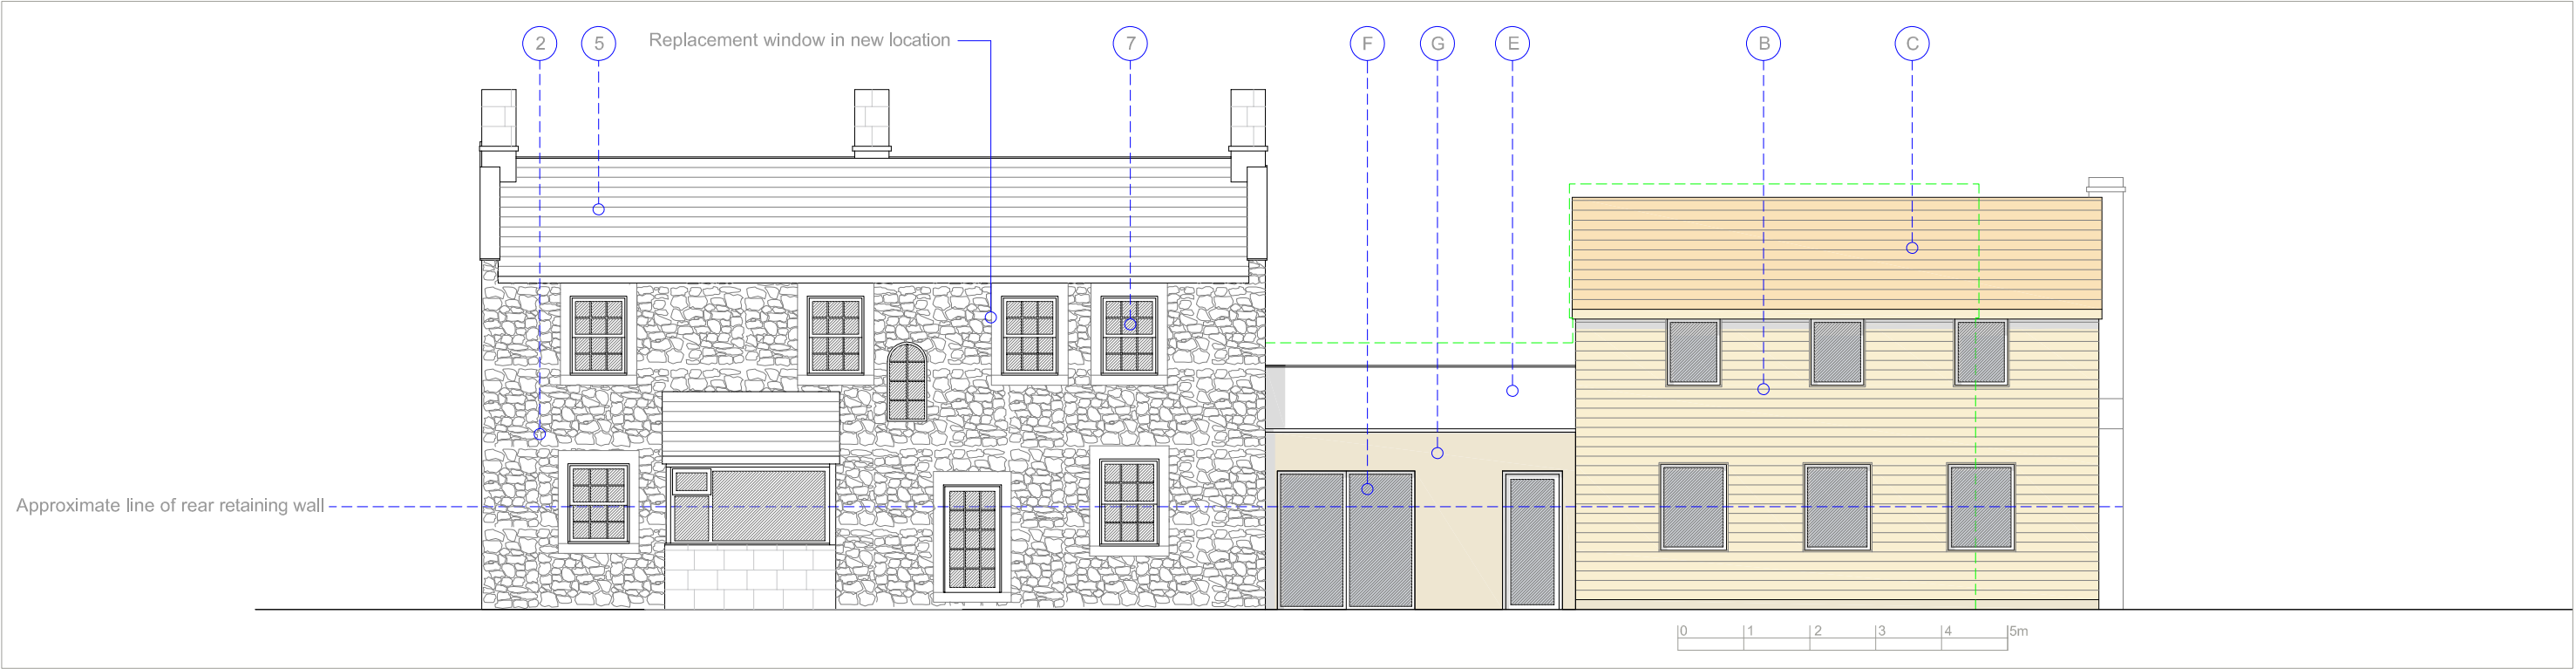

Rear (East) Elevation 1:100

| Existing Materials                | Proposed Materials                    |
|-----------------------------------|---------------------------------------|
| 1 Natural ashlar limestone        | A Natural limestone to match existing |
| 2 Natural random rubble limestone | B Timber cladding                     |
| 3 Reconstituted stone walling     | C Clay pantiles to match existing     |
| 4 Concrete pantiles               | D Green oak structure                 |
| 5 Clay pantiles                   | E Glazed balustrade                   |
| 6 Upvc windows & doors            | F Windows & doors - material tbc.     |
| 7 Painted timber windows & doors  | G Stone coloured render               |
| 8 Timber cladding                 | H Painted timber doors                |

Walker - Elbow Cottage

Refurbishment & Extension

Proposed Elevations (2)

date Nov '25

drawn ae

checked

cad ref

scale

job no 2137

dwg no P-12

rev J

1:100@A3

Use figured dimensions only. All levels and dimensions to be checked on site. Drawing to be read in conjunction with all relevant information.

©Alistair Ellen Architect. All rights reserved.

alistair@alistairellen.co.uk

07771 956771

www.alistairellen.co.uk

Dormers, The Green, Hinton Charterhouse, Bath

BA2 7TJ

Alistair Ellen Architect

HA