
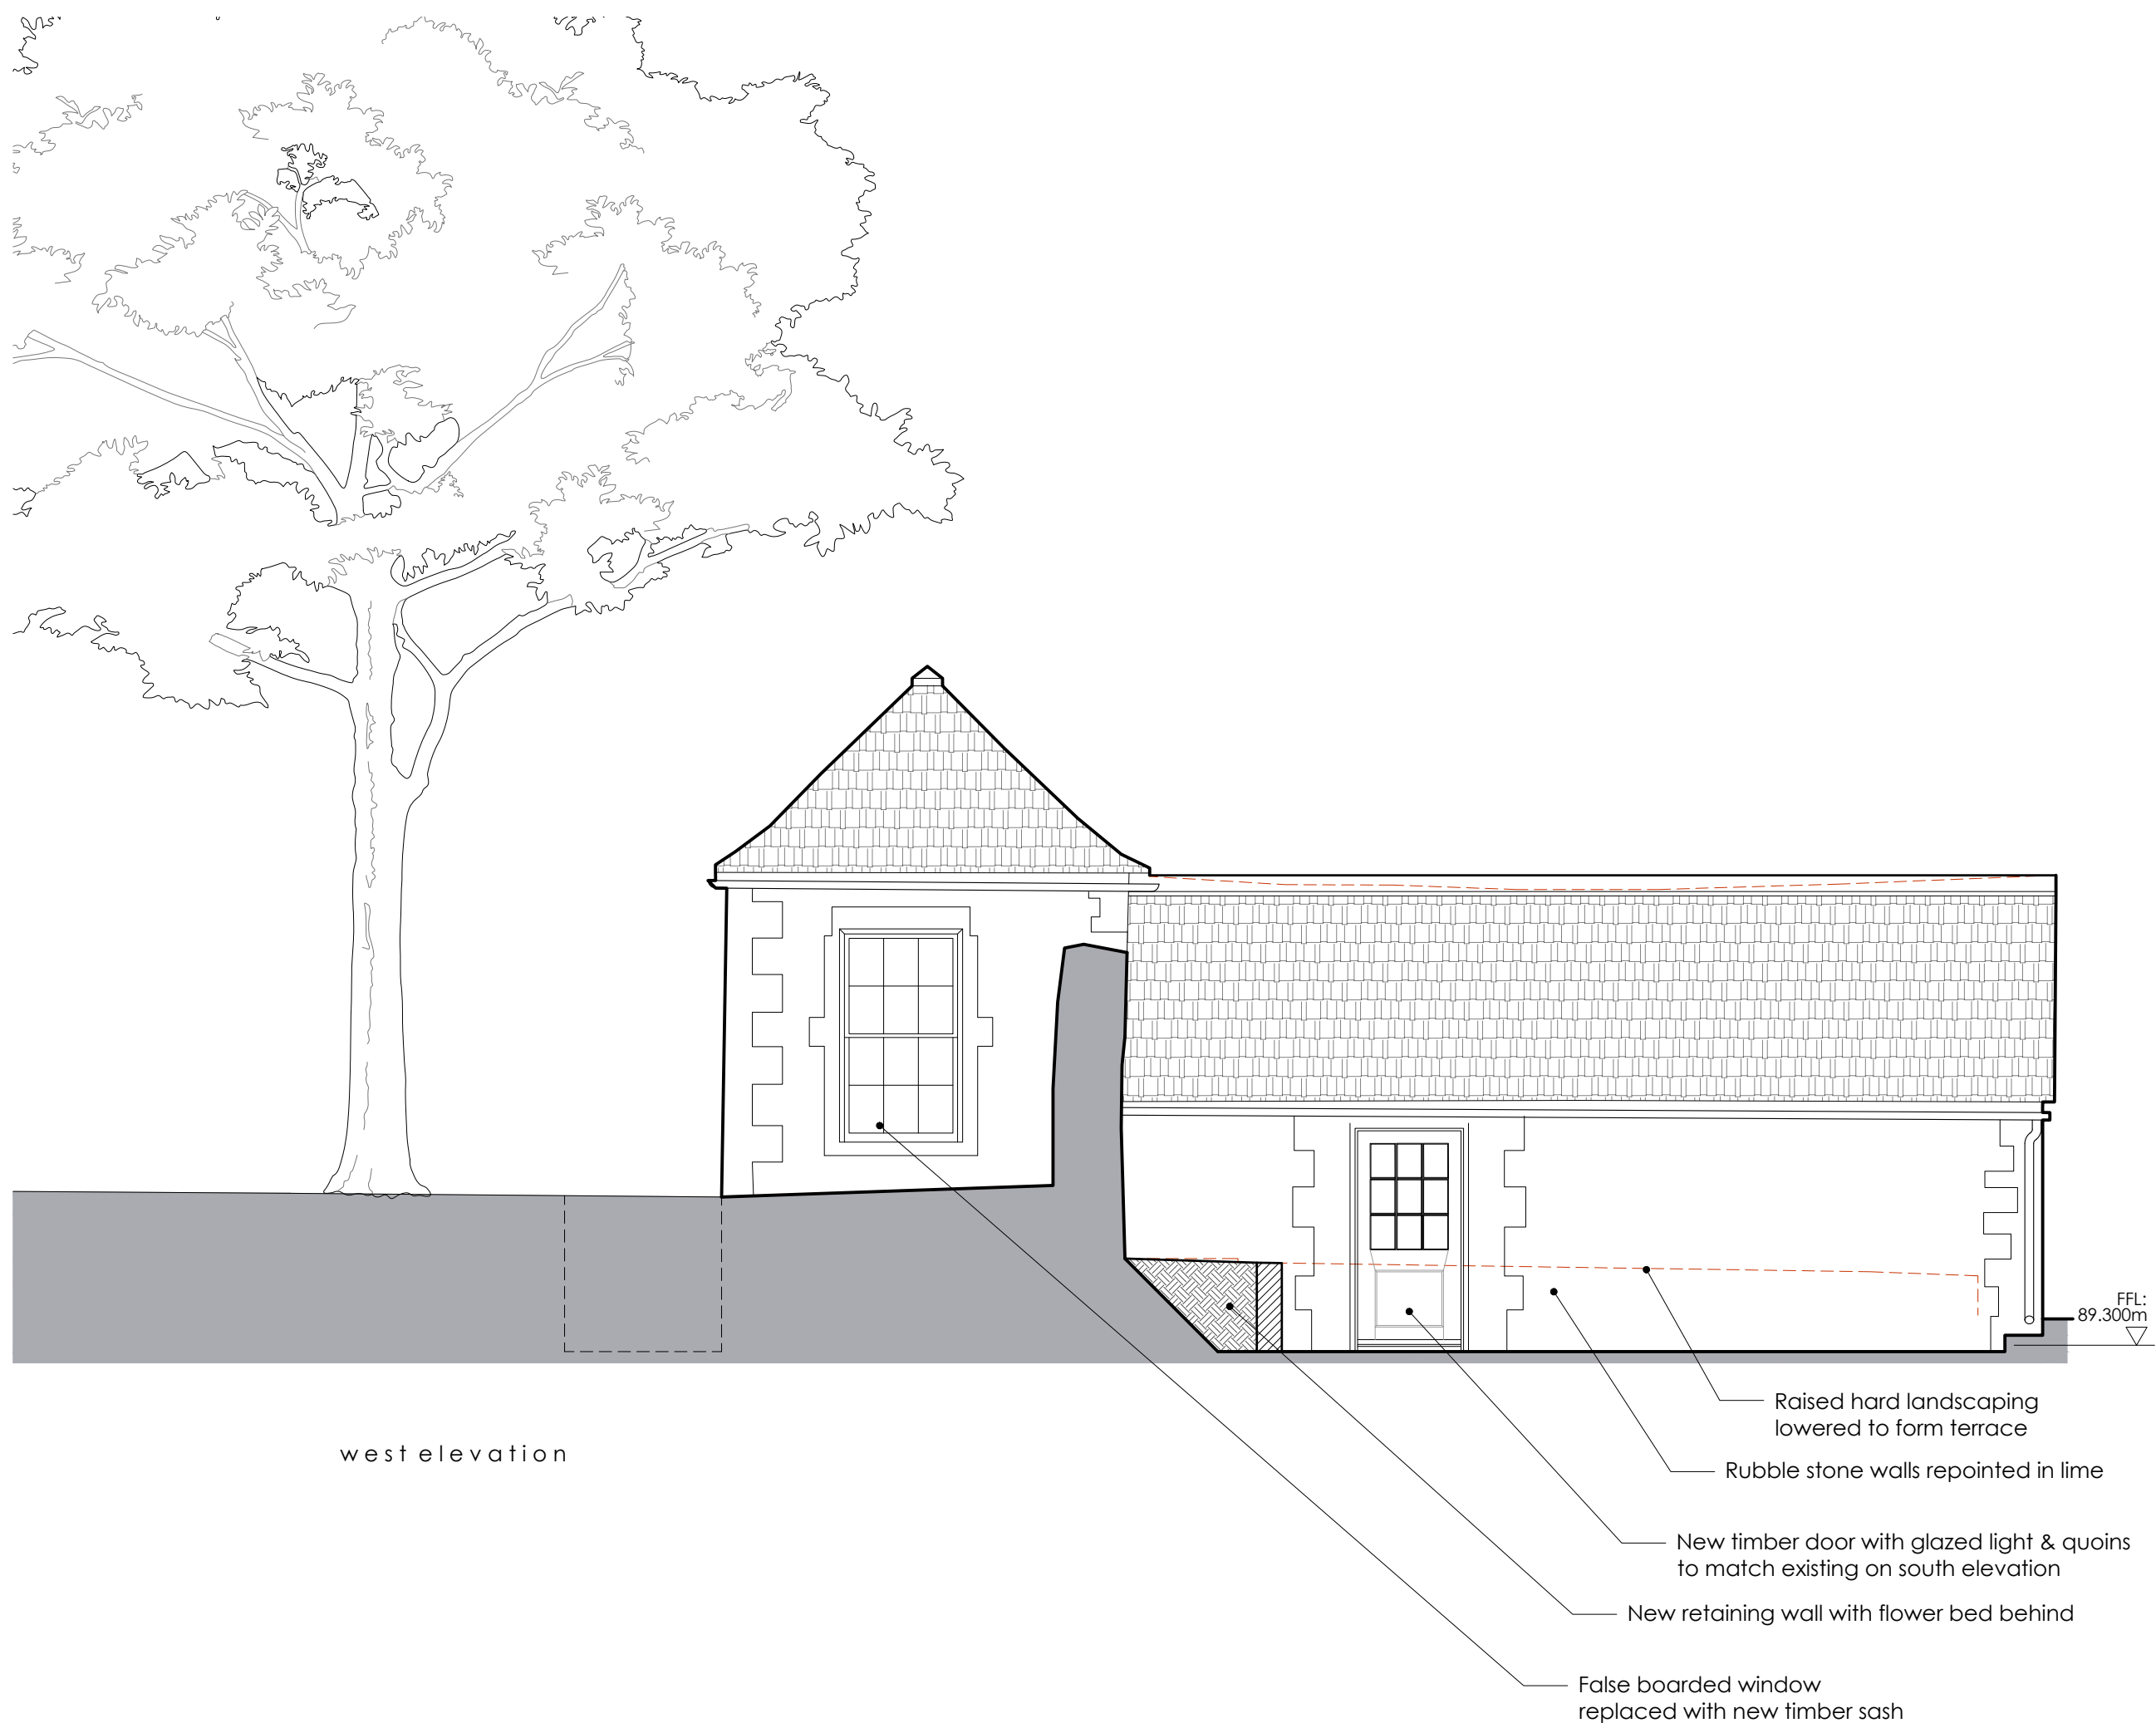
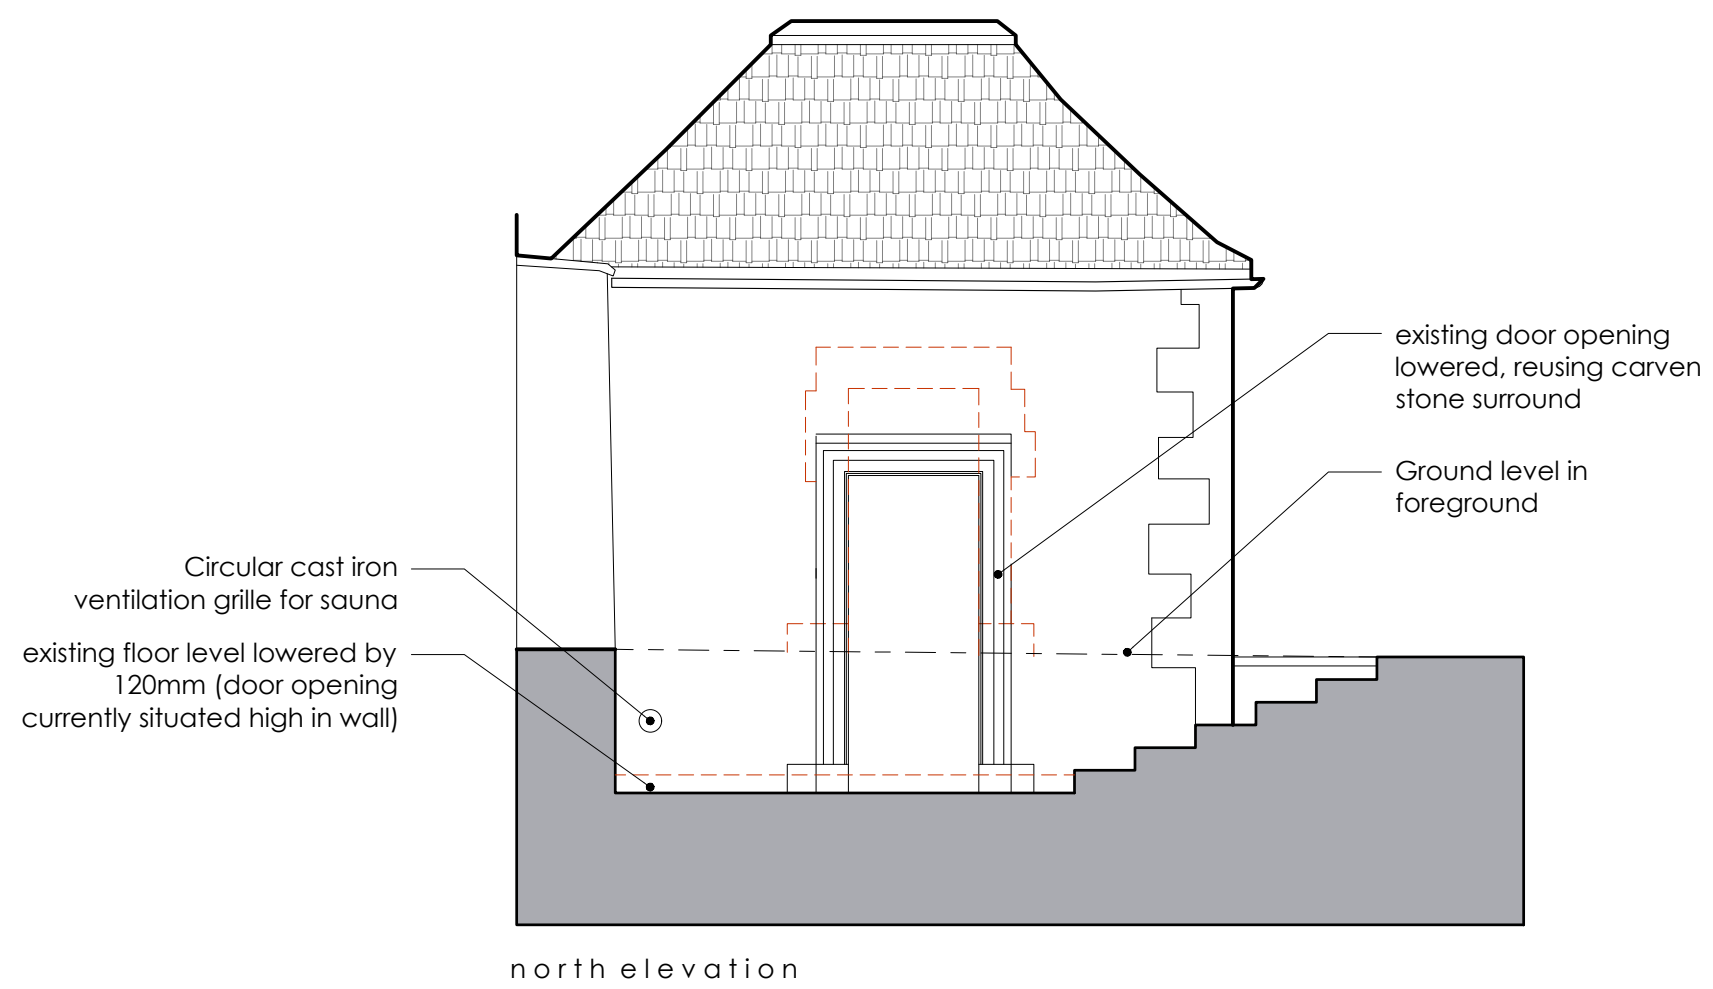
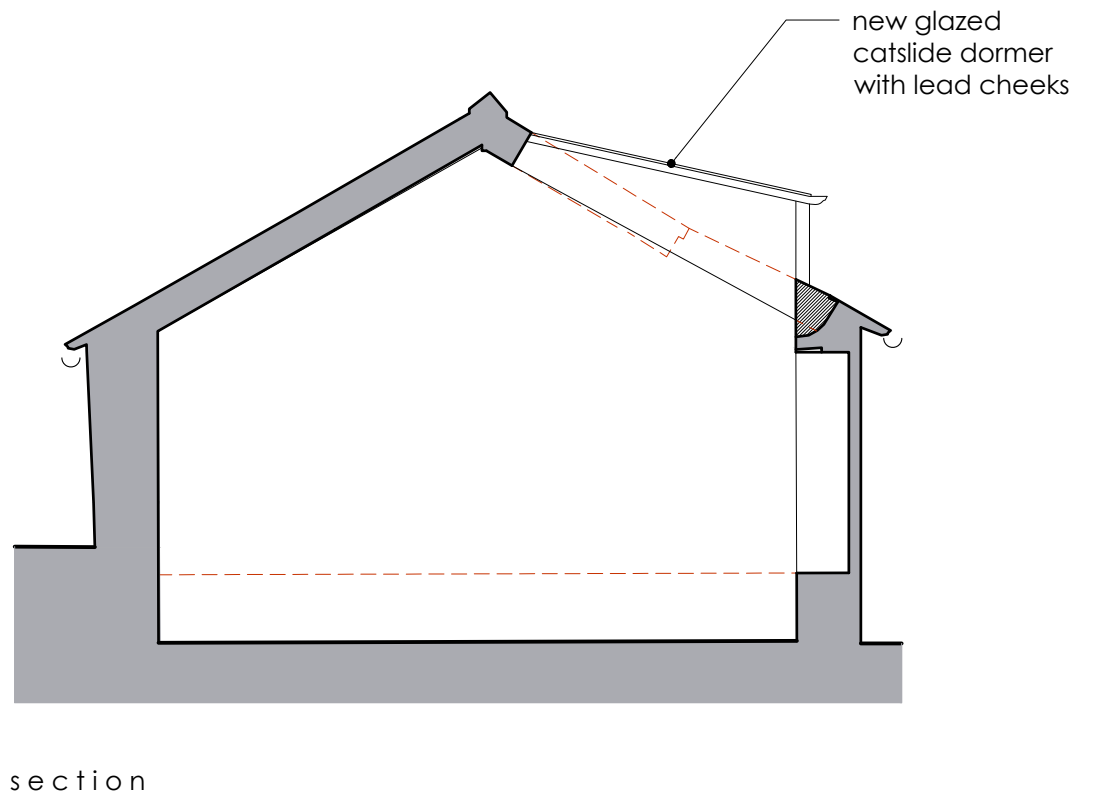
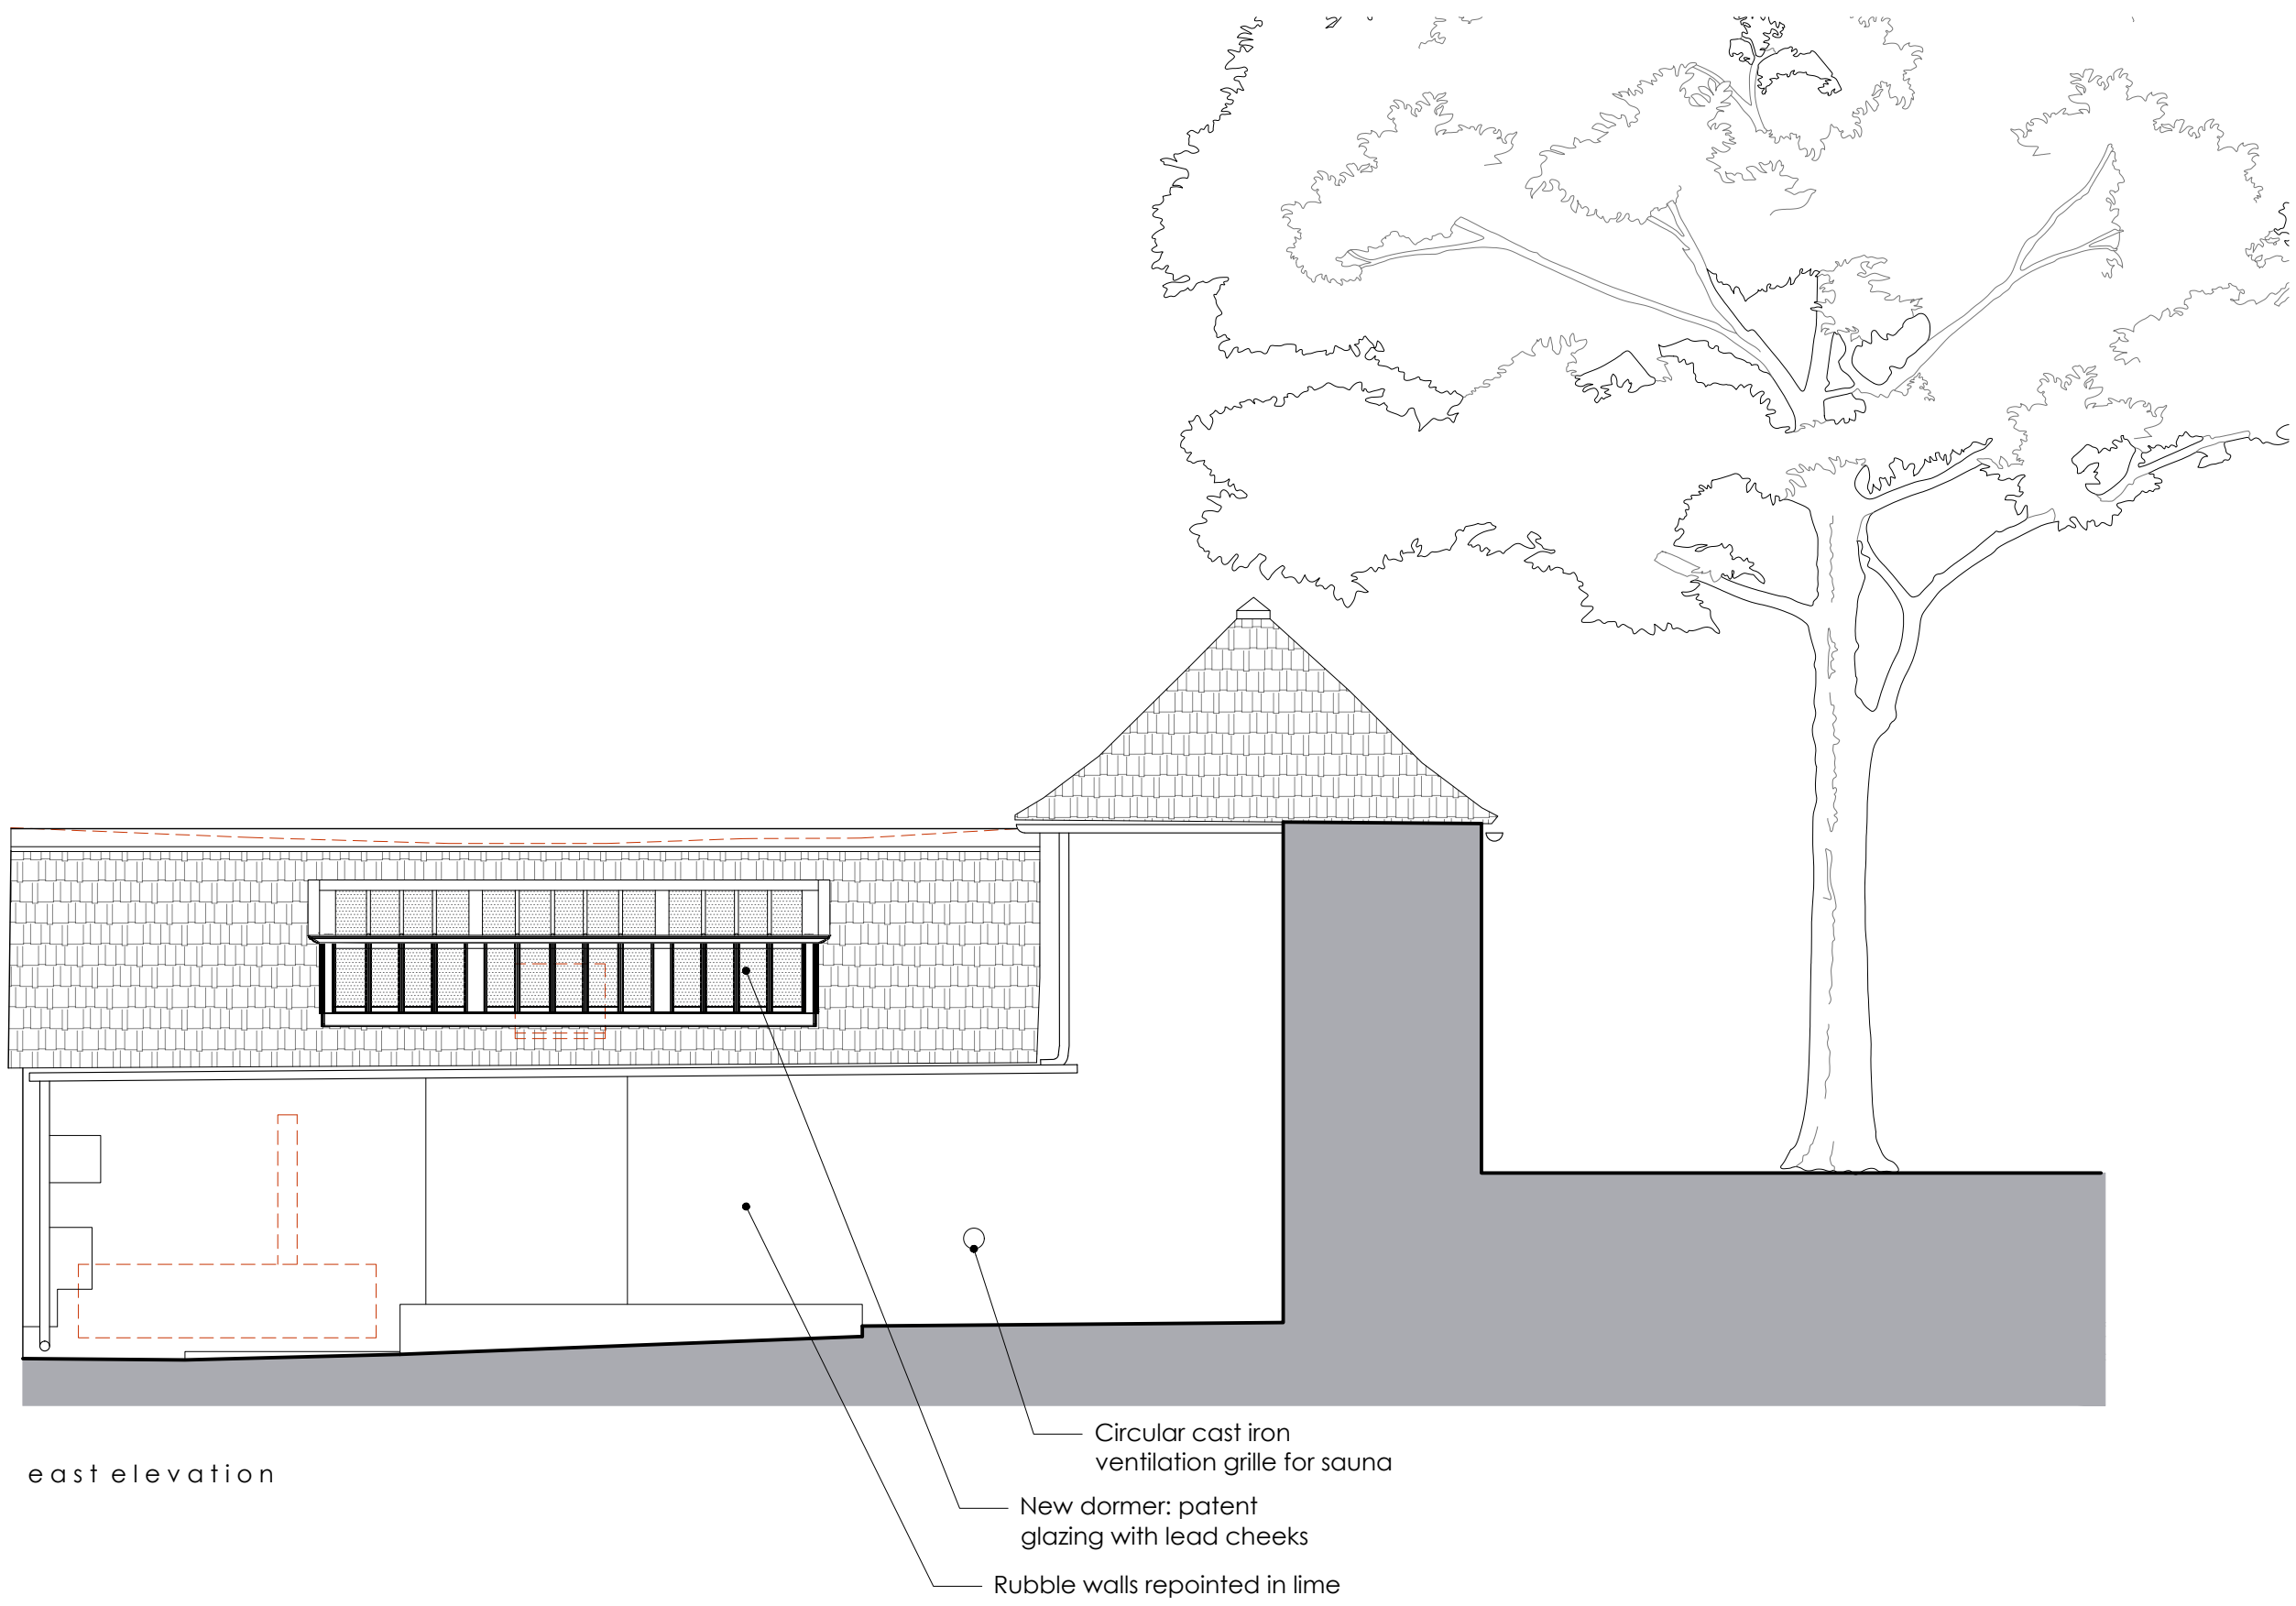


1:50
metres 1 2 3 4 5

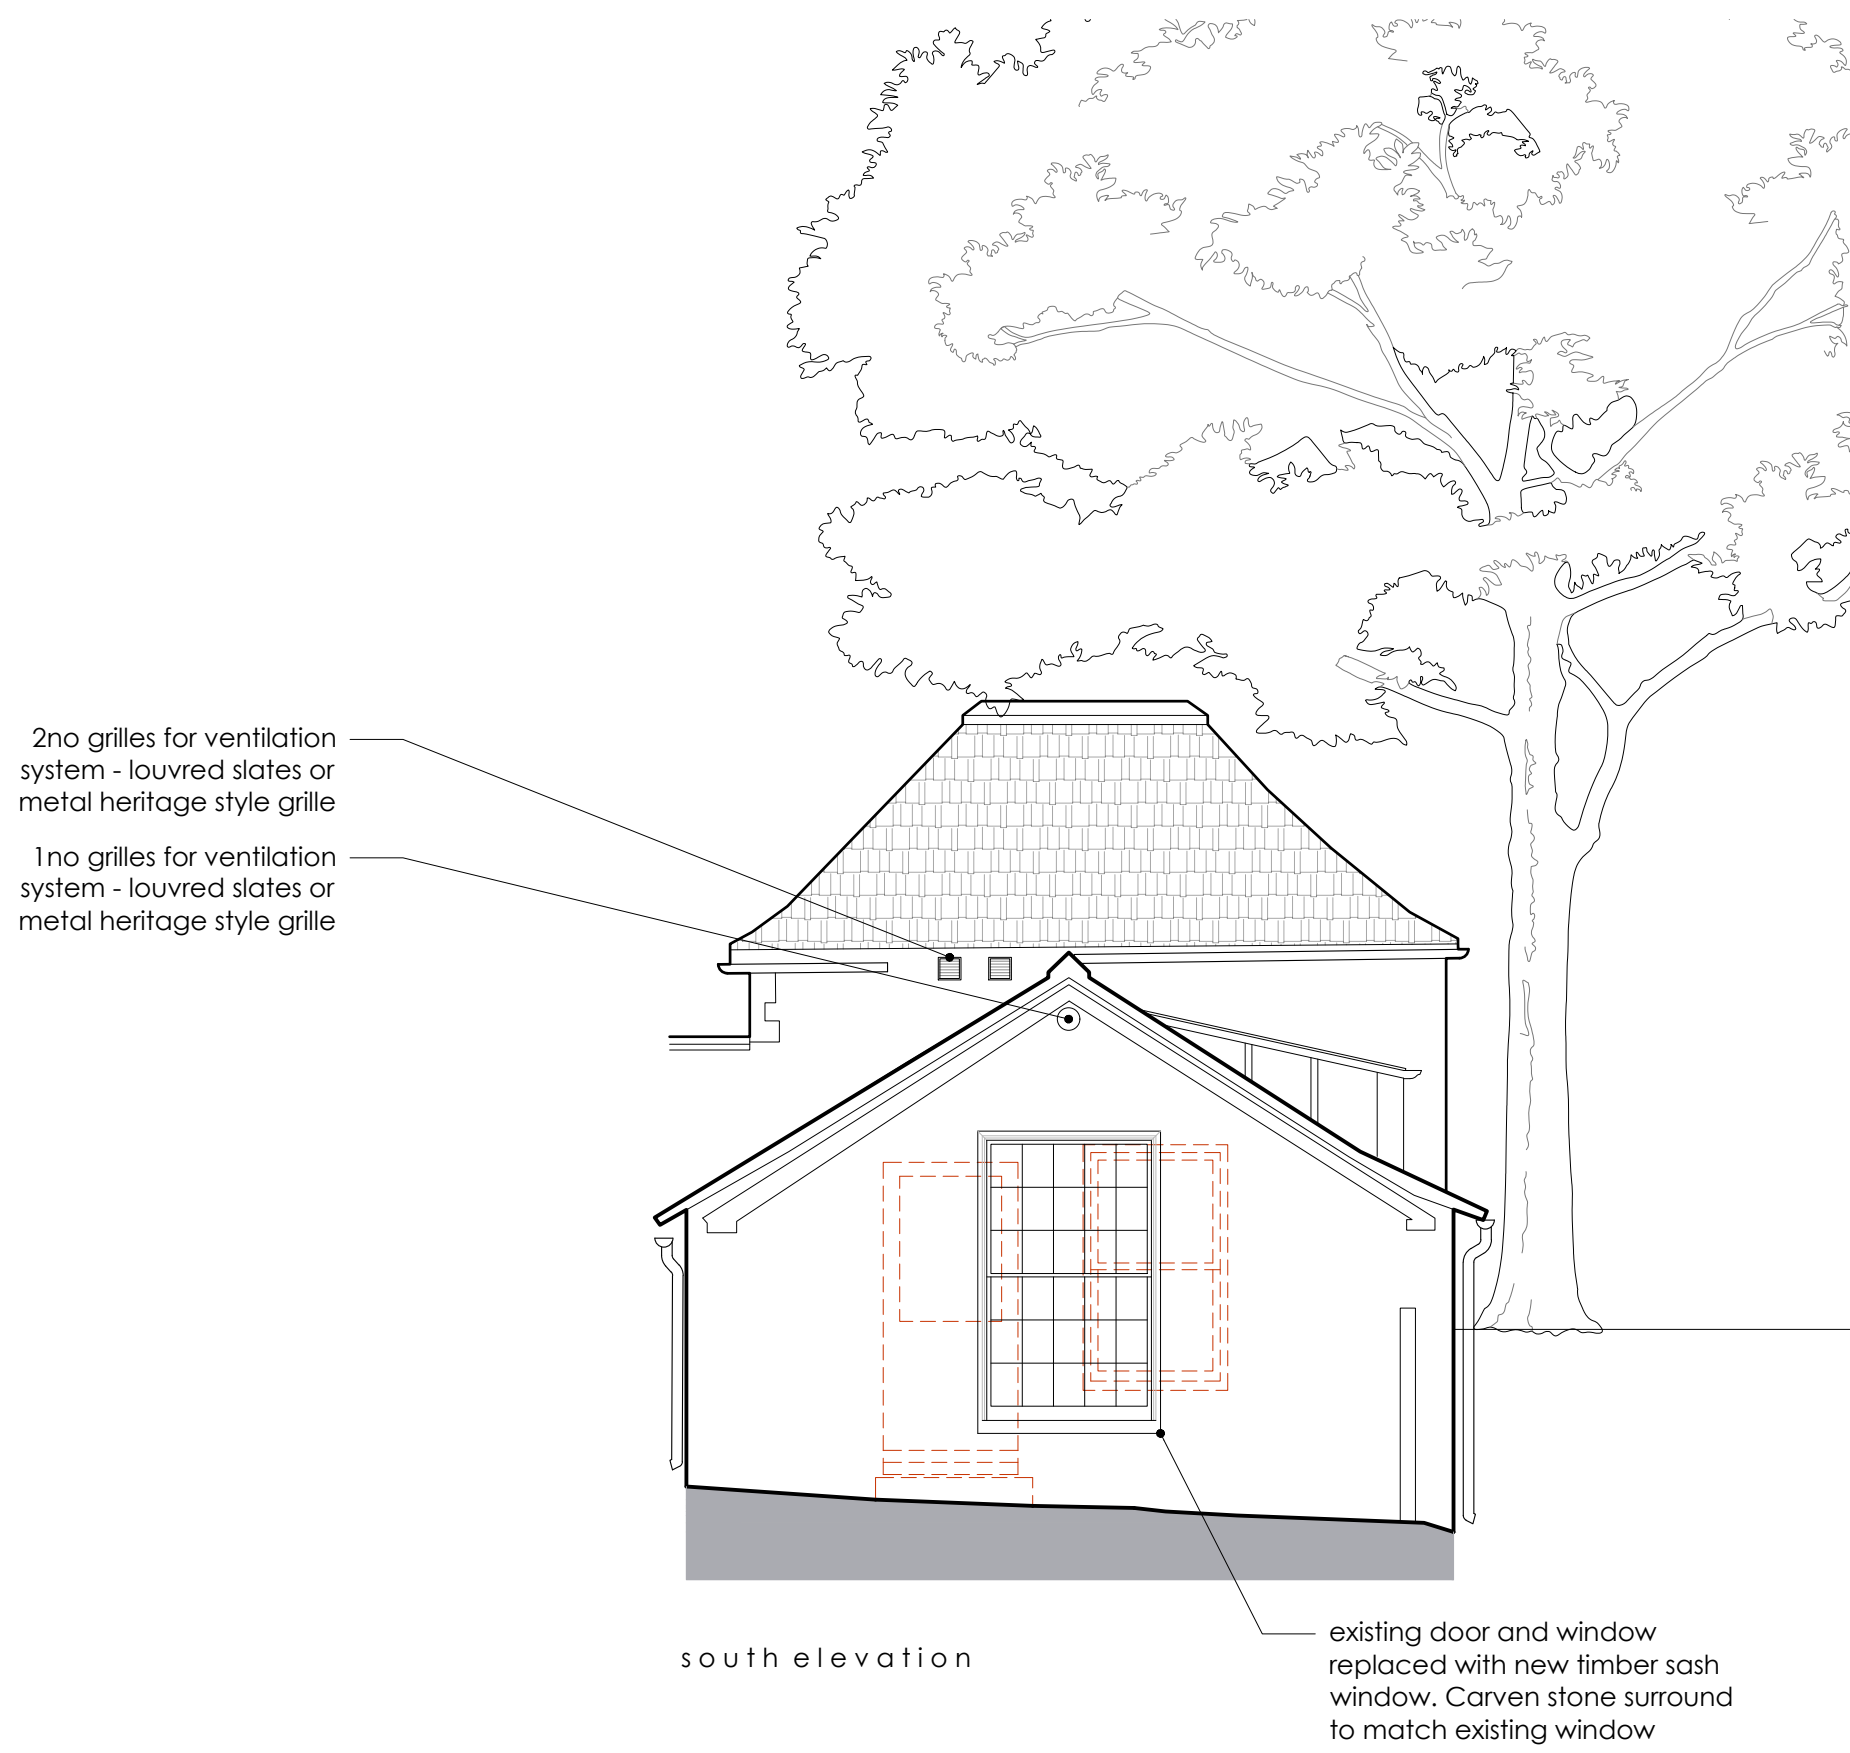

SOUTH WRAXALL MANOR
Workshop

Elevations & Section
as Proposed

PLANNING

PATRICK
KINMONTH
in association
with

benjamin + beauchamp
architecture design conservation
the borough studios, the borough,
wedmore, somerset BS28 4EB
T 01934 713313 F 01934 713314

SA 22/07/26 1:50 at A1
1084.P.003