


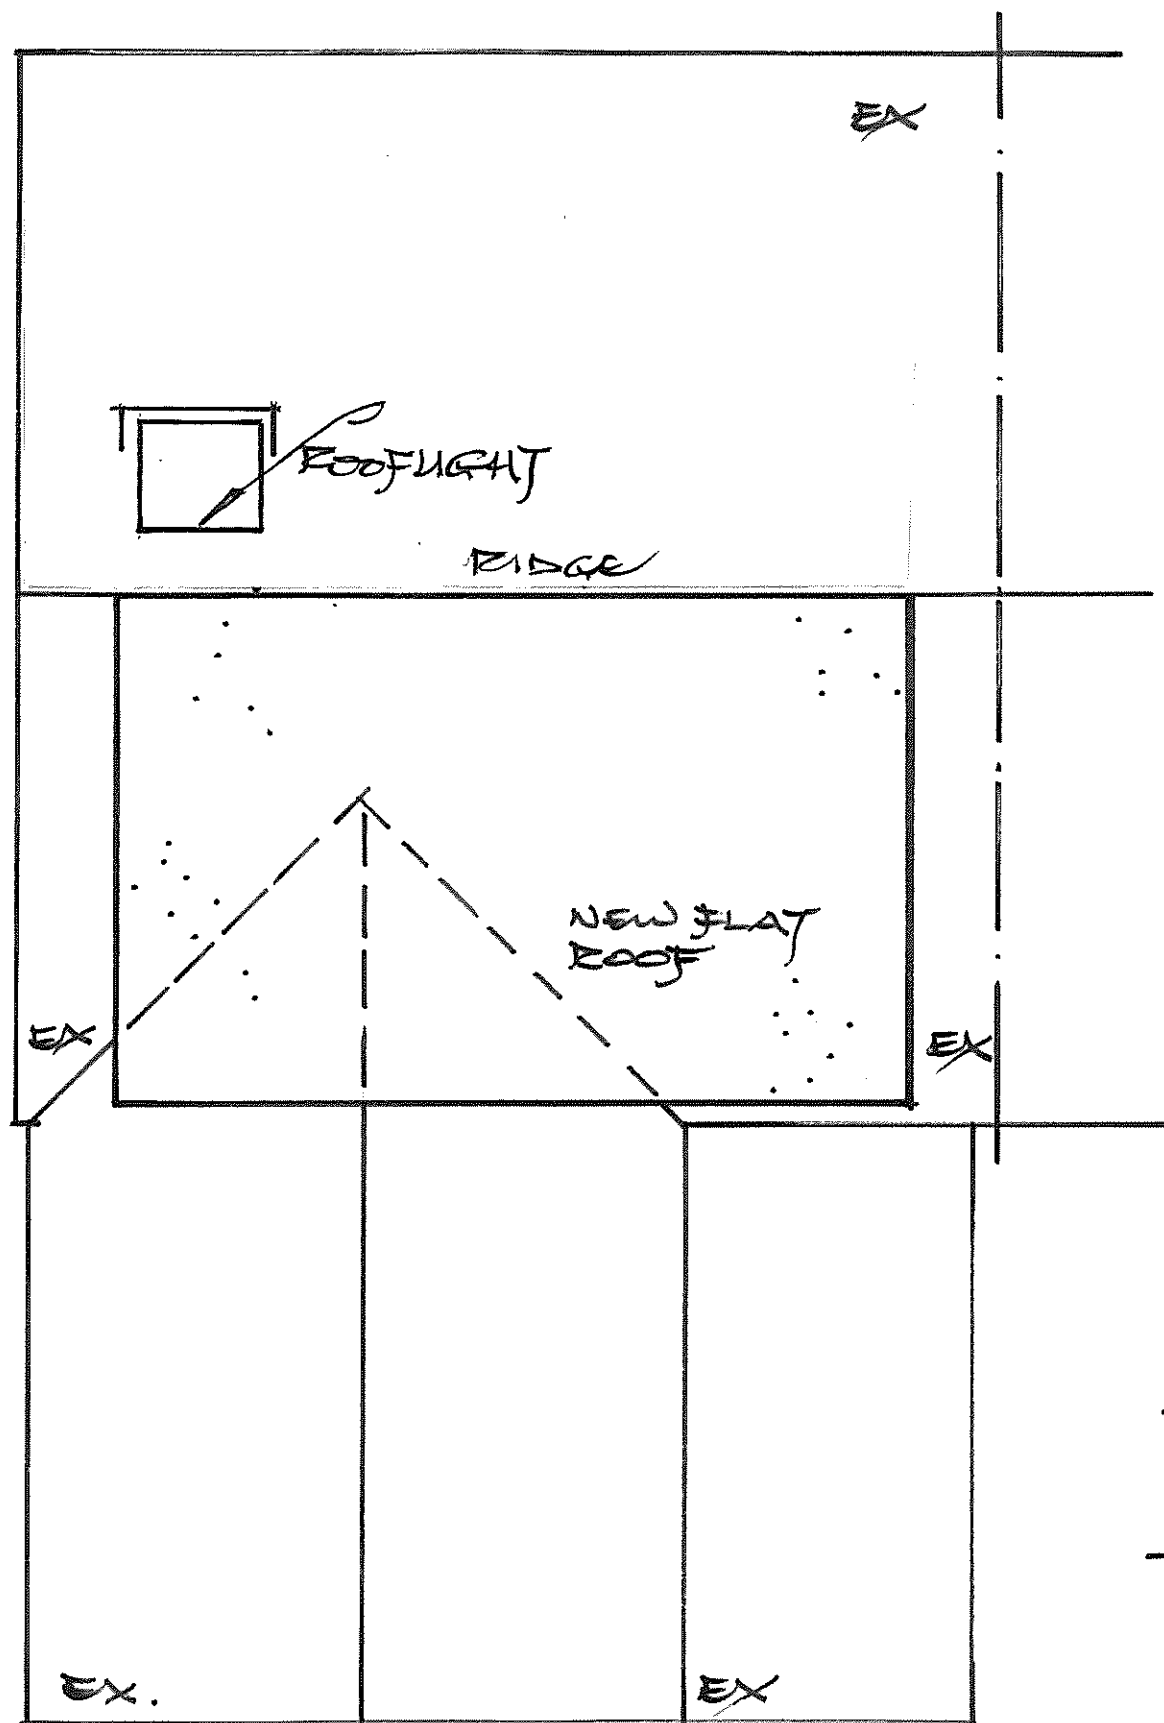


ROOF PLAN 1:50

3 BRIGMERSTON COTTAGES

DURRINGTON SP4 8HY

1:50 & 1:100 MARCH '26 2026/003A

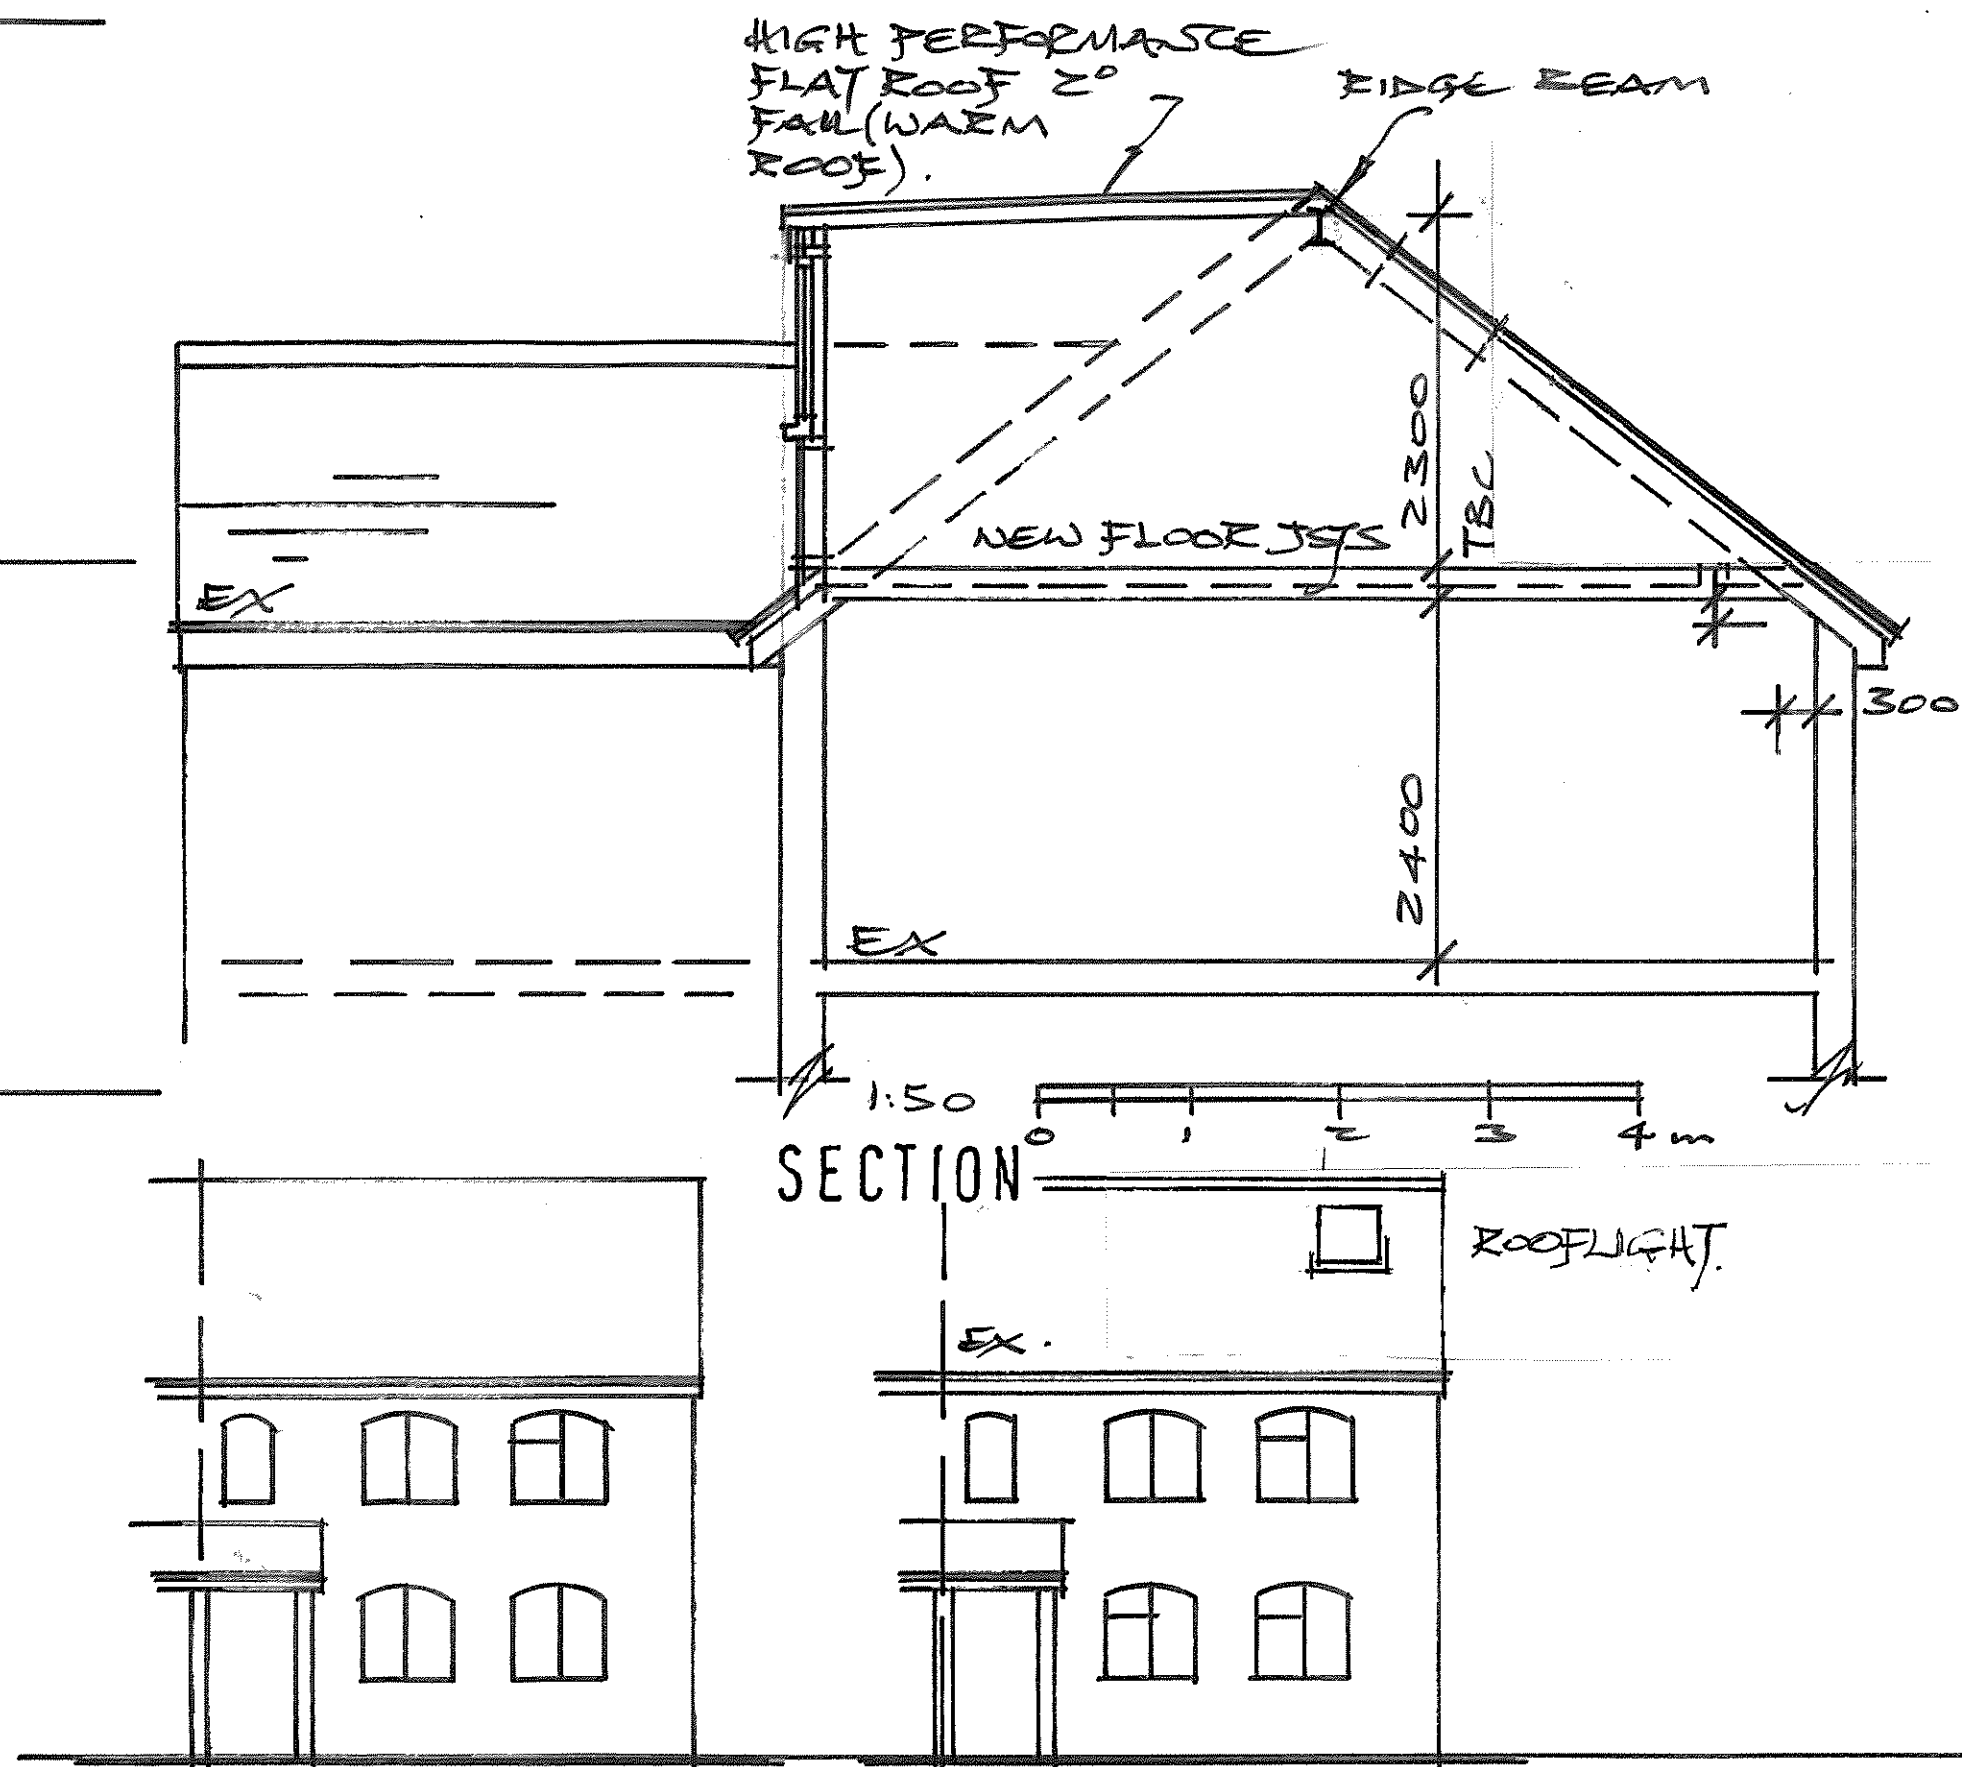

EX FRONT 1:100

0 1 2 3 4 5 6m @ AS

A - FRONT DORMER OMIT 15/26.

PROPOSED FRONT