



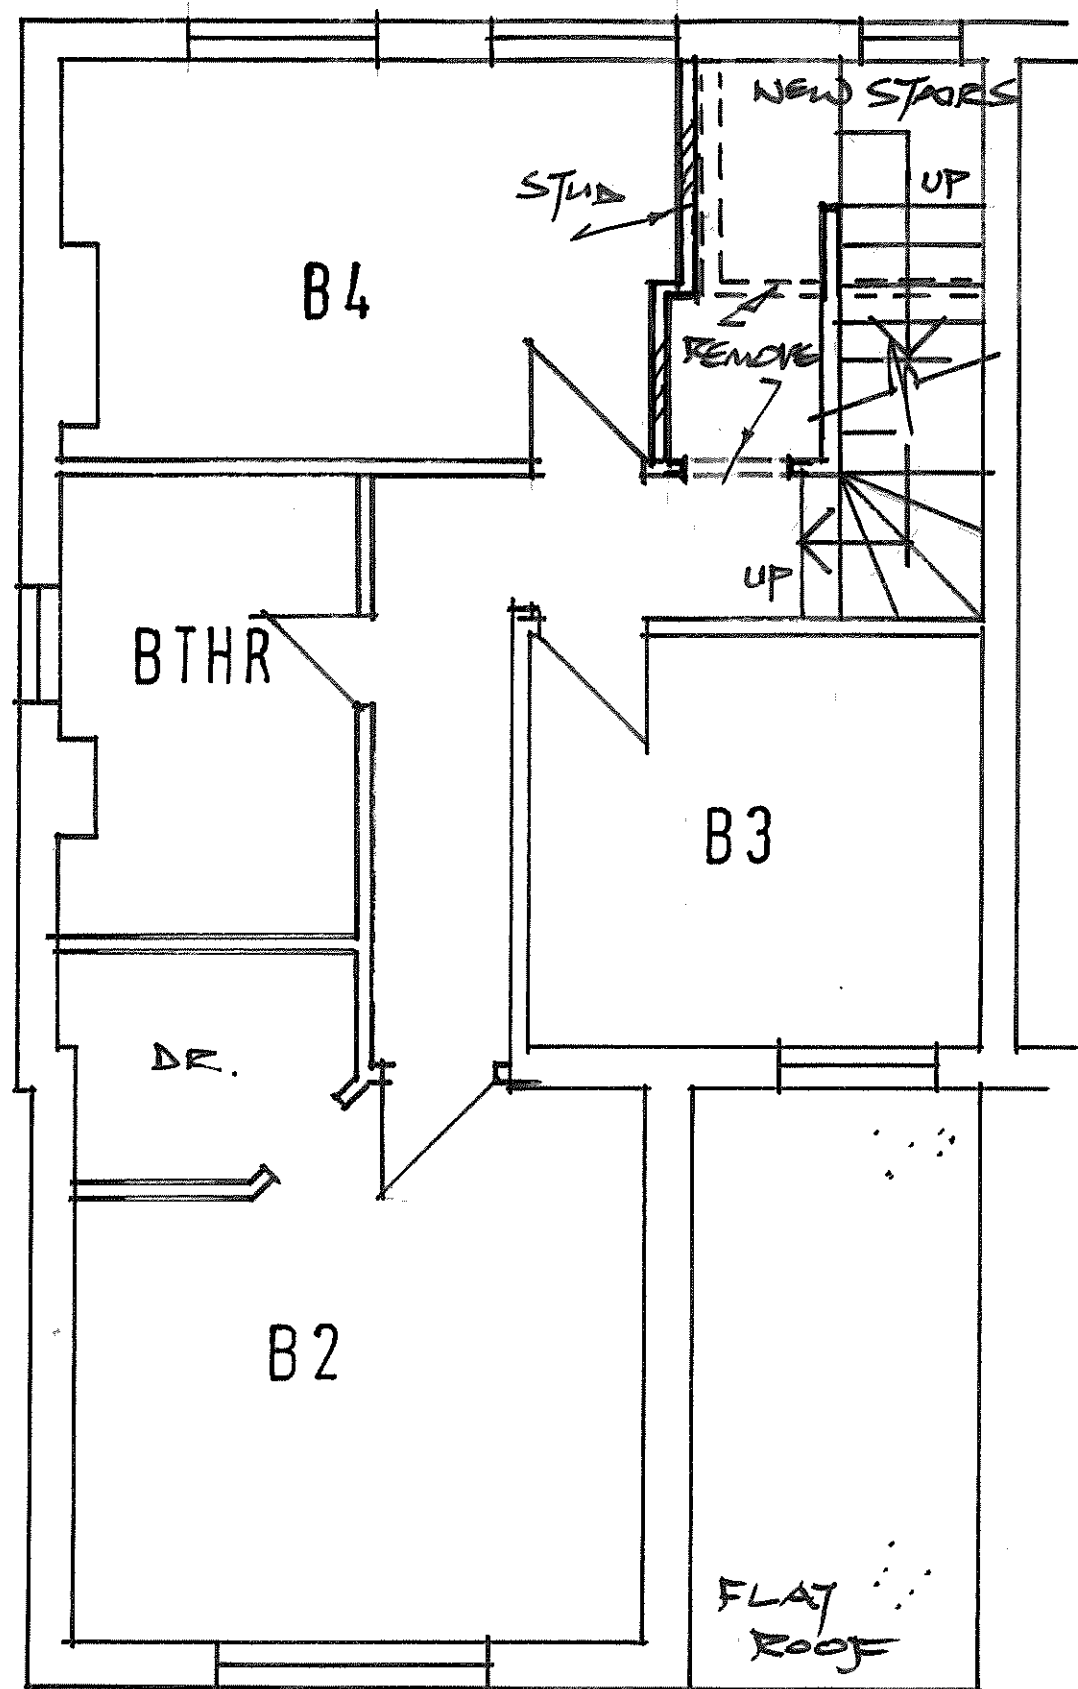

PROPOSED FIRST FLOOR

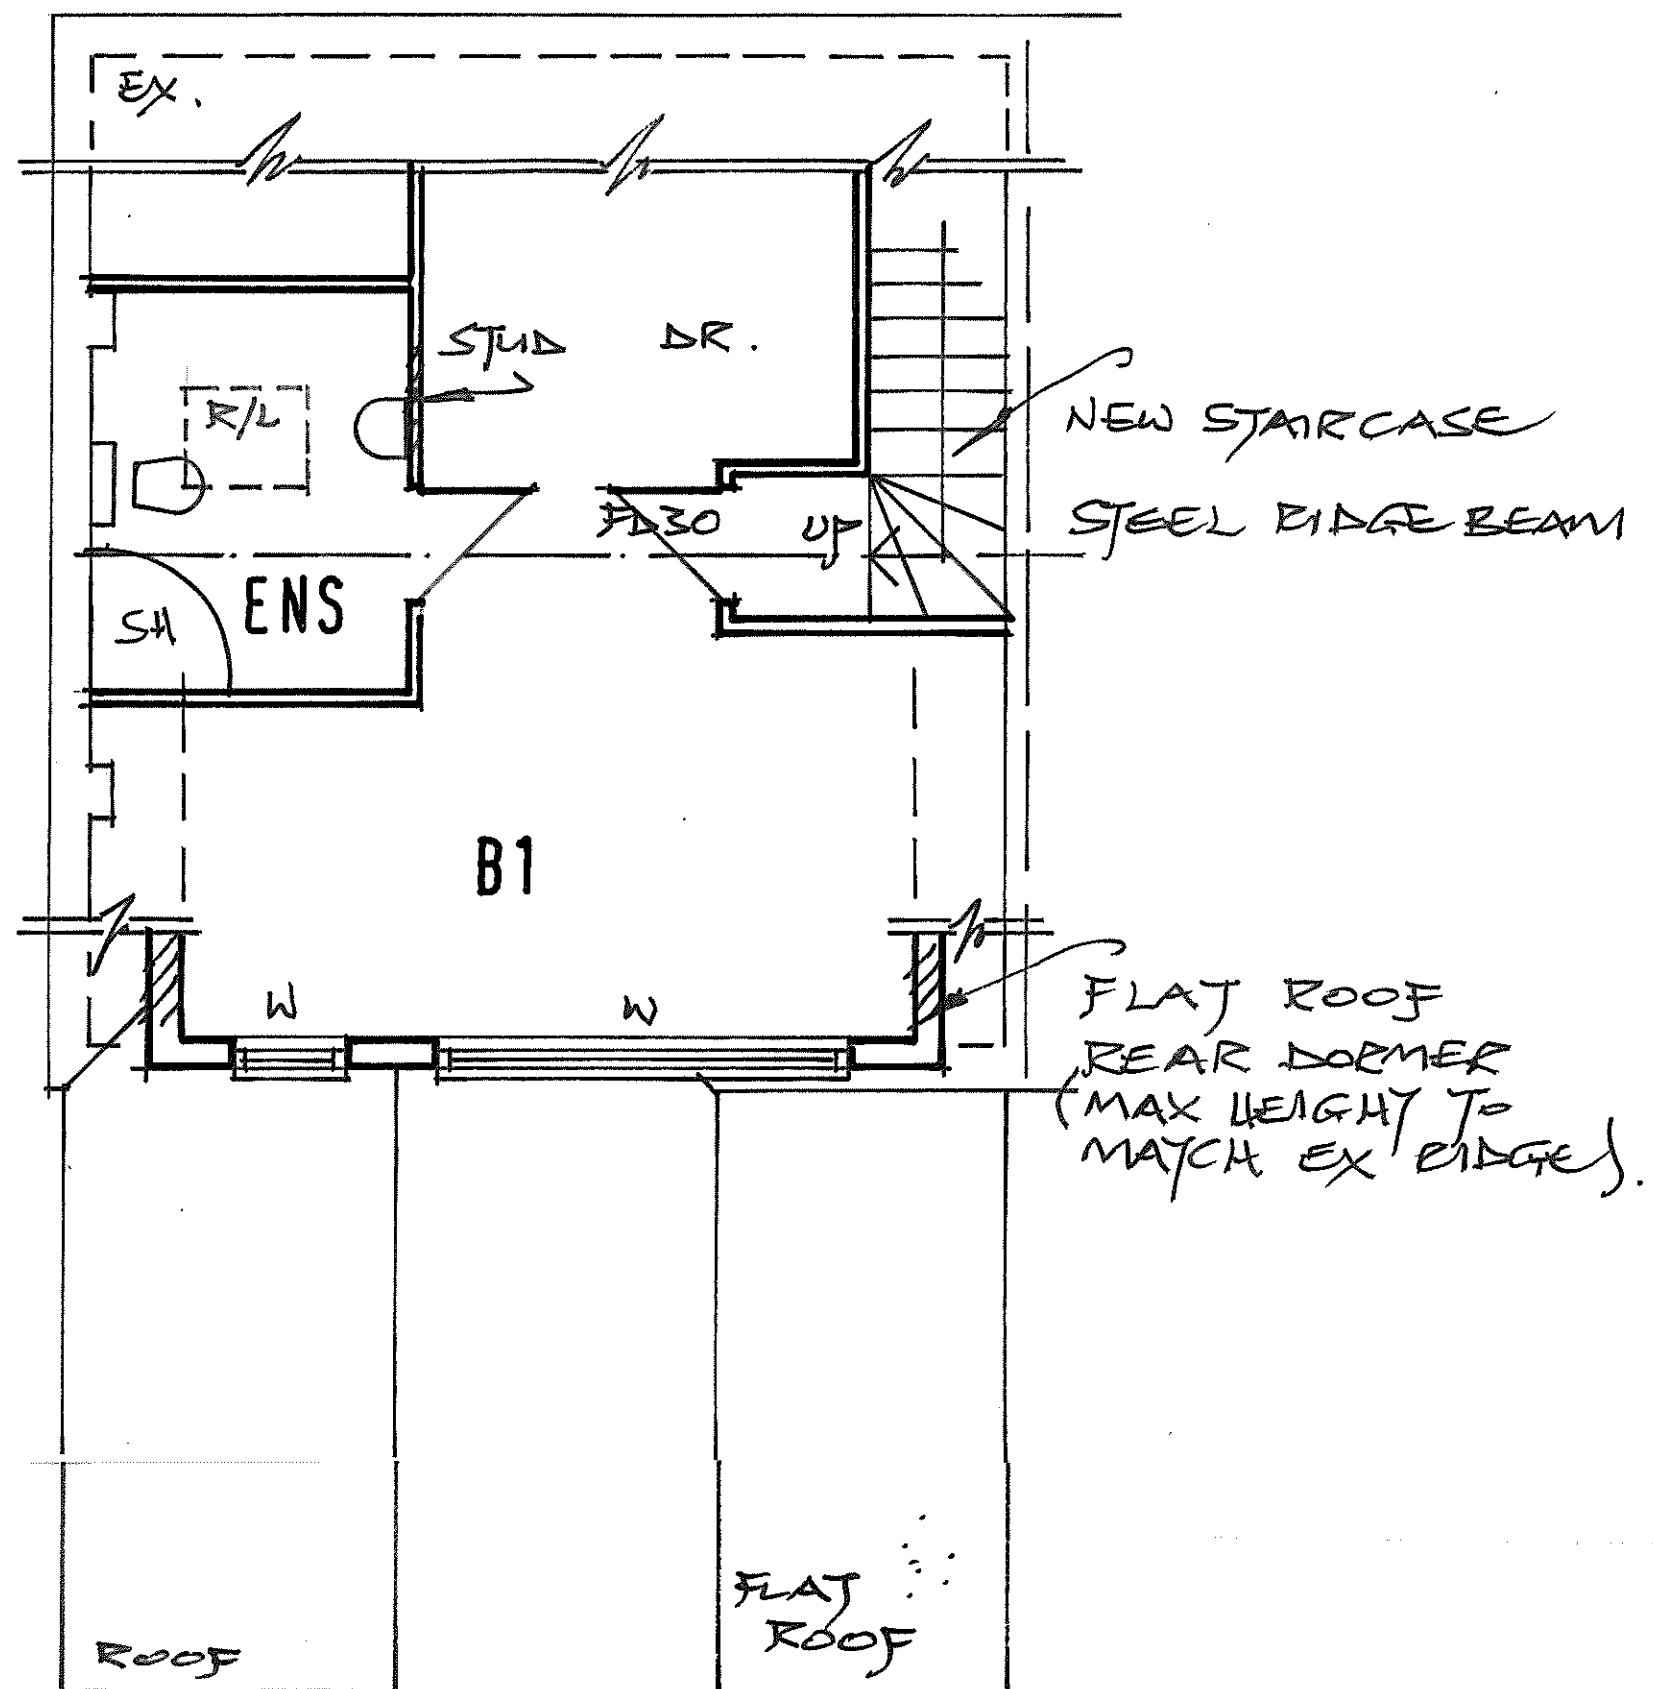

LOFT CONVERSION

3 BRIGMERSTON COTTAGES

DURRINGTON SP4 8HY

A- OMIT FRONT DORMER
150726

1:50 MARCH '26 2026/002A

