

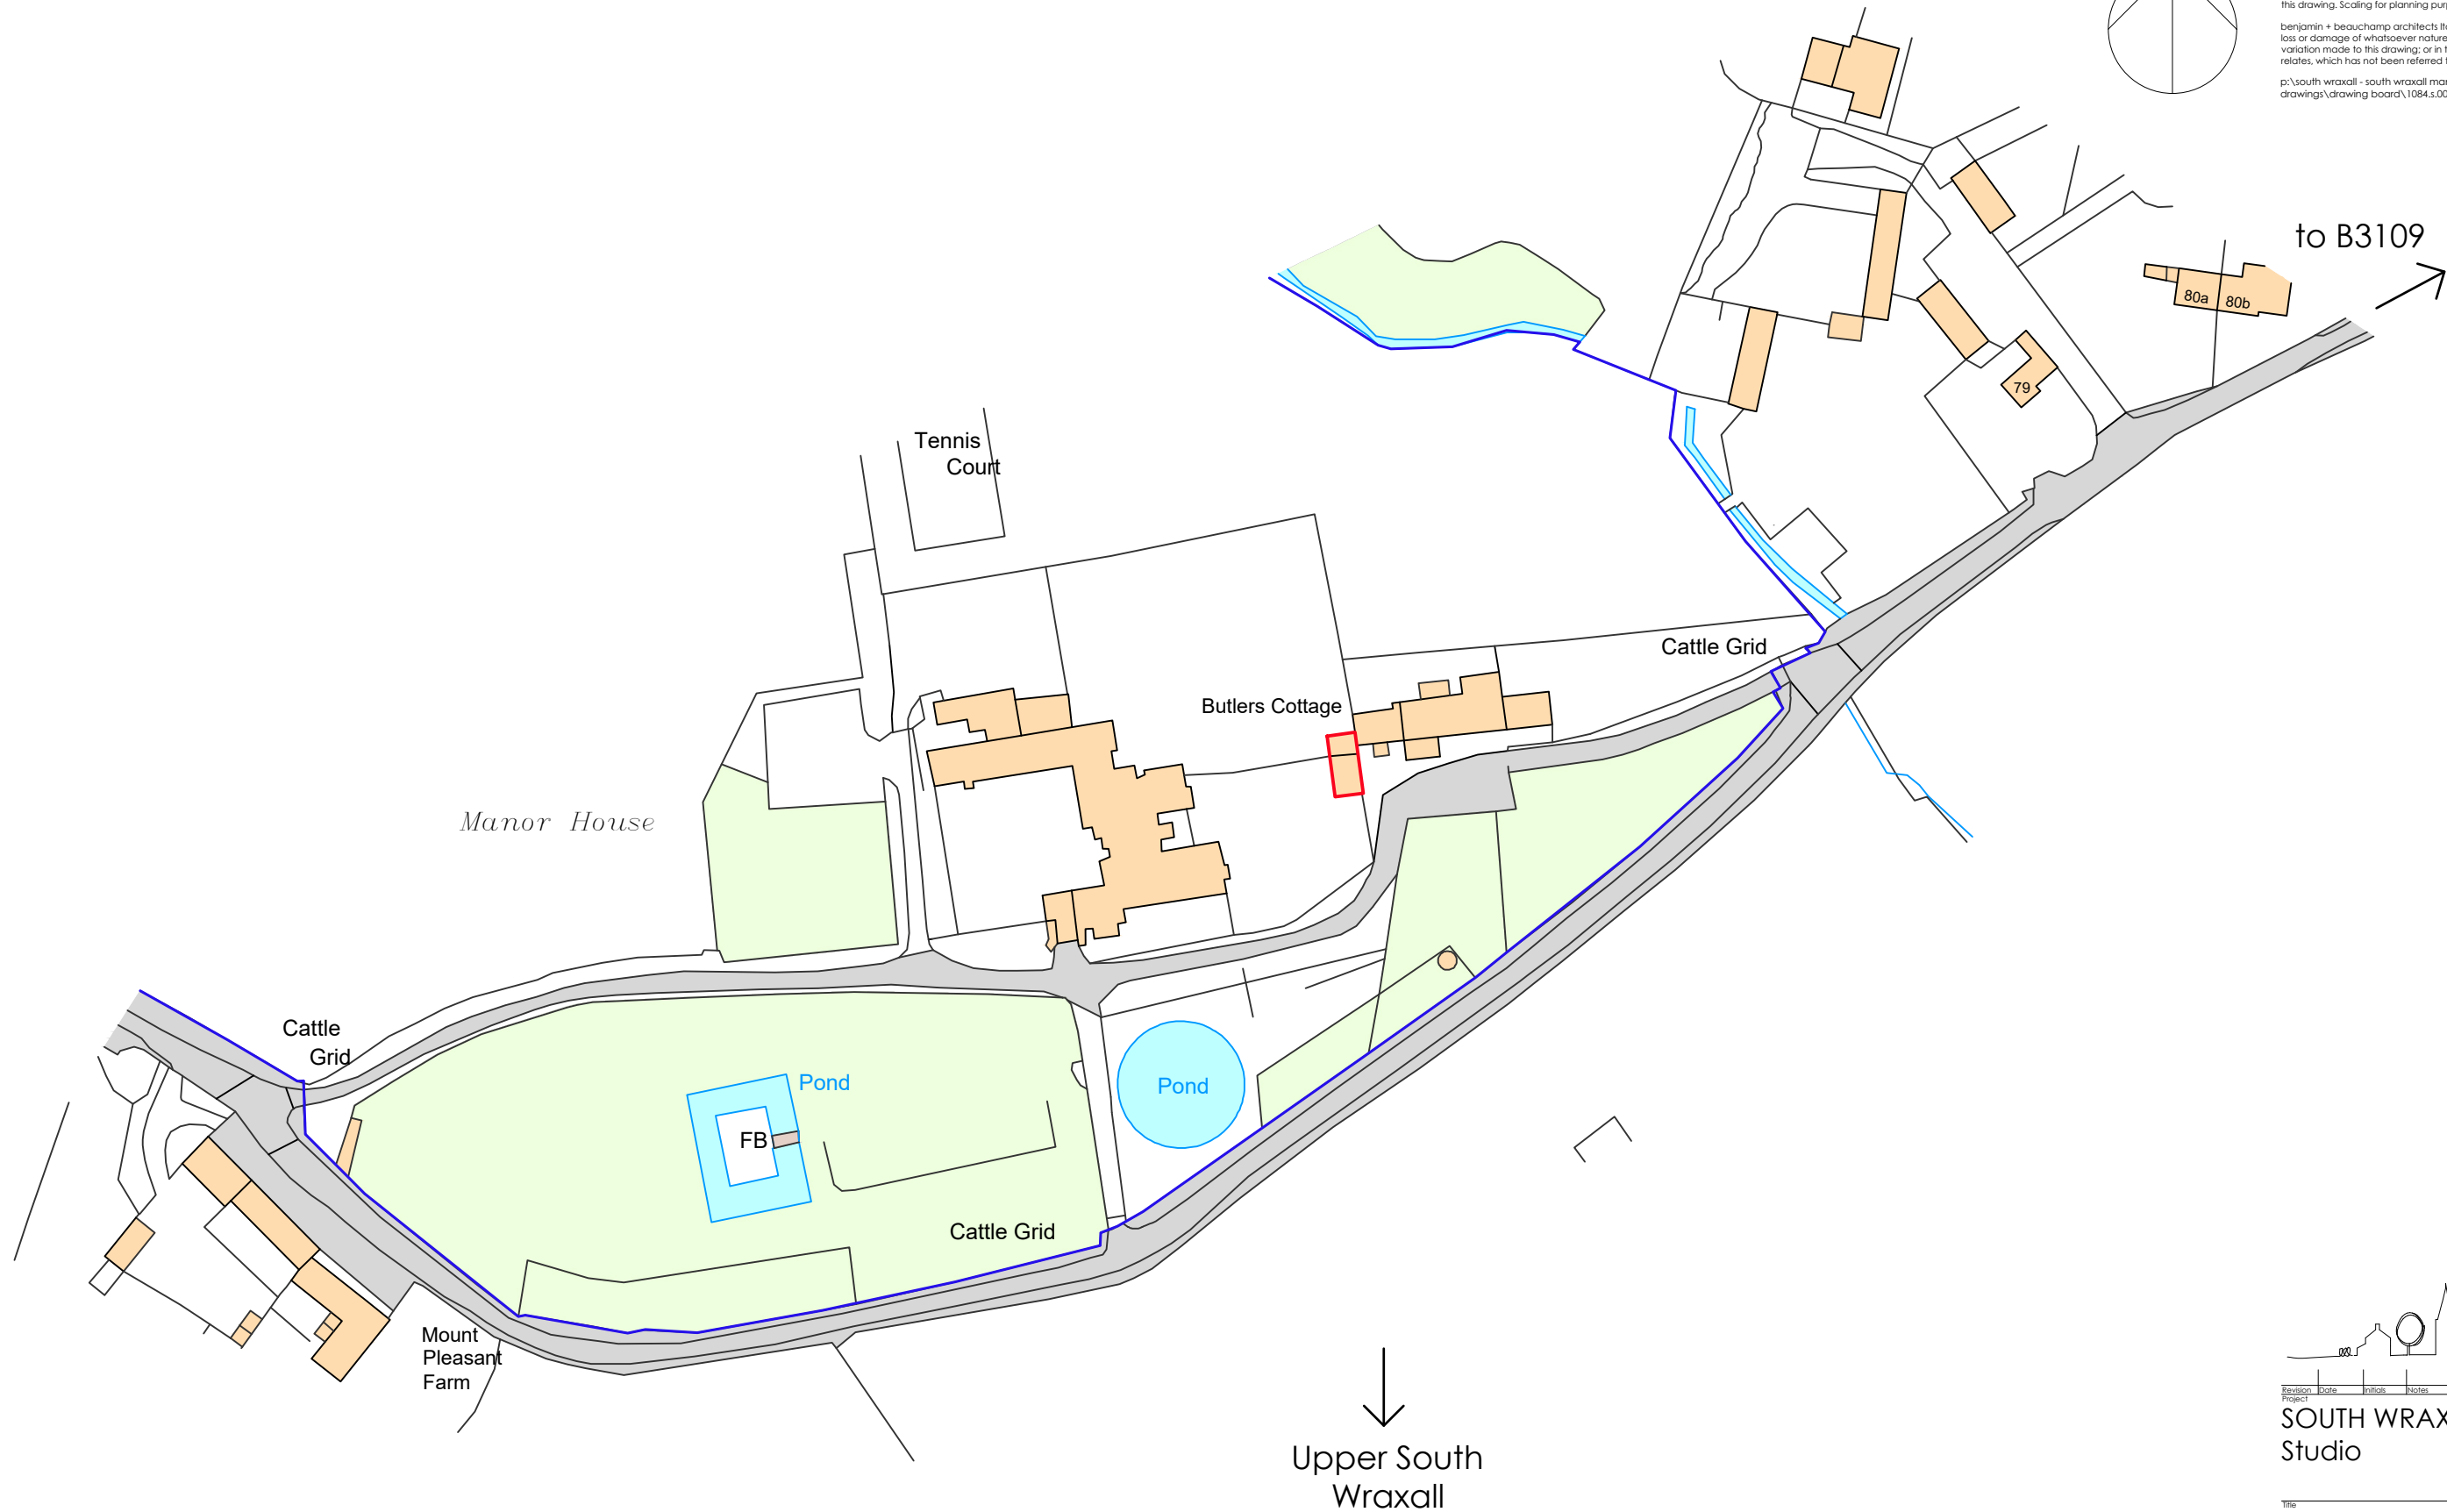


© This Drawing is the copyright of benjamin + beauchamp architects ltd.
All dimensions to be checked on site by contractor and not scaled from this drawing. Scaling for planning purposes only.
benjamin + beauchamp architects ltd accept no liability for any expense, loss or damage of whatsoever nature and however arising, from any variation made to this drawing; or in the execution of the work to which it relates, which has not been referred to them and their approval obtained.
p:\south wraxall - south wraxall manor - 1084\drawings, photos & graphics\b2 drawings\drawing board\1084.s.000 location plan_1_21763_b9662bd4.sv\$.dwg

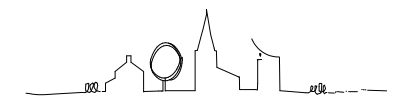

Ordnance Survey, (c) Crown Copyright 2025. All rights reserved. Licence number 100022432

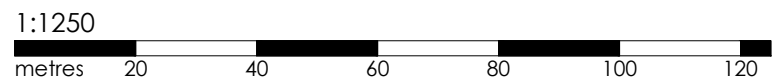

Revision Date Initials Notes
Project
SOUTH WRAXALL MANOR
Studio

Time
Location Plan
as Proposed

Stage
PLANNING

b² benjamin + beauchamp
architecture design conservation
the borough studios, the borough,
wedmore, somerset BS28 4EB
T 01934 713313 F 01934 713314

Drawn by: SA Date: ** ** ** ** Scale: 1:50 at A3
Drawing No: -

1084 S.000