


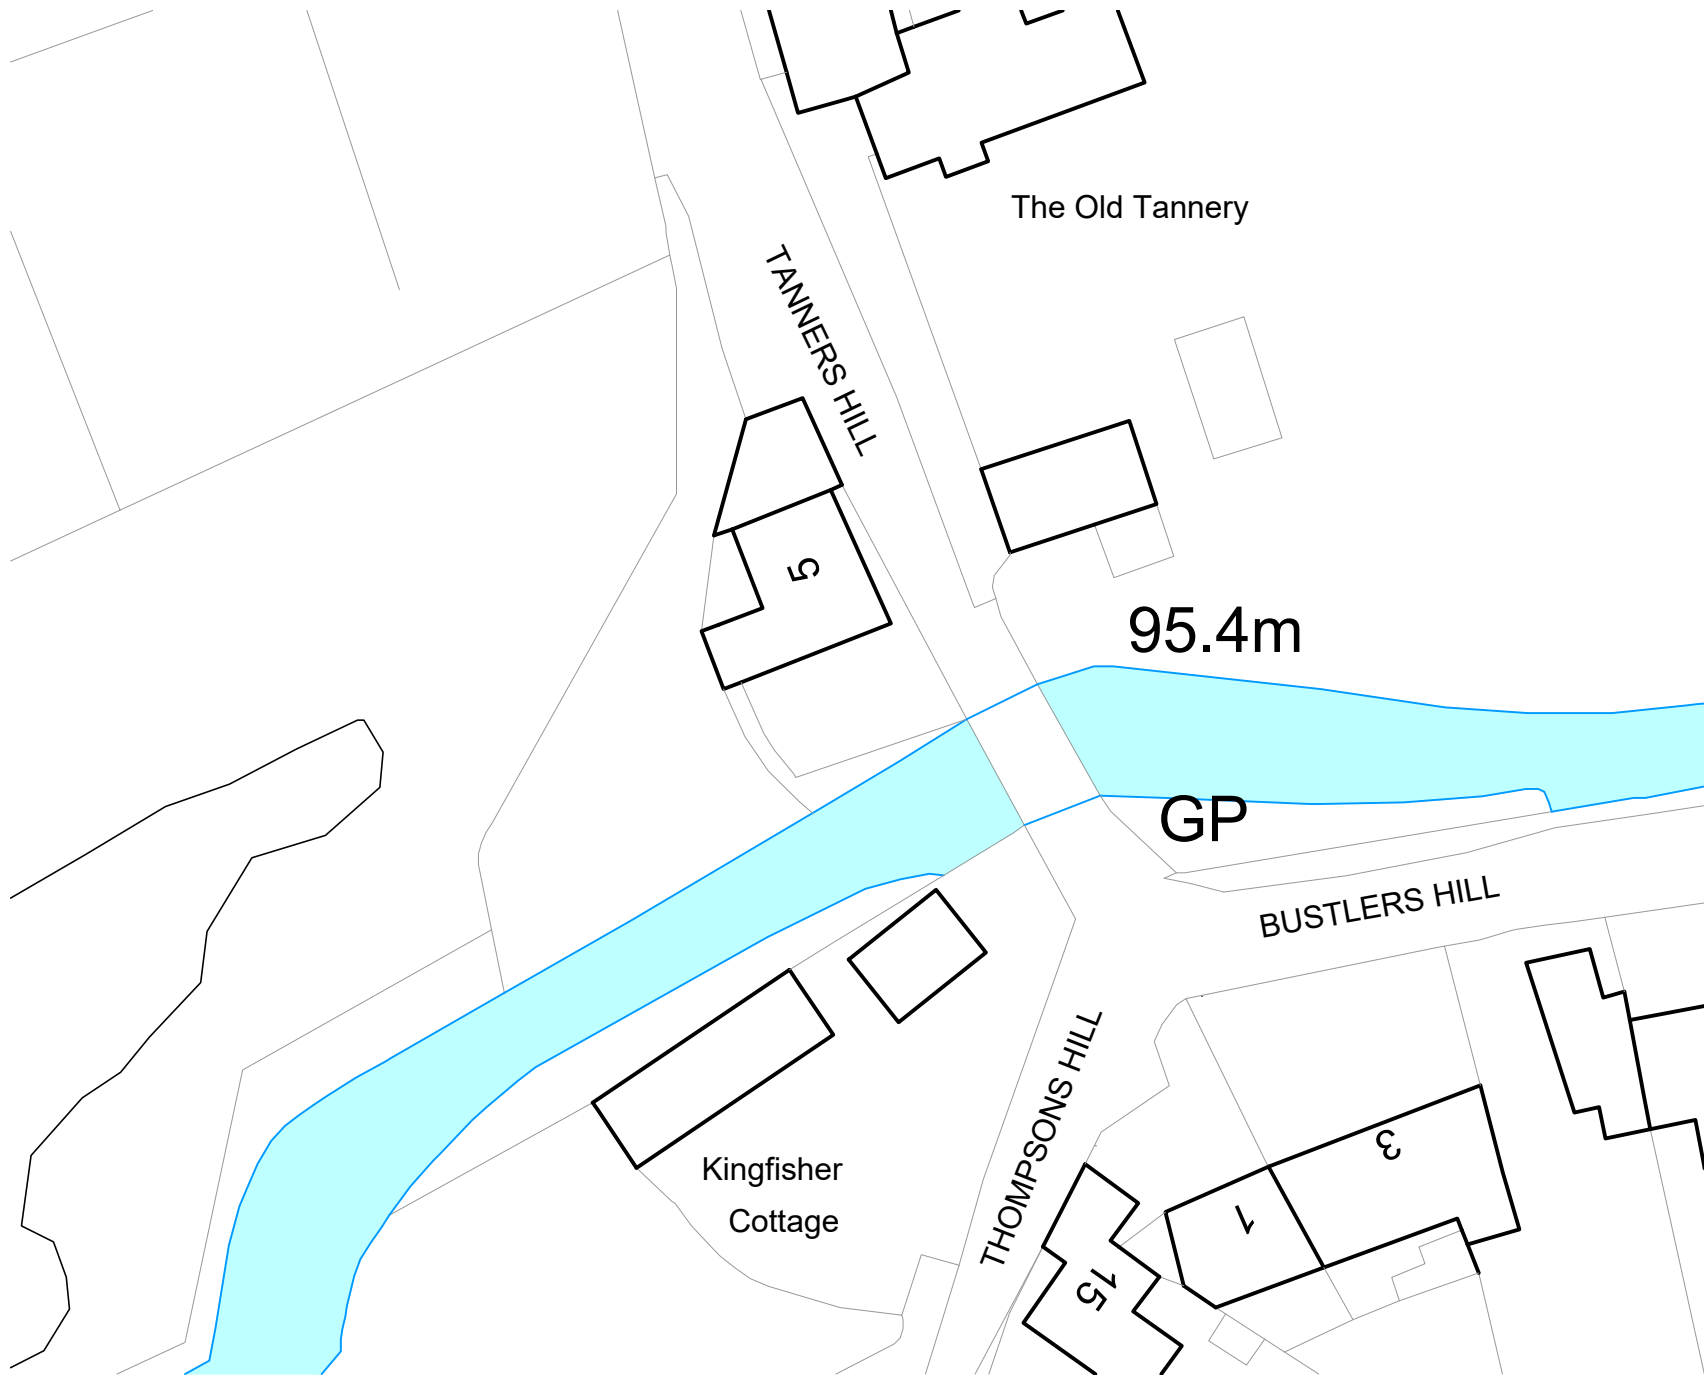


Block Plan

1:500

INDICATIVE SCALE IN METRES 1:500



INDICATIVE SCALE IN METRES 1:1250

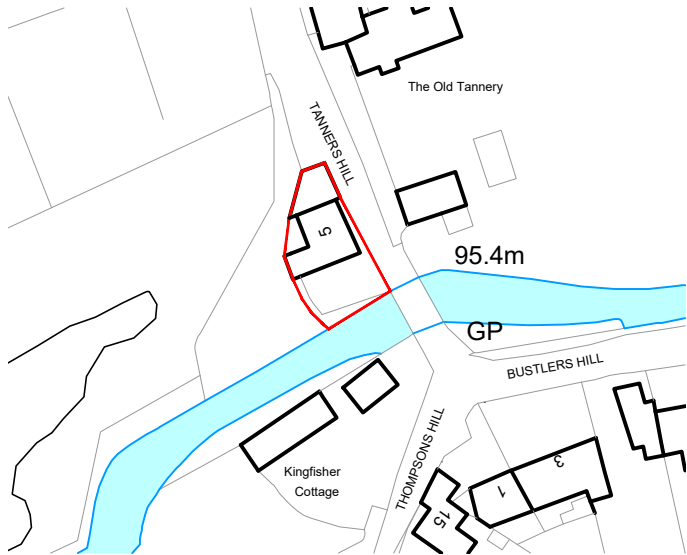

Location Plan

1:1250

© Copyright - The contents of this drawing may not be reproduced or distributed in part or in whole without the written permission of EASTON BEVINS LTD.

1. Responsibility is not accepted for errors made by others in scaling from this drawing. All construction information should be taken from figured dimensions only.
2. Any dimensional discrepancies to be reported immediately.
3. This drawing must be read in conjunction with any structural or other specialist drawing(s). Any conflicting information to be reported immediately.
4. Note to Contractor: All building / site dimensions and levels, service and invert levels to be checked prior to commencement of works.
5. Note to Contractor: The current Building Regulations and all relevant British standards and Codes of Practice are to be complied with whether noted on this drawing or not.

PLANNING

Rev:	Date:	Amendment:	Amended by:
.	.	.	.
Client: Ben O'Brien			
Project title: 5 Tanners Hill, Sherston, Malmesbury, SN16 0NB			
Drawing title: Block and Location Plan			
Scale(s) @ A3: 1:500 & 1:1250	Date: Jul 2026	Drawn by: AC	
Drawing number: P10419/P/100	Revision: .	Chkd by: AW	



CHARTERED BUILDING SURVEYORS

Unit 26, Osprey Court
Hawkfield Way
Bristol
BS14 0BB

T 0117 942 7876
F 0117 942 7871

E info@eastonbevins.co.uk

W www.eastonbevinslimited.co.uk

Building Surveys

Project Management

Construction Advice

Legal & Litigation

Disability Work

Block Management

Statutory Consents

Regulated by RICS

Also at:

Bradley Stoke 01179 427 876
Cardiff 02920 108 821
Cheltenham 01242 573 908
Salisbury 01722 617 617
Swindon 01793 680 844



This Drawing is Copyright.
Contractors must check all dimensions on site.
Only figured dimensions are to be worked from.
Discrepancies must be reported immediately
before proceeding.

