

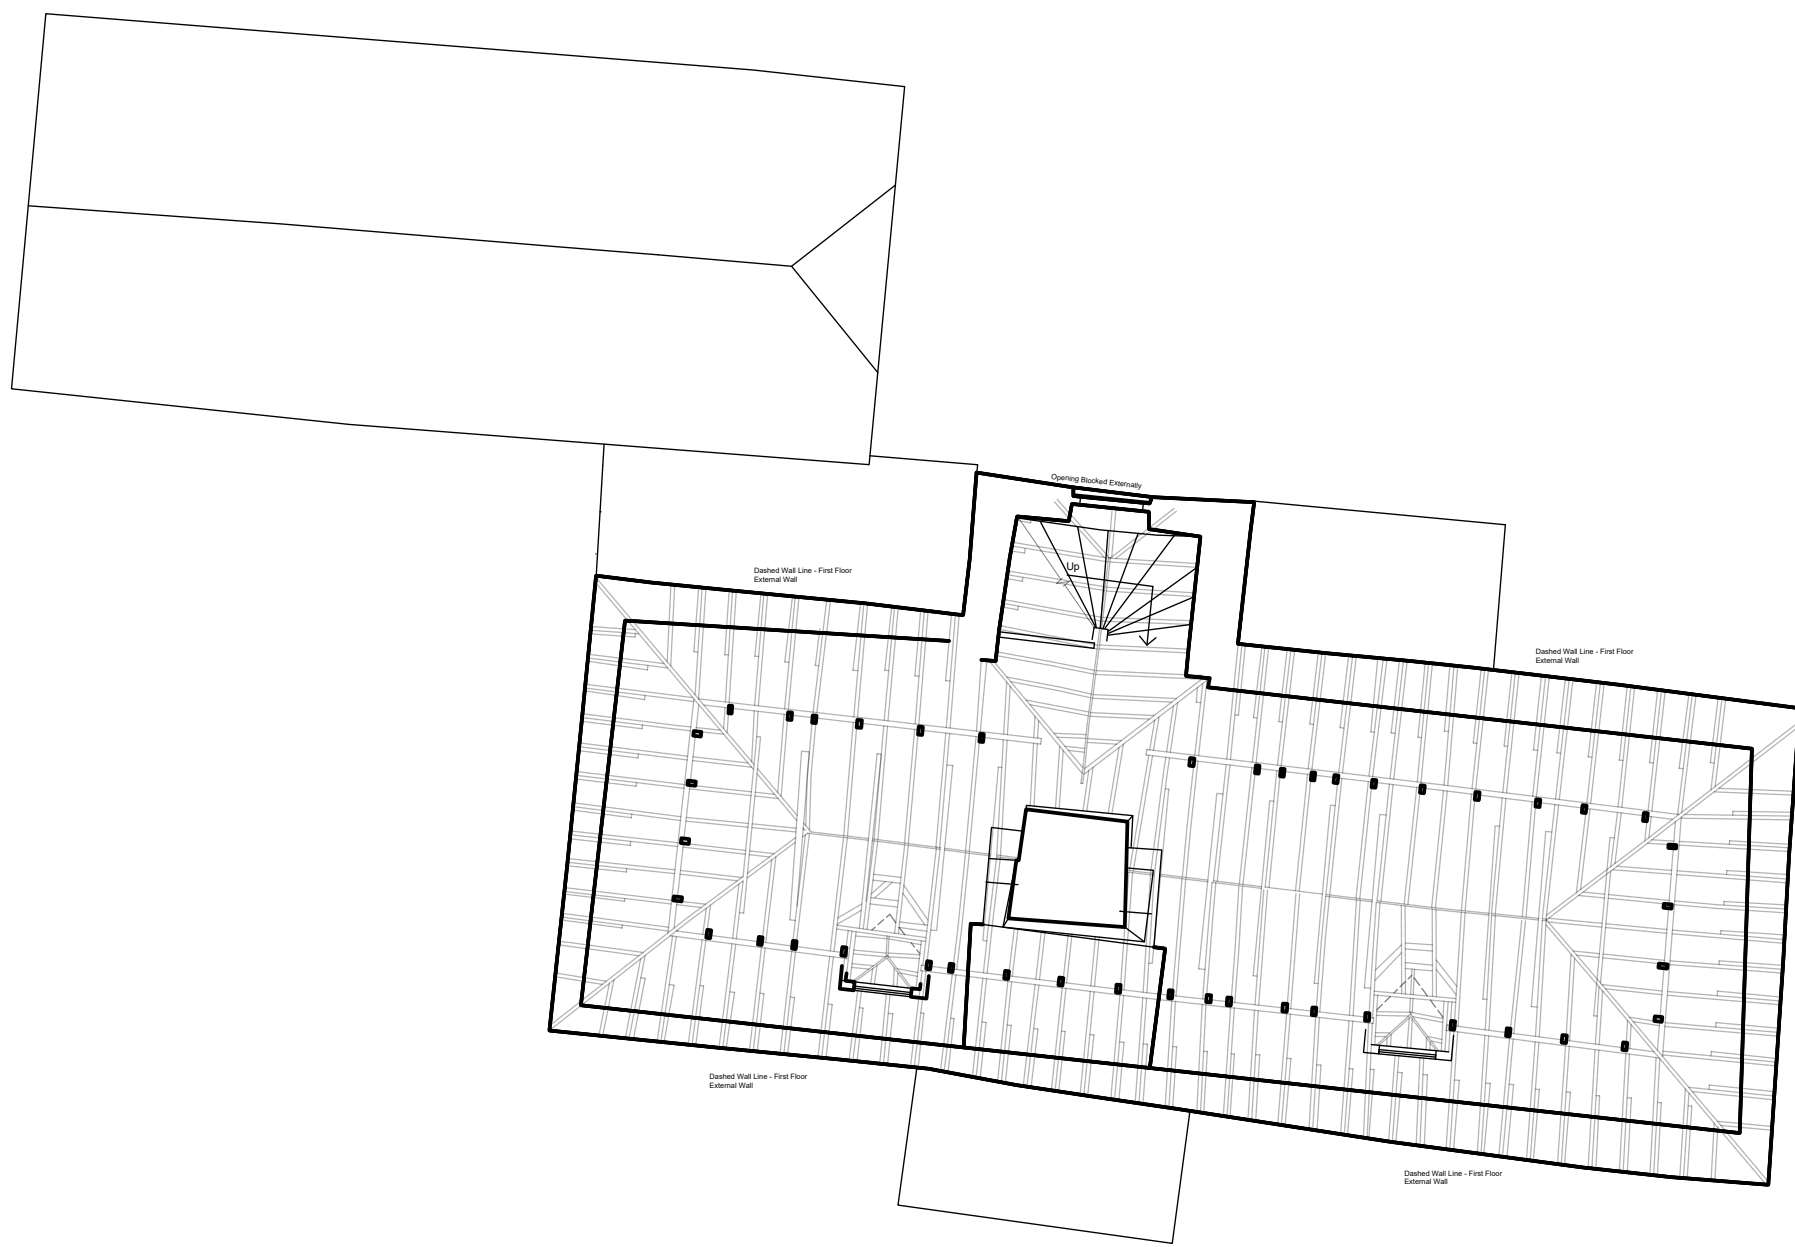


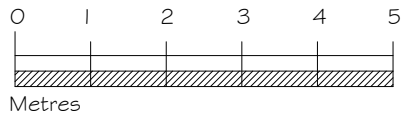

FARMHOUSE

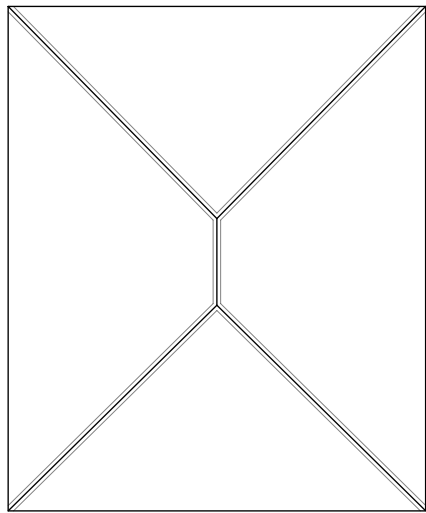

Rev	Date	Notes
-----	------	-------

lpc
TOWN AND COUNTRY PLANNING DEVELOPMENT CONSULTANTS

LPC (TRULL) LTD.,
TRULL, TETBURY, GLOUCESTERSHIRE GL8 8SQ
Tel: 01285 841433 email: admin@lpctrull.com

Client
Mr & Mrs Matthews
Project
Lower Hook Farm, Hook Street, Swindon SN4 8EF
Drawing
PROPOSED LOFT PLAN

Date: May 2026 Scale: 1:100 @ A3
Drawing Number
LPC 237 PR 04