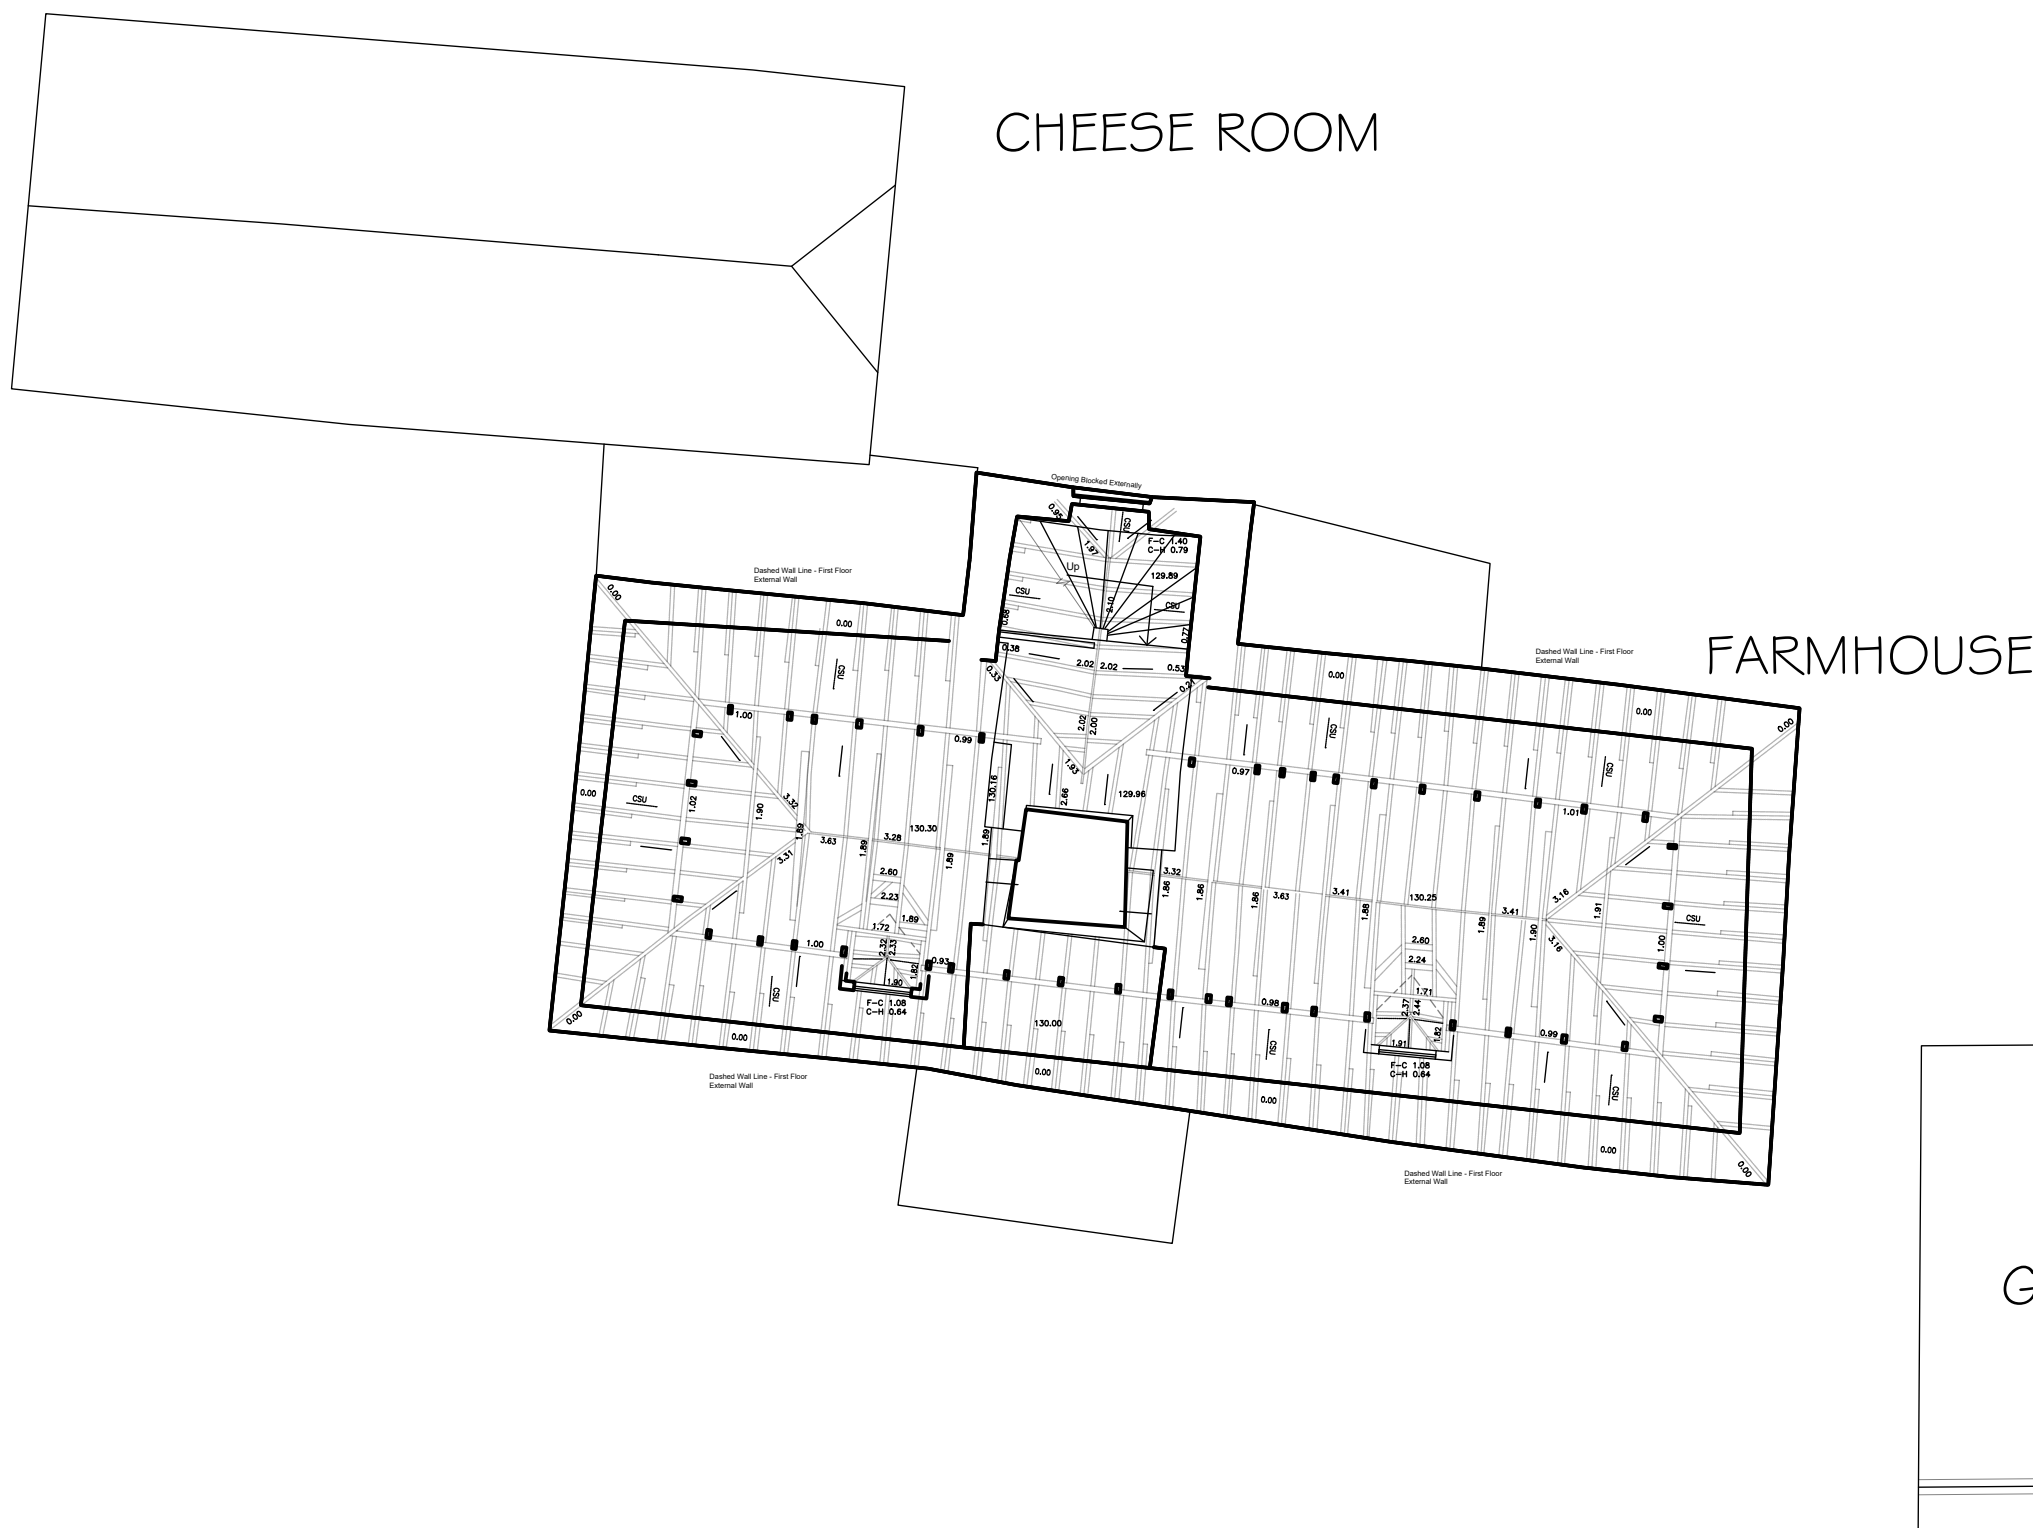


Rev	Date	Notes

TOWN AND COUNTRY PLANNING DEVELOPMENT CONSULTANTS

LPC (TRULL) LTD.,
TRULL, TETBURY, GLOUCESTERSHIRE GL8 8SQ
Tel: 01285 841433 email: admin@lpctrull.com

Client:
Mr & Mrs Matthews

Project:
Lower Hook Farm, Hook Street, Swindon SN4 8EF

Drawing:
EXISTING LOFT PLAN

Date: May 2026 Scale: 1:100 @ A3
Drawing Number:
LPC 237 EX 05