




BREW HOUSE

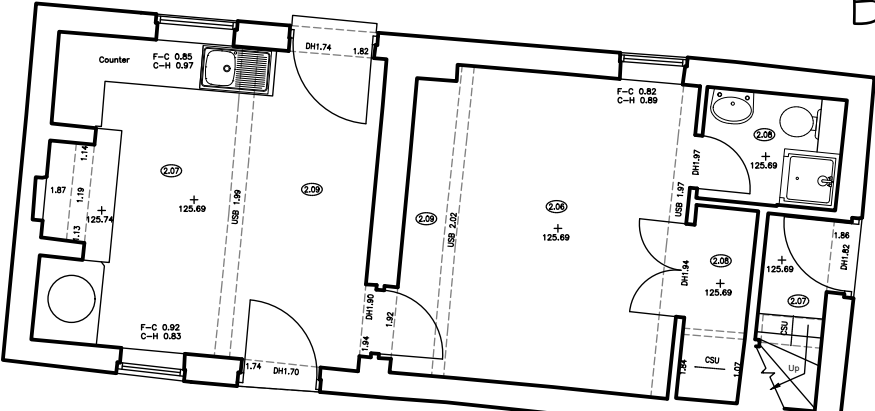

FARMHOUSE

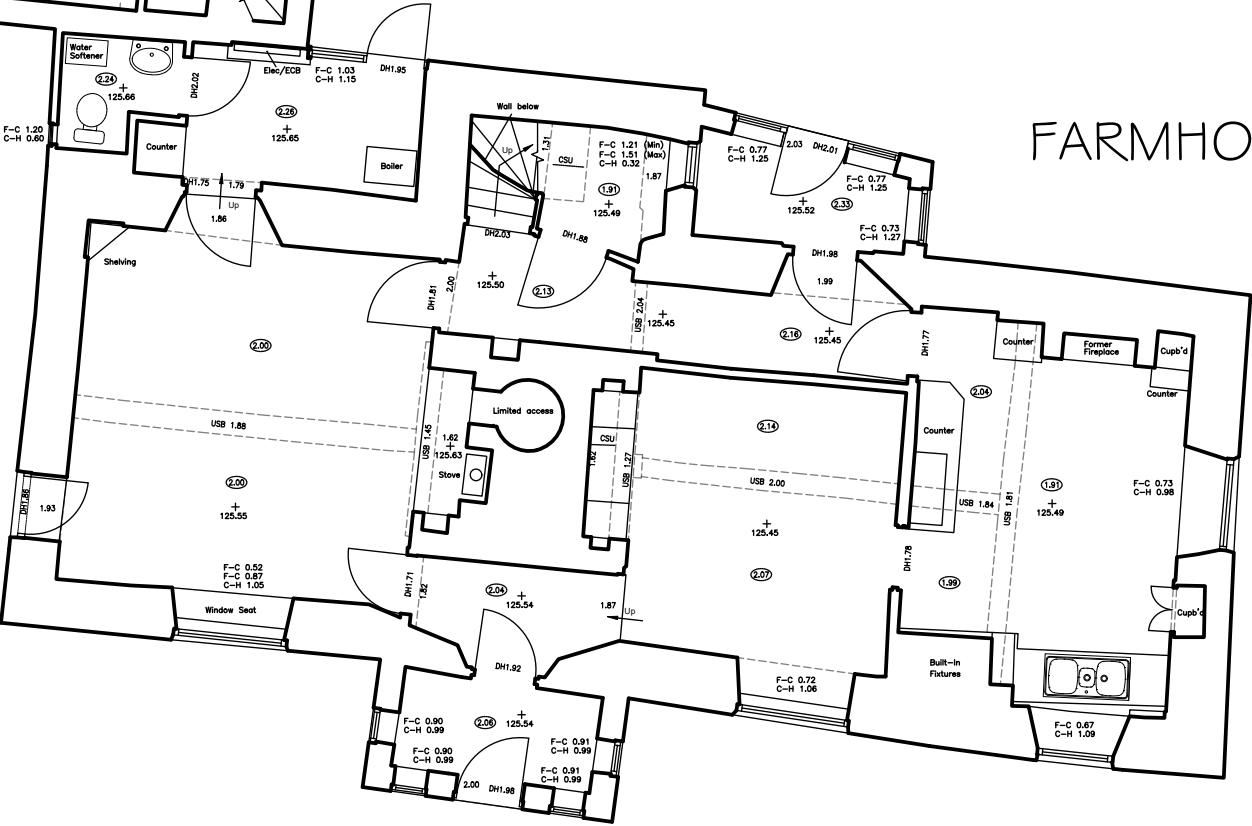

GARAGE

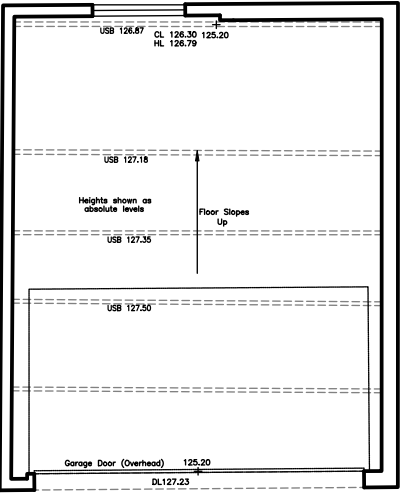

Rev Date Notes

lpc
TOWN AND
COUNTRY
PLANNING
DEVELOPMENT
CONSULTANTS

LPC (TRULL) LTD.,
TRULL, TETBURY, GLOUCESTERSHIRE GL8 8SQ
Tel: 01285 841433 email: admin@lpc-trull.com

Client:
Mr & Mrs Matthews

Project:
Lower Hook Farm, Hook
Street, Swindon SN4 8EF

Drawing:
EXISTING GROUND FLOOR
PLAN

Date: May 2026 Scale: 1:100 @ A3
Drawing Number:
LPC 237 EX 03

