

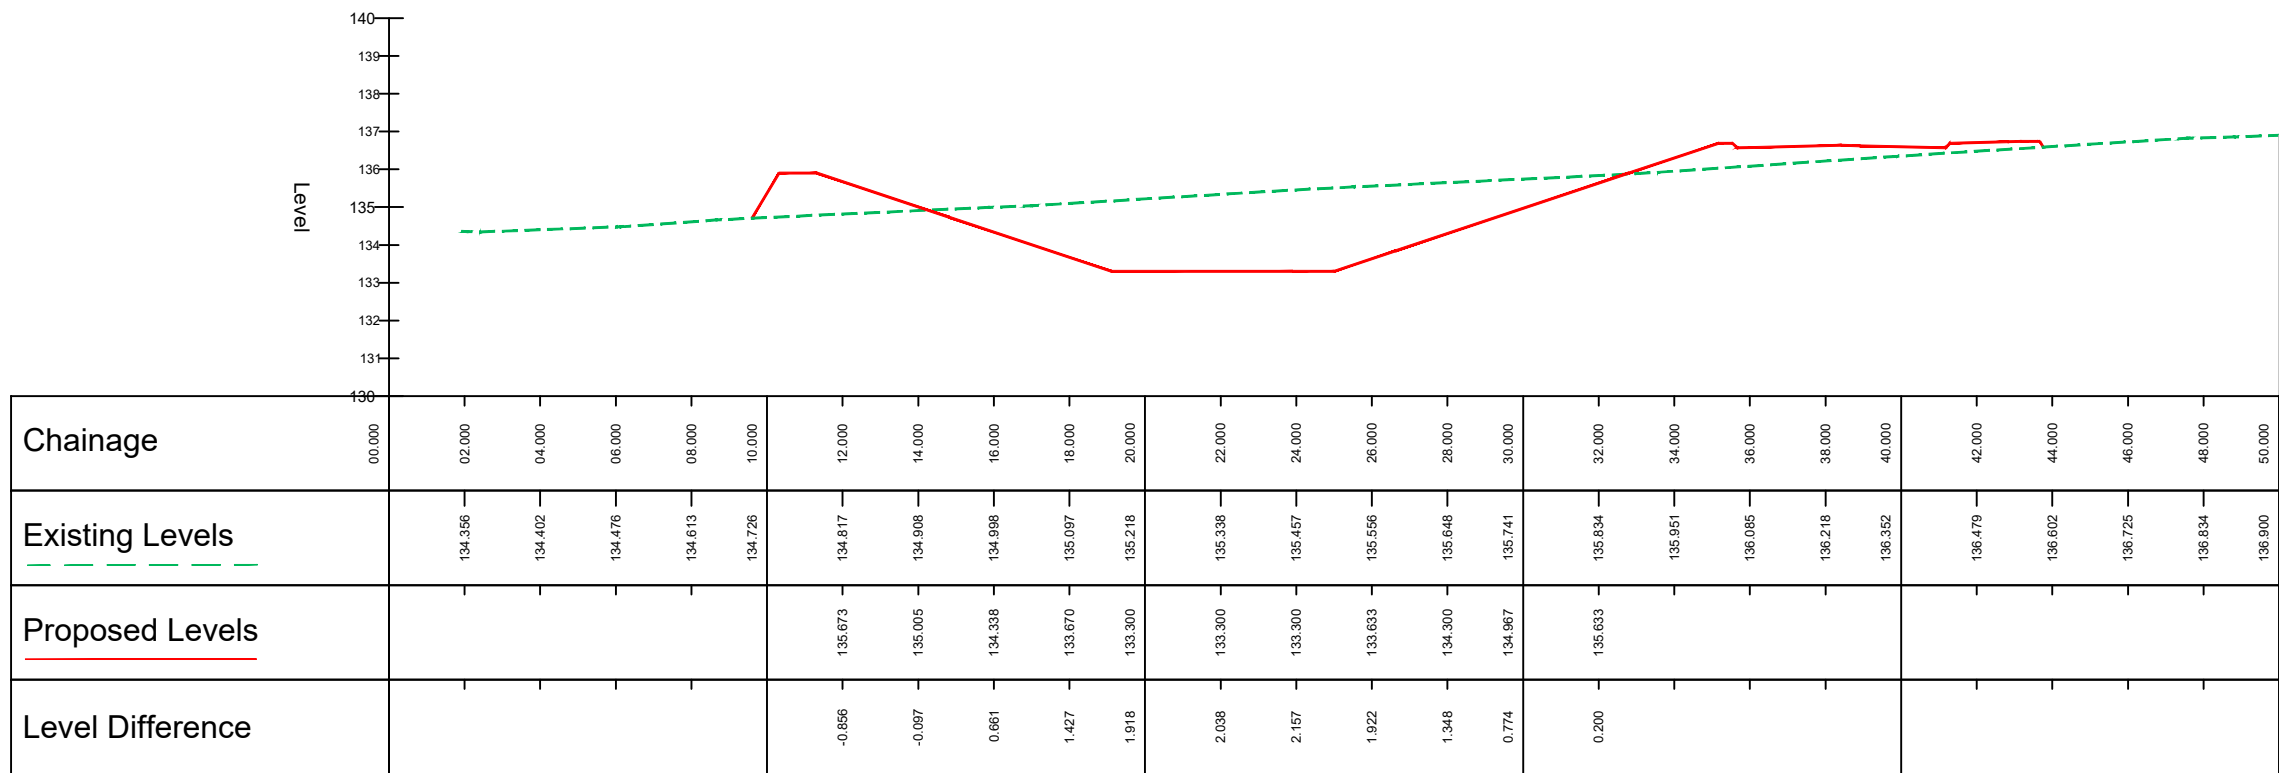
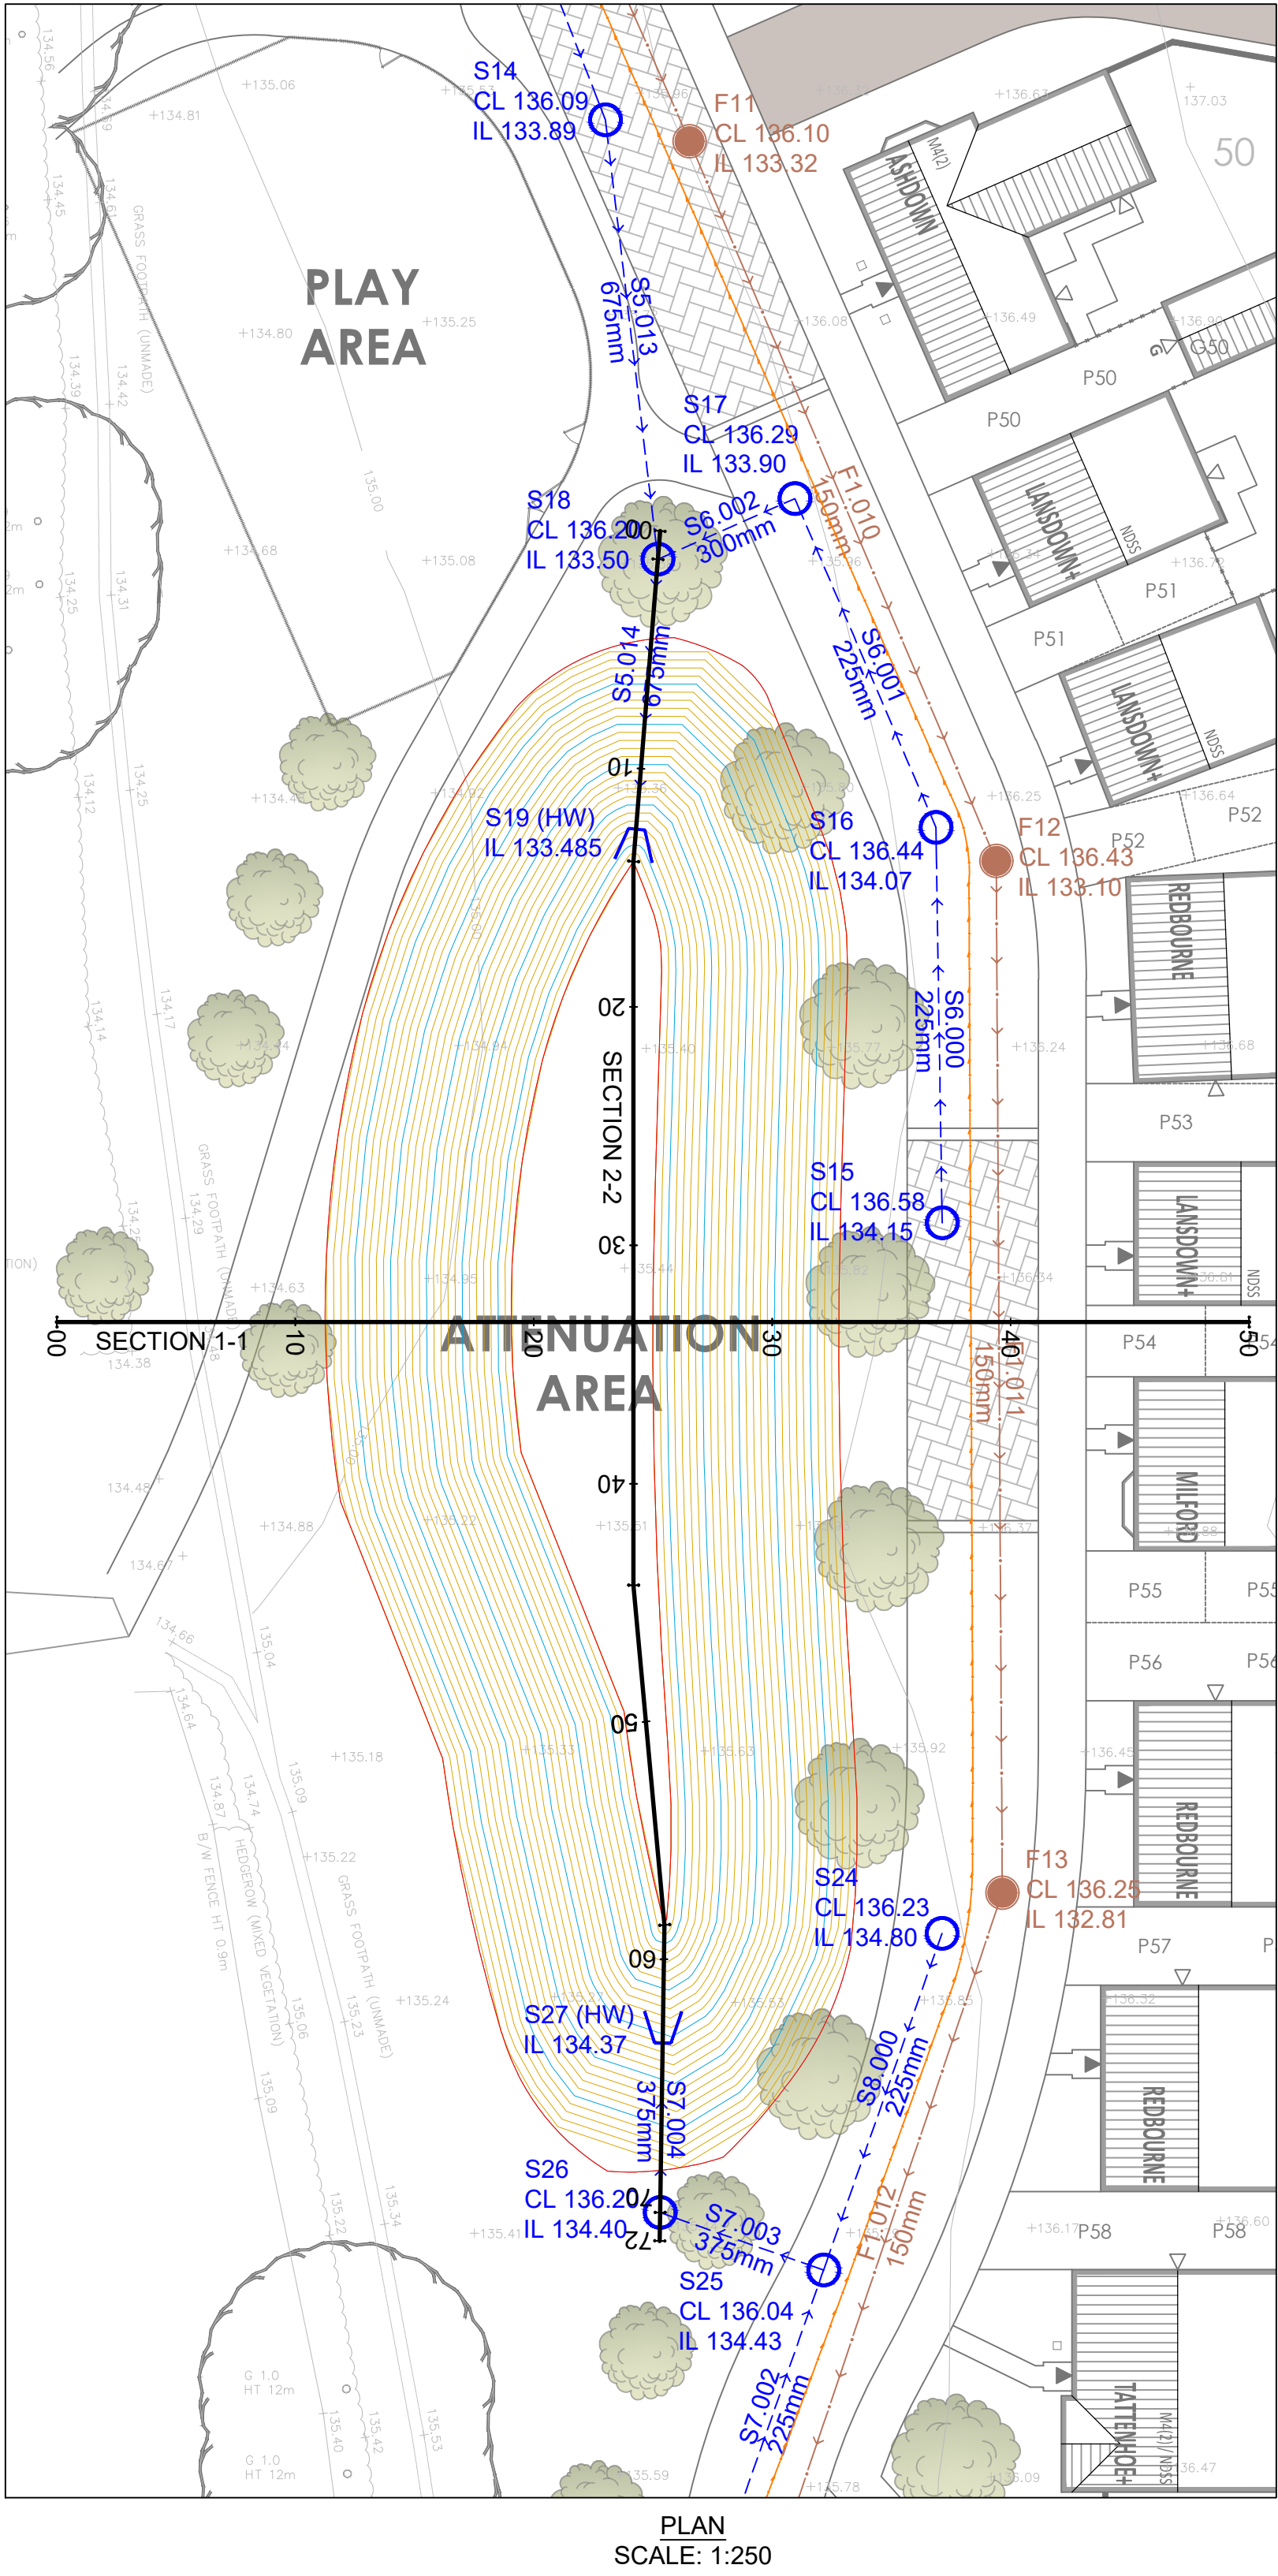


POND SECTION 1-1 - CROSS SECTION
SCALE: H 1:200,V 1:200. DATUM: 130.000

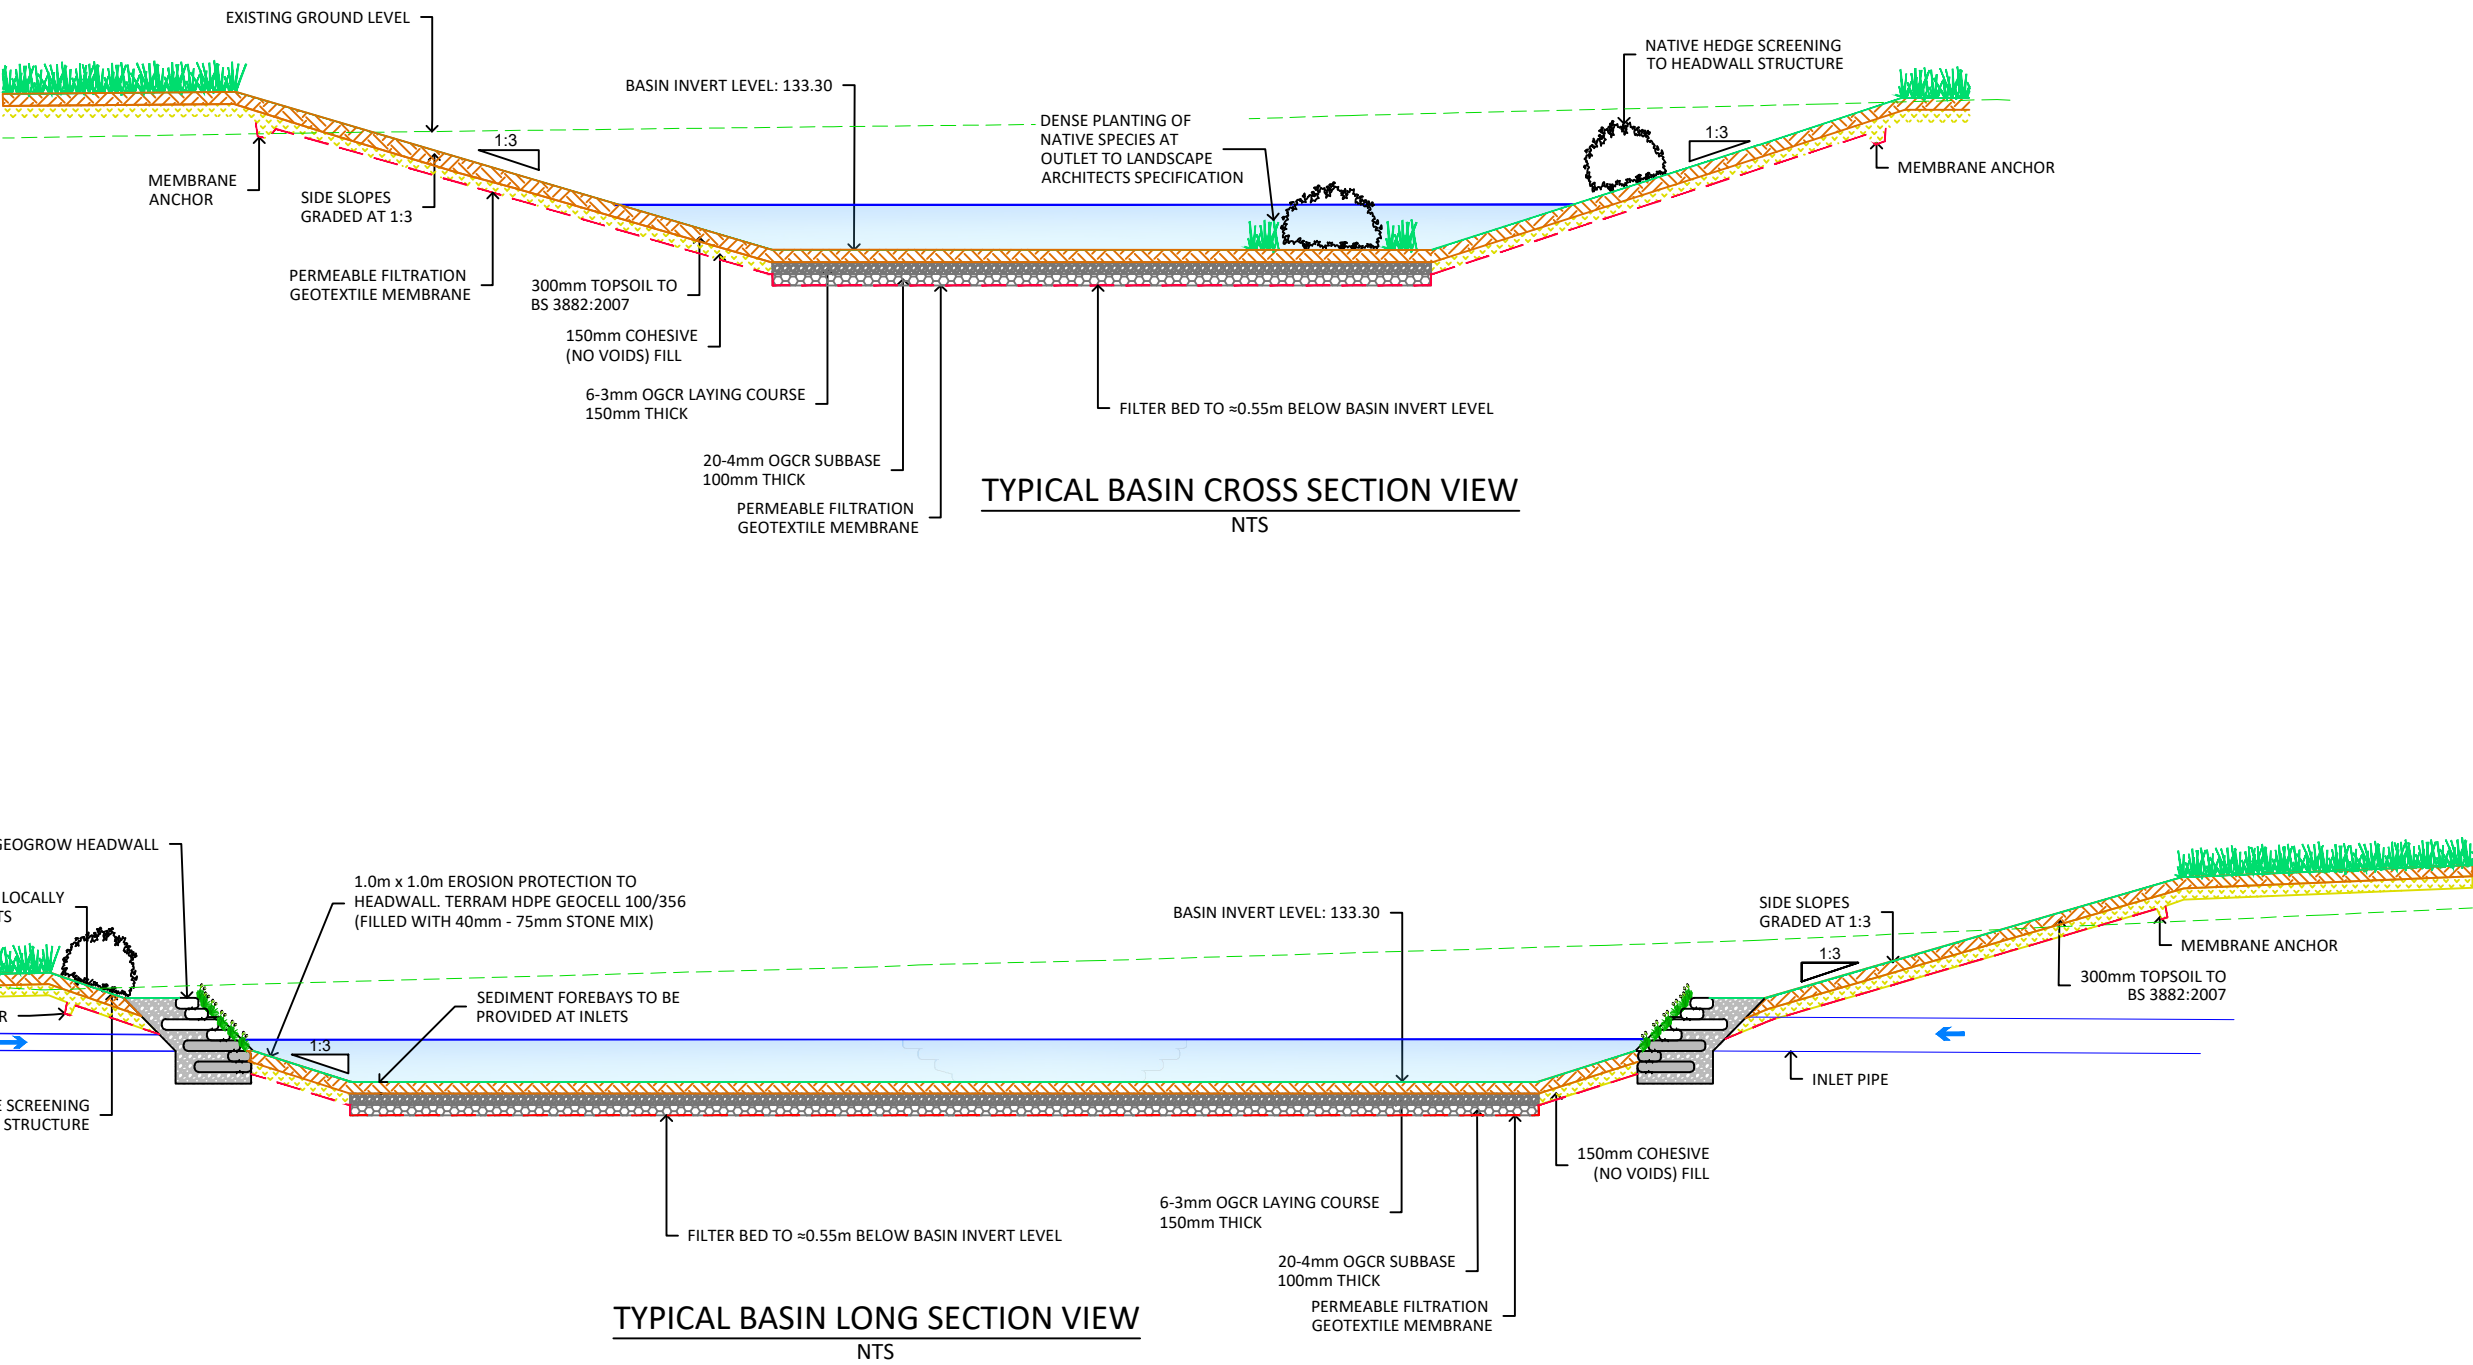

POND SECTION 2-2 - LONGSECTION
SCALE: H 1:200,V 1:200. DATUM: 130.000

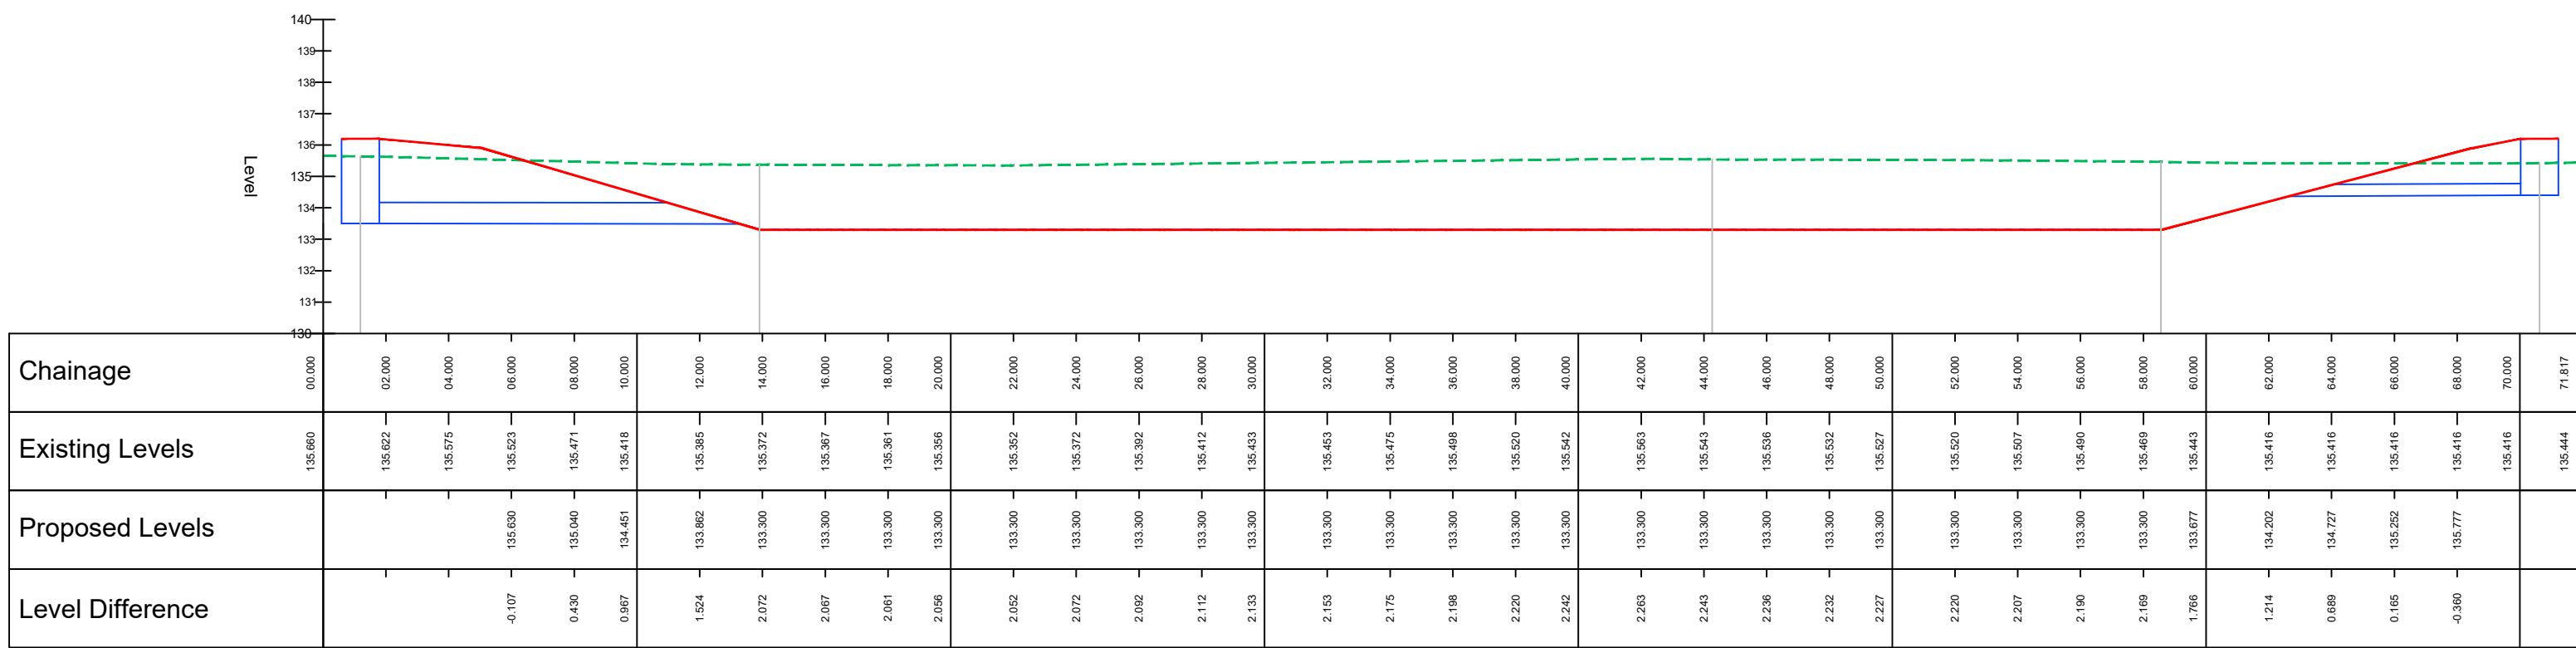

- NOTES:
- DO NOT SCALE FROM THIS DRAWING.
 - ALL DIMENSIONS ARE IN METERS UNLESS OTHERWISE STATED. ALL EXTERNAL WORKS ARE SHOWN IN mm.
 - THIS DRAWING IS TO BE READ IN CONJUNCTION WITH ALL OTHER RELEVANT ENGINEERING AND ARCHITECTS DRAWINGS AND SPECIFICATIONS.
 - THE CONTRACTOR IS TO CHECK & VERIFY ALL SITE DIMENSIONS & LEVELS BEFORE WORKS START ON SITE.
 - ALL EXISTING SERVICES AND DRAINAGE TO BE TRACED AND ASSESSED PRIOR TO SITE CLEARANCE BEING UNDERTAKEN.
 - ALL WORKS SHALL BE CARRIED OUT IN ACCORDANCE WITH THE APPROVED DRAWINGS & SPECIFICATIONS TO THE SATISFACTION THE LOCAL AUTHORITIES.
 - ALL HIGHWAY DESIGN RECOMMENDATIONS ARE ADVISORY & ARE SUBJECT TO APPROVAL FROM THE LOCAL HIGHWAYS AUTHORITY.
 - NO LOOSE CHIPPINGS ARE TO BE USED WITHIN OR NEAR TO THE ADOPTABLE HIGHWAY.
 - FOOTPATH SURFACING TO BE LAID 5mm HIGHER THAN THE ADJACENT KERB.
 - MINIMUM LENGTH OF CUT KERB TO BE 300mm.
 - THE DEVELOPER MUST COMPLY WITH NRSWA 1991, FOR TRAFFIC MANAGEMENT & FOR ANY ROAD WORKS WITHIN THE HIGHWAY.
 - CBR VALUES TO BE VERIFIED ON SITE PRIOR TO AGREEING THE THICKNESS OF ANY CAPPING & SUB-BASE USED.
- DETAILS & SPECIFICATIONS SUBJECT TO APPROVAL FROM LOCAL AUTHORITY

ISSUED	SJ	LF	29.06.26
Rev	Details	Drawn	Checked



Quest House
St Mellons Business Park
Fortran Road
Cardiff
CF3 0EY
T: 02922 520 219

Client:

Lovell Homes
Cardiff

Project:

Pavenhill Farm
Purton

Drawing:

SuDS Pond Sections and Details

Scale:

As Shown

Sheet Size:

A1

Drawn:

SJ

Checked:

LF

Date:

26/06/2026

Drawing Number:

250814_LHC_SK_004

Revision:

-