

PLANNING PROPOSAL 3



COOPER & CO.



Client:
Amber Taverns

Address:
Cooper 7 Co.
40 Blue Boar Row, Salisbury
SP1 1DA

Designer:
MB


Project Manager:
KK

Date Completed:
07/07/2026

Revision:

Revision Date:

Specification

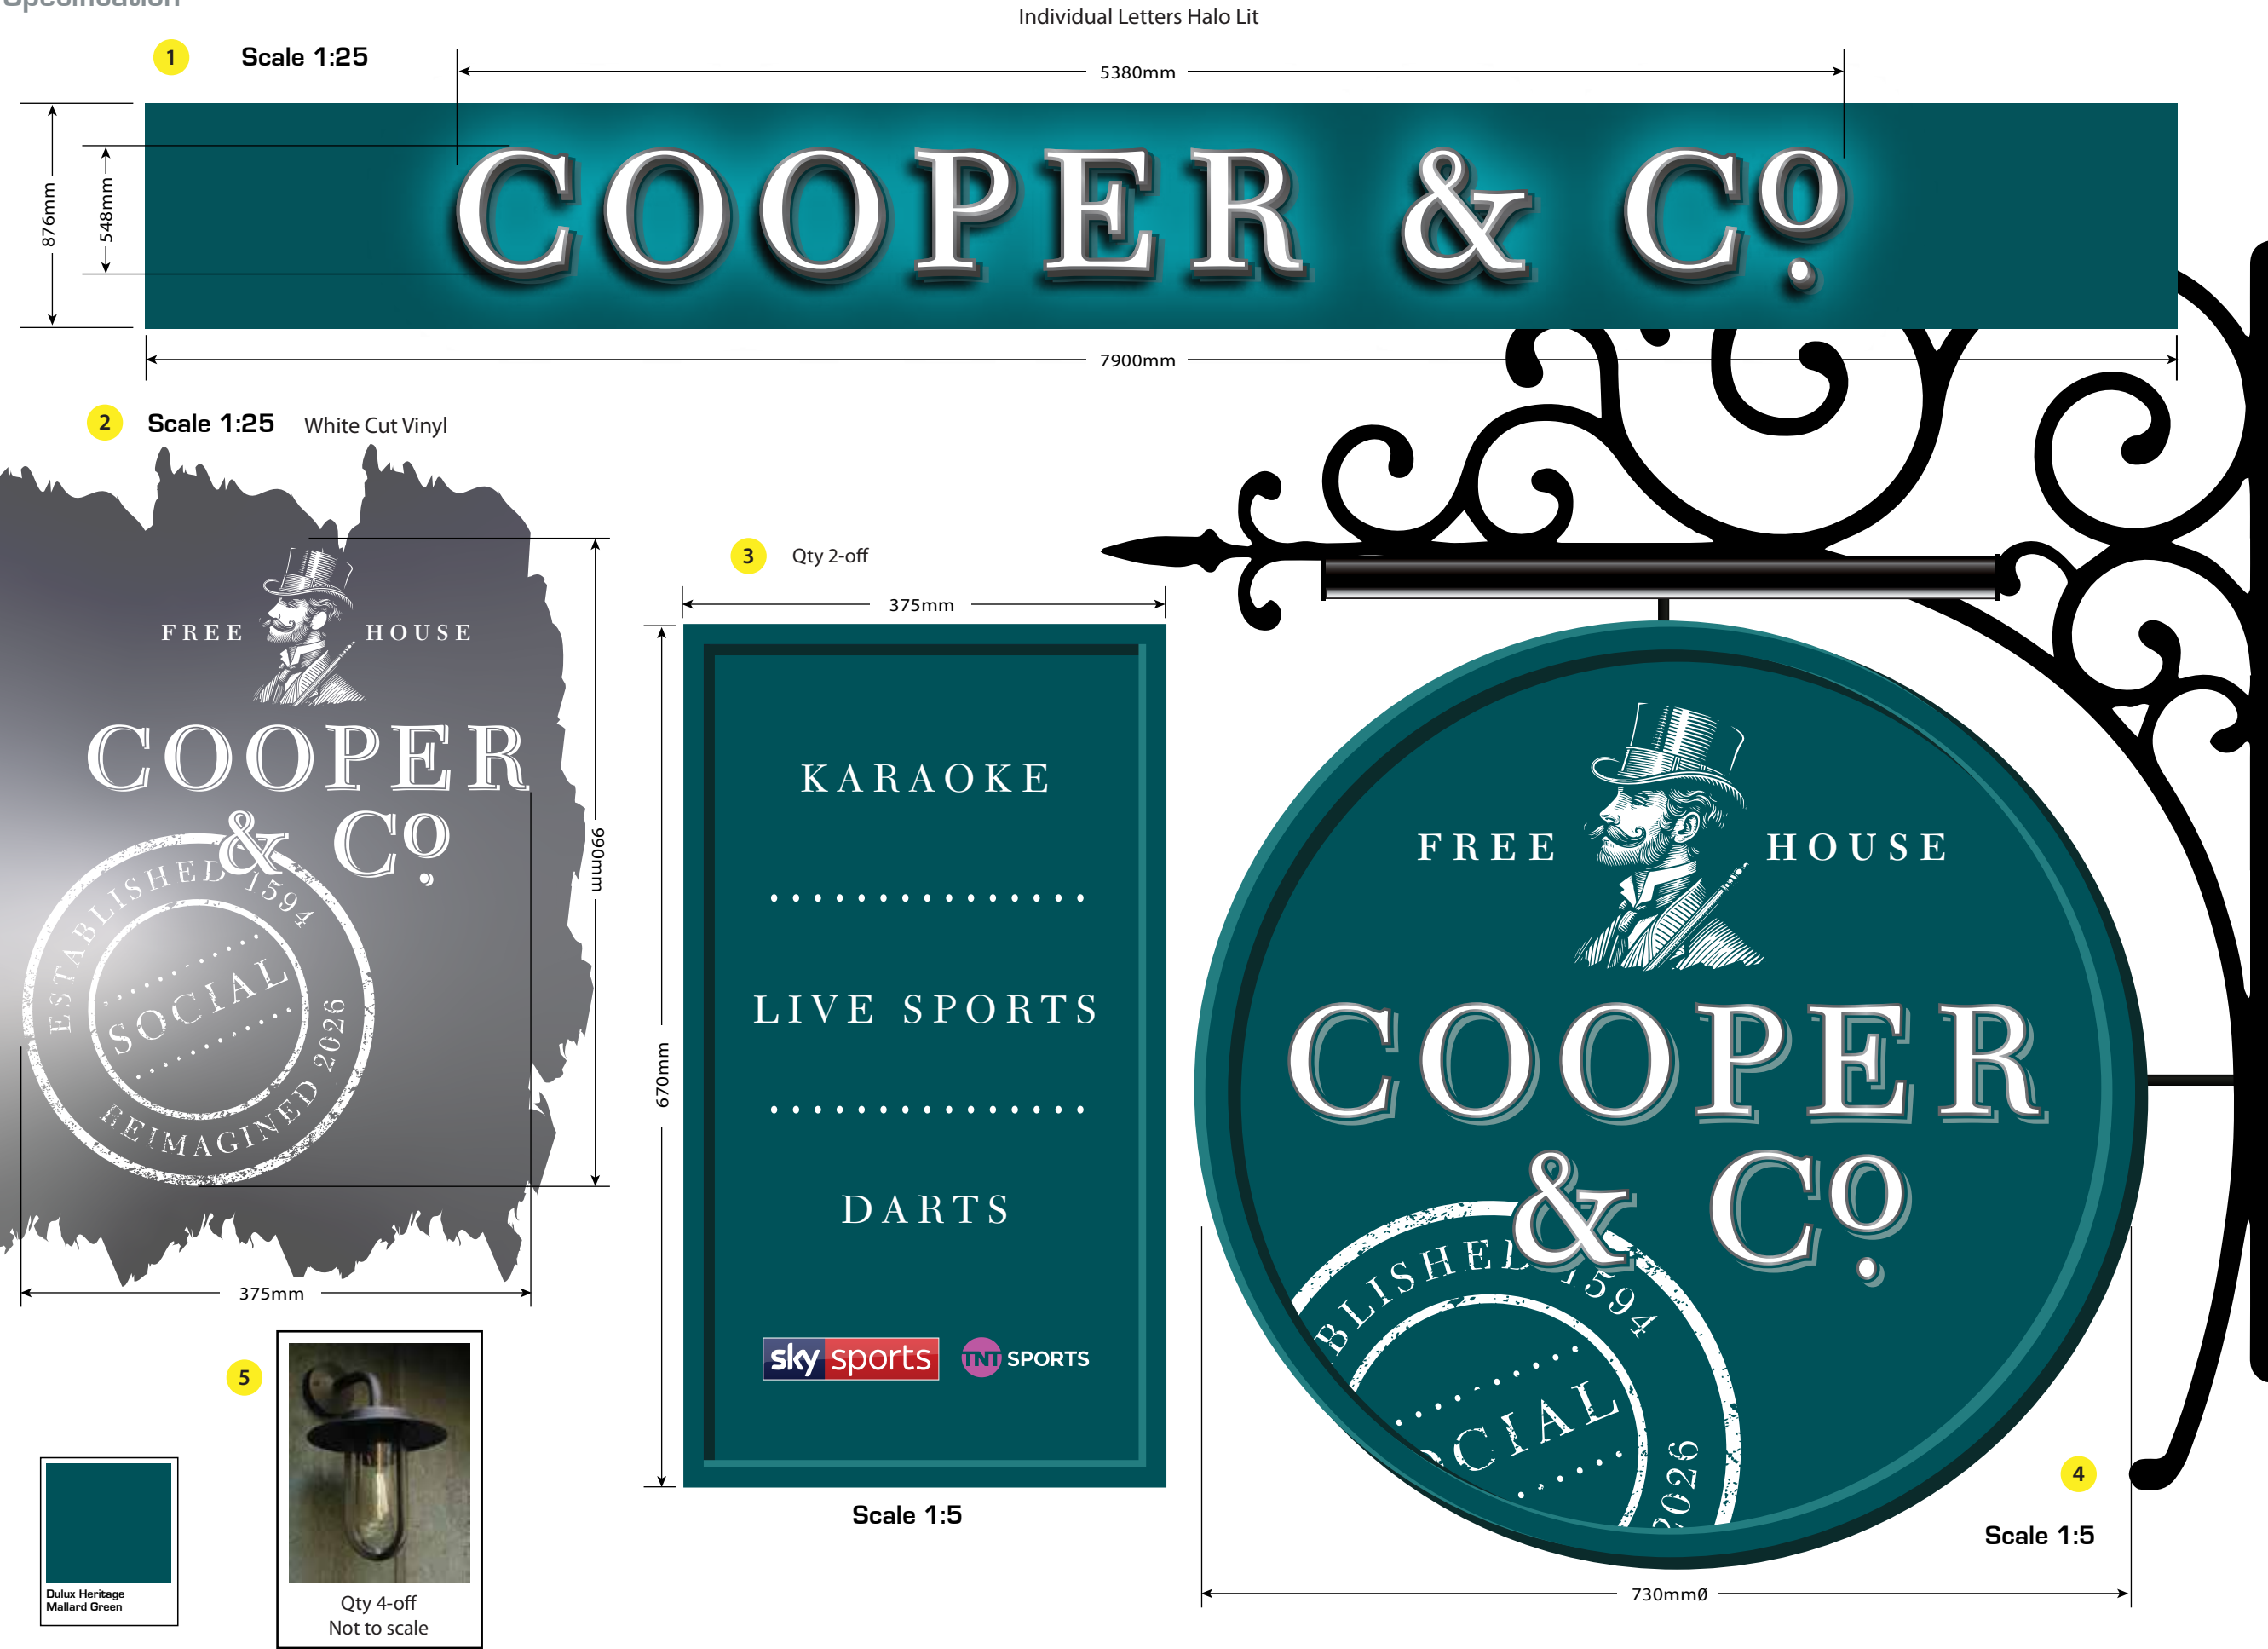

Colours are indicative only All paint references are to be checked & approved by client on site.

T : 0161 998 7092 www.hartbrights.co.uk info@hartbrights.co.uk

The designs and illustrations shown on this page are strictly confidential and intended only for the attention of the named client. Any unauthorised reproduction, disclosure or modification is prohibited by copyright.