
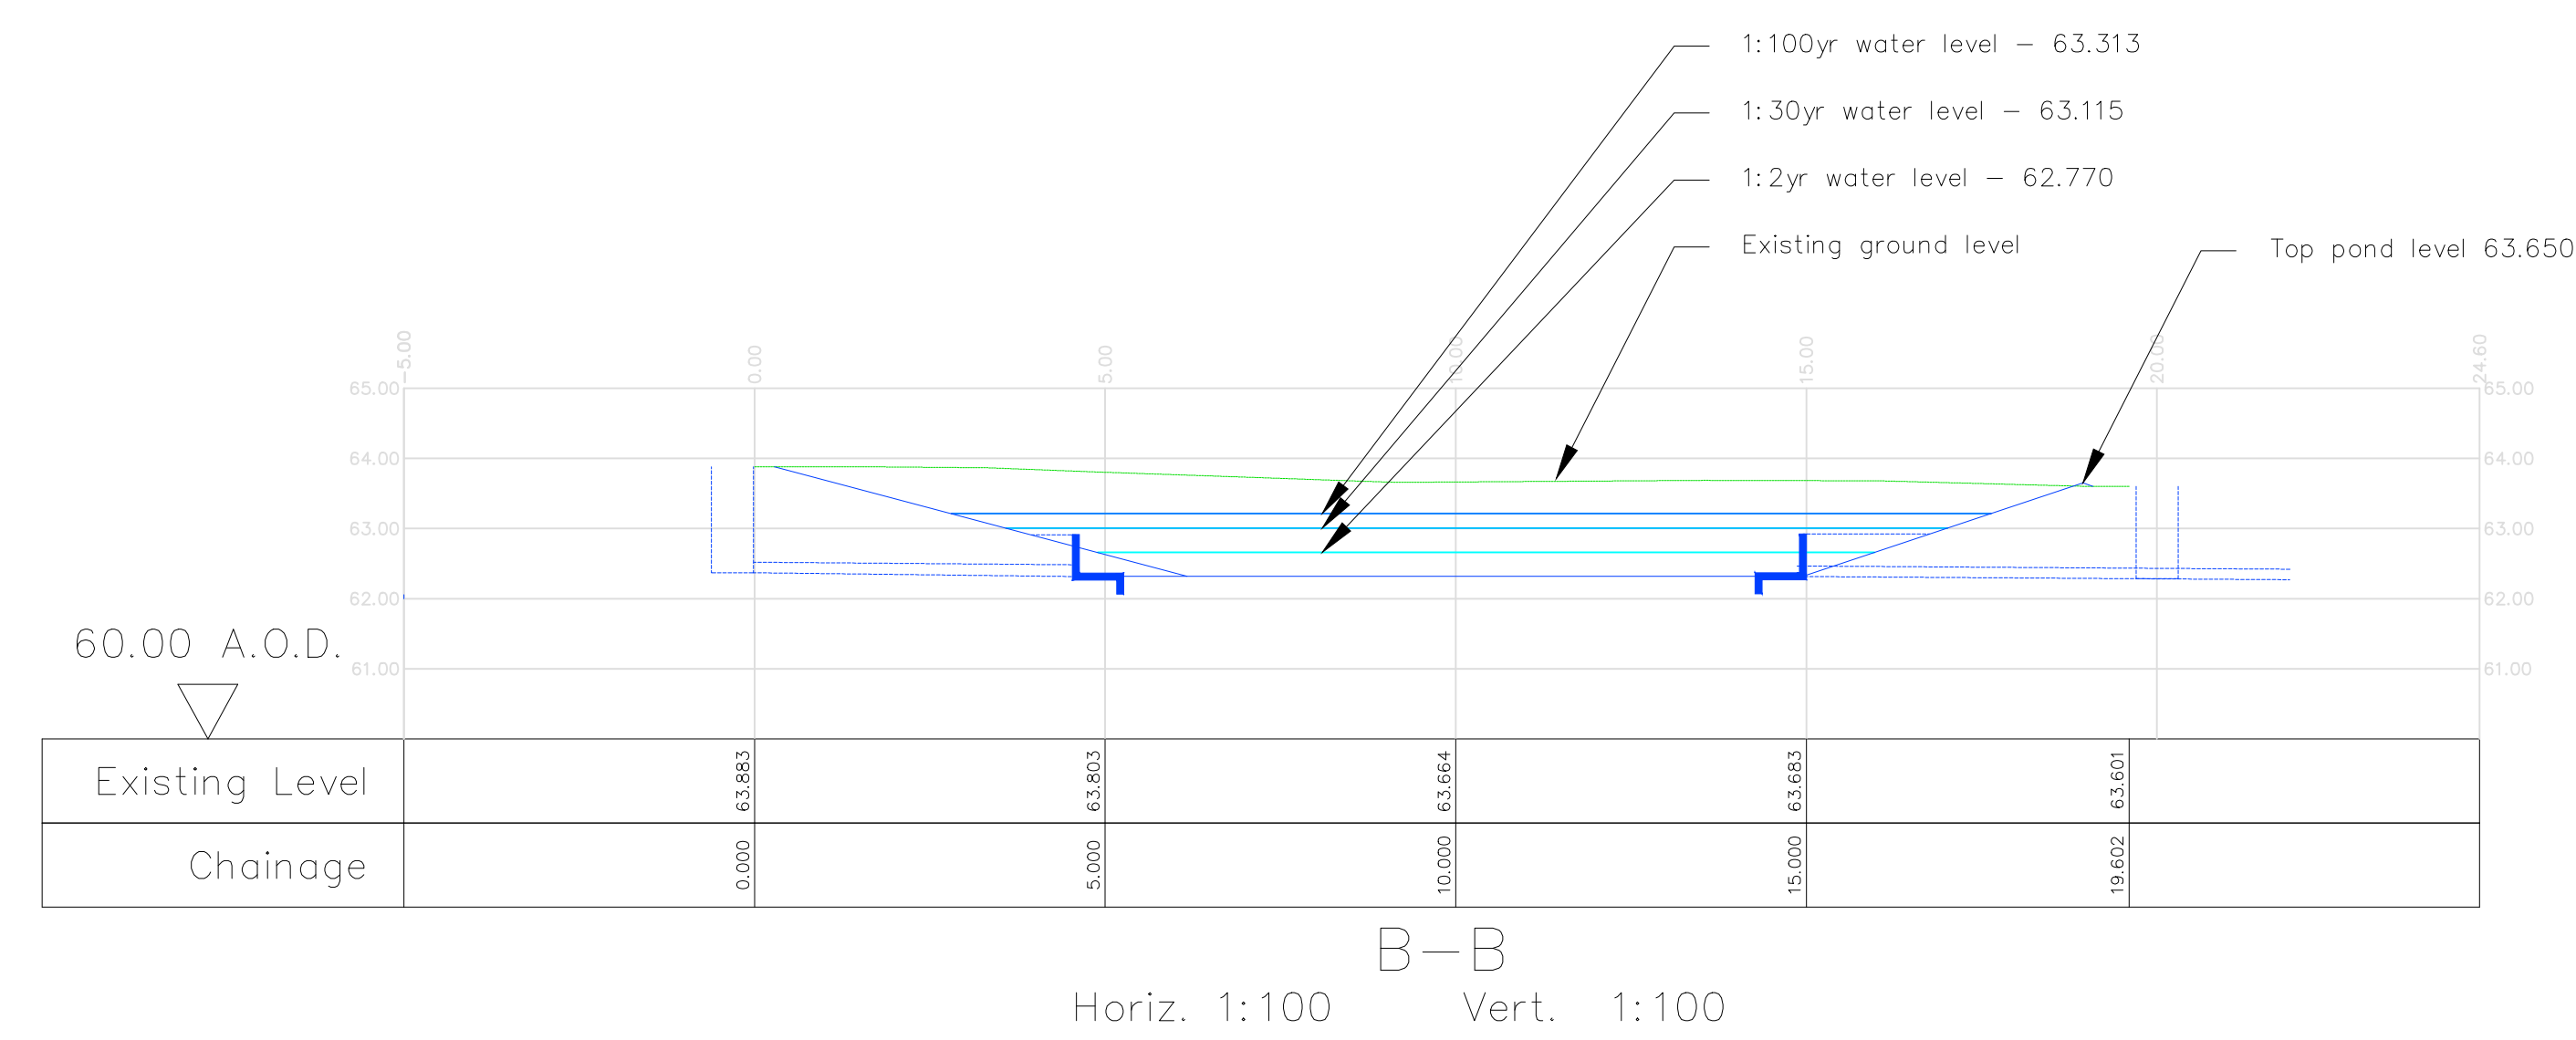


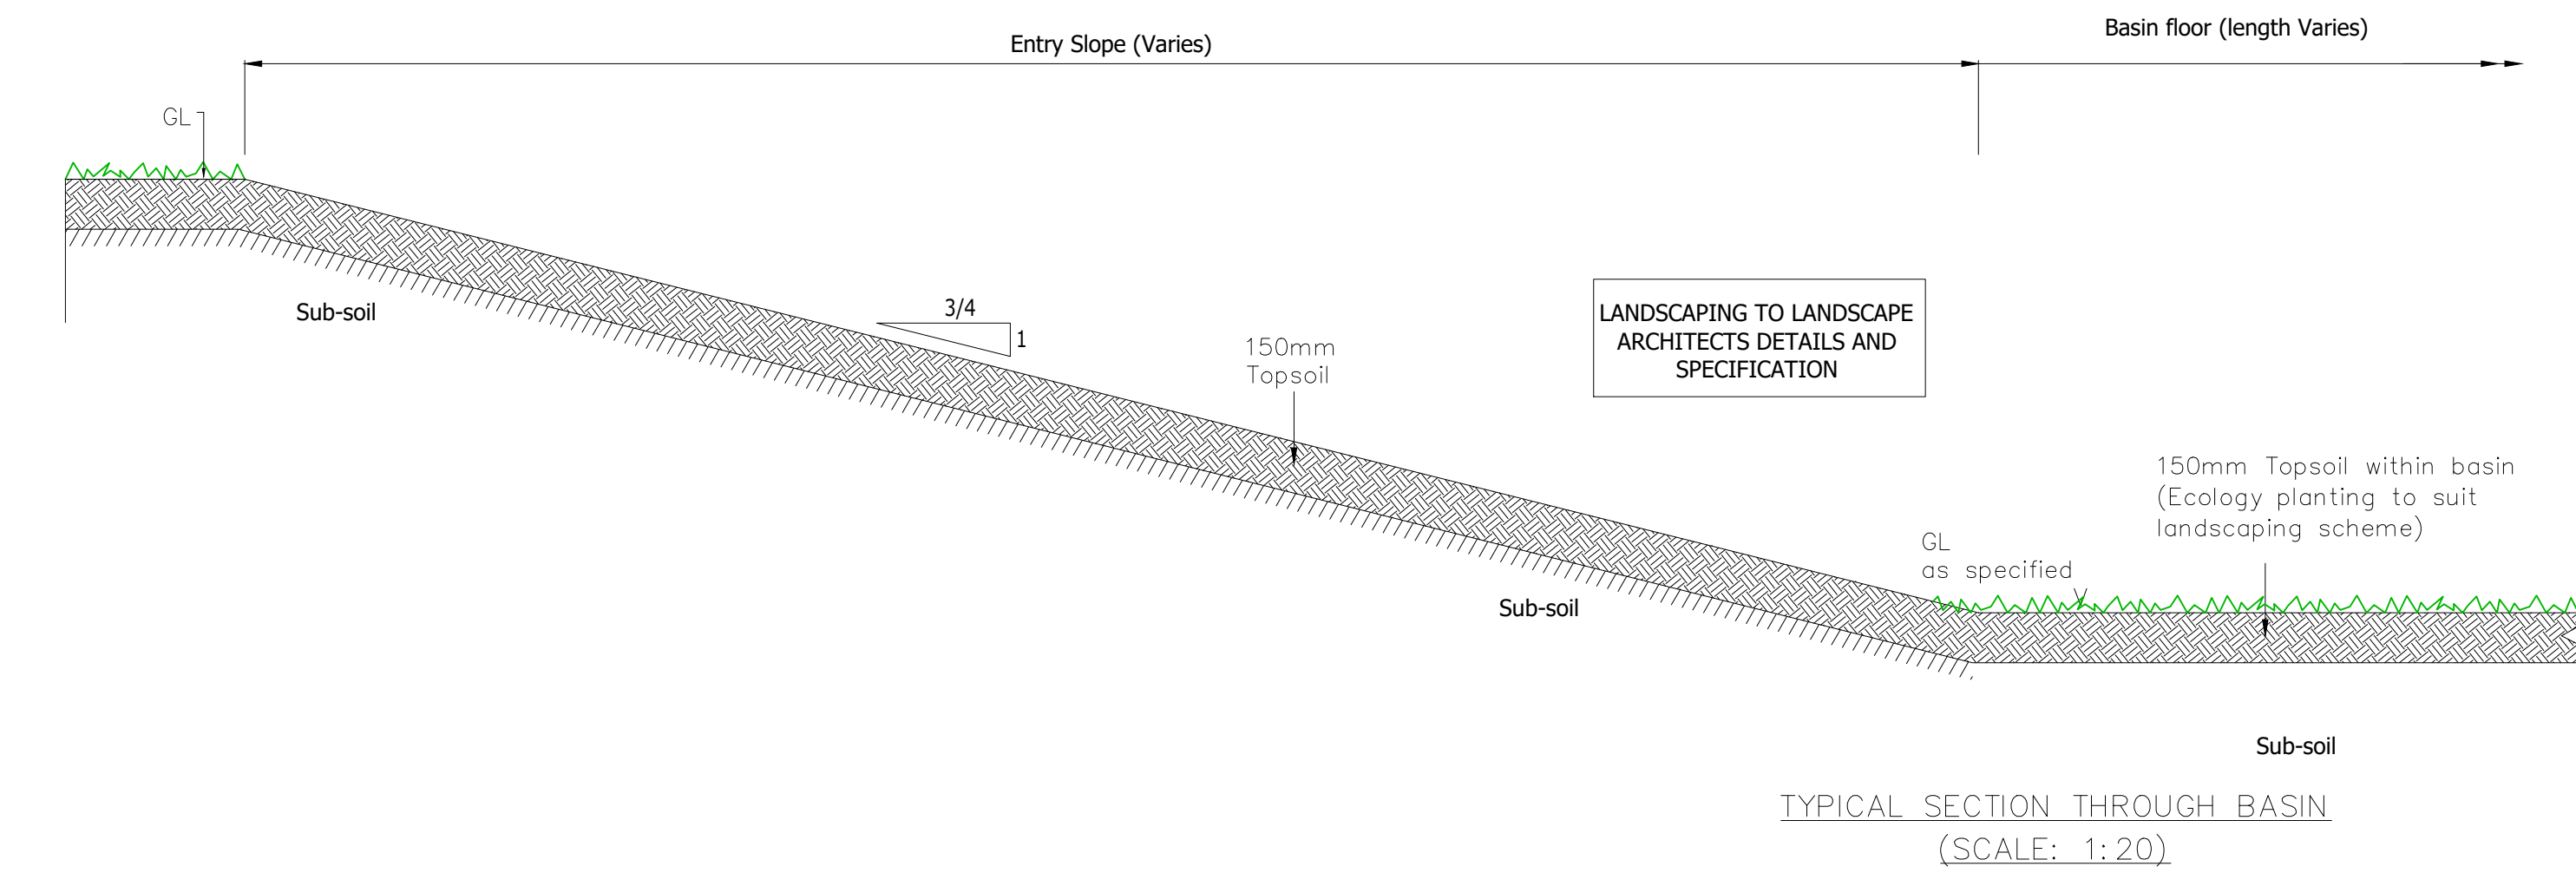

|     |          |                                    |          |       |
|-----|----------|------------------------------------|----------|-------|
| B   | 27/07/26 | Pond levels and design WL amended  | MTD      | TL    |
| A   | 24/06/26 | Drawing amended for revised design | MTD      | TL    |
| Rev | Date     | Description                        | Initials | Check |

**SDS**  
consulting  
civil & structural engineers

CLIENT:

Mr J. LEE  
c/o WILLS & Co

|        |  |
|--------|--|
| PROJEC |  |
|--------|--|

**CHARLIES PLACE, LAND OFF  
SODOM LANE,  
GRITTENHAM**

DRAWING

## SuDS SECTION

Drawing No.

g No. **6758-C-SK02** REV B

|        |                     |
|--------|---------------------|
| Status | <b>For Planning</b> |
|--------|---------------------|

Not for Construction

|            |             |            |          |
|------------|-------------|------------|----------|
| Job Number | 6758        | Date       | APR 2026 |
| Scale      | Varies @ A0 |            |          |
| Drawn By   | MTD         | Checked By | TL       |