



Notes:
Responsibility will not be accepted for errors made by others in scaling from this drawing; all construction information should be taken from figured dimensions only. If any discrepancies are found inform AB Architectural Design immediately.

REVISION
2021-12-07 - Preliminary Issue
2026-06-18 - Rev A - Proposed site plan updated and issued for planning
2026-07-28 - Rev B - Parking and turning areas shown

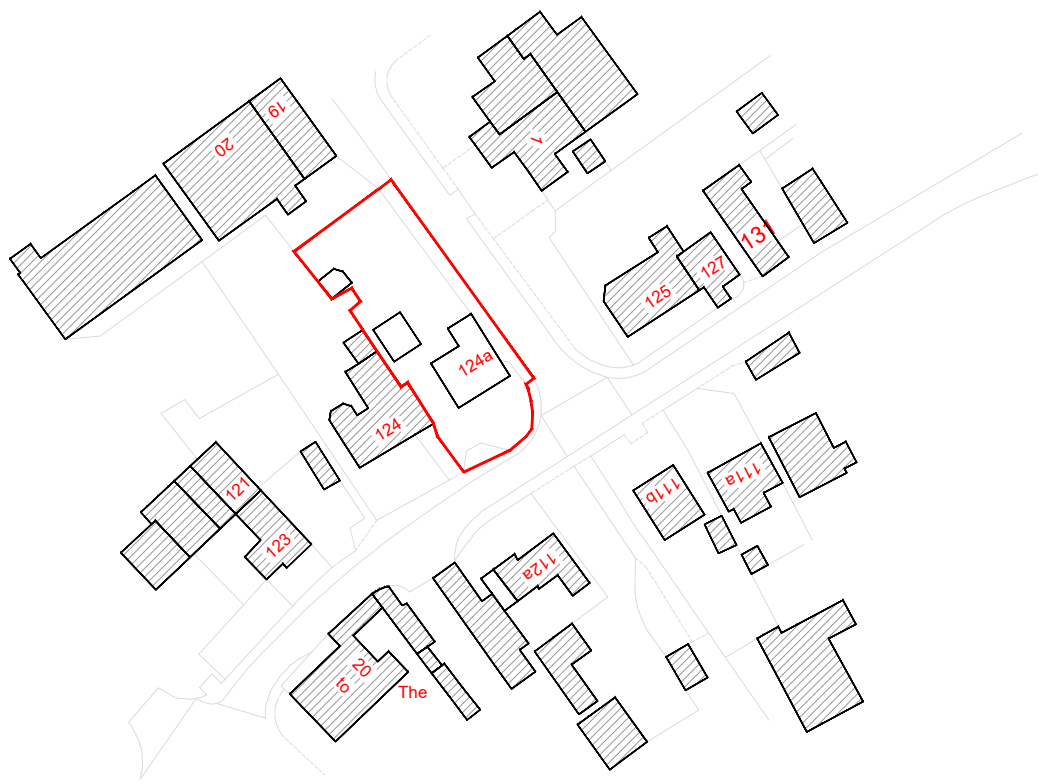

Location Plan 1:1250

KEY:
Application site

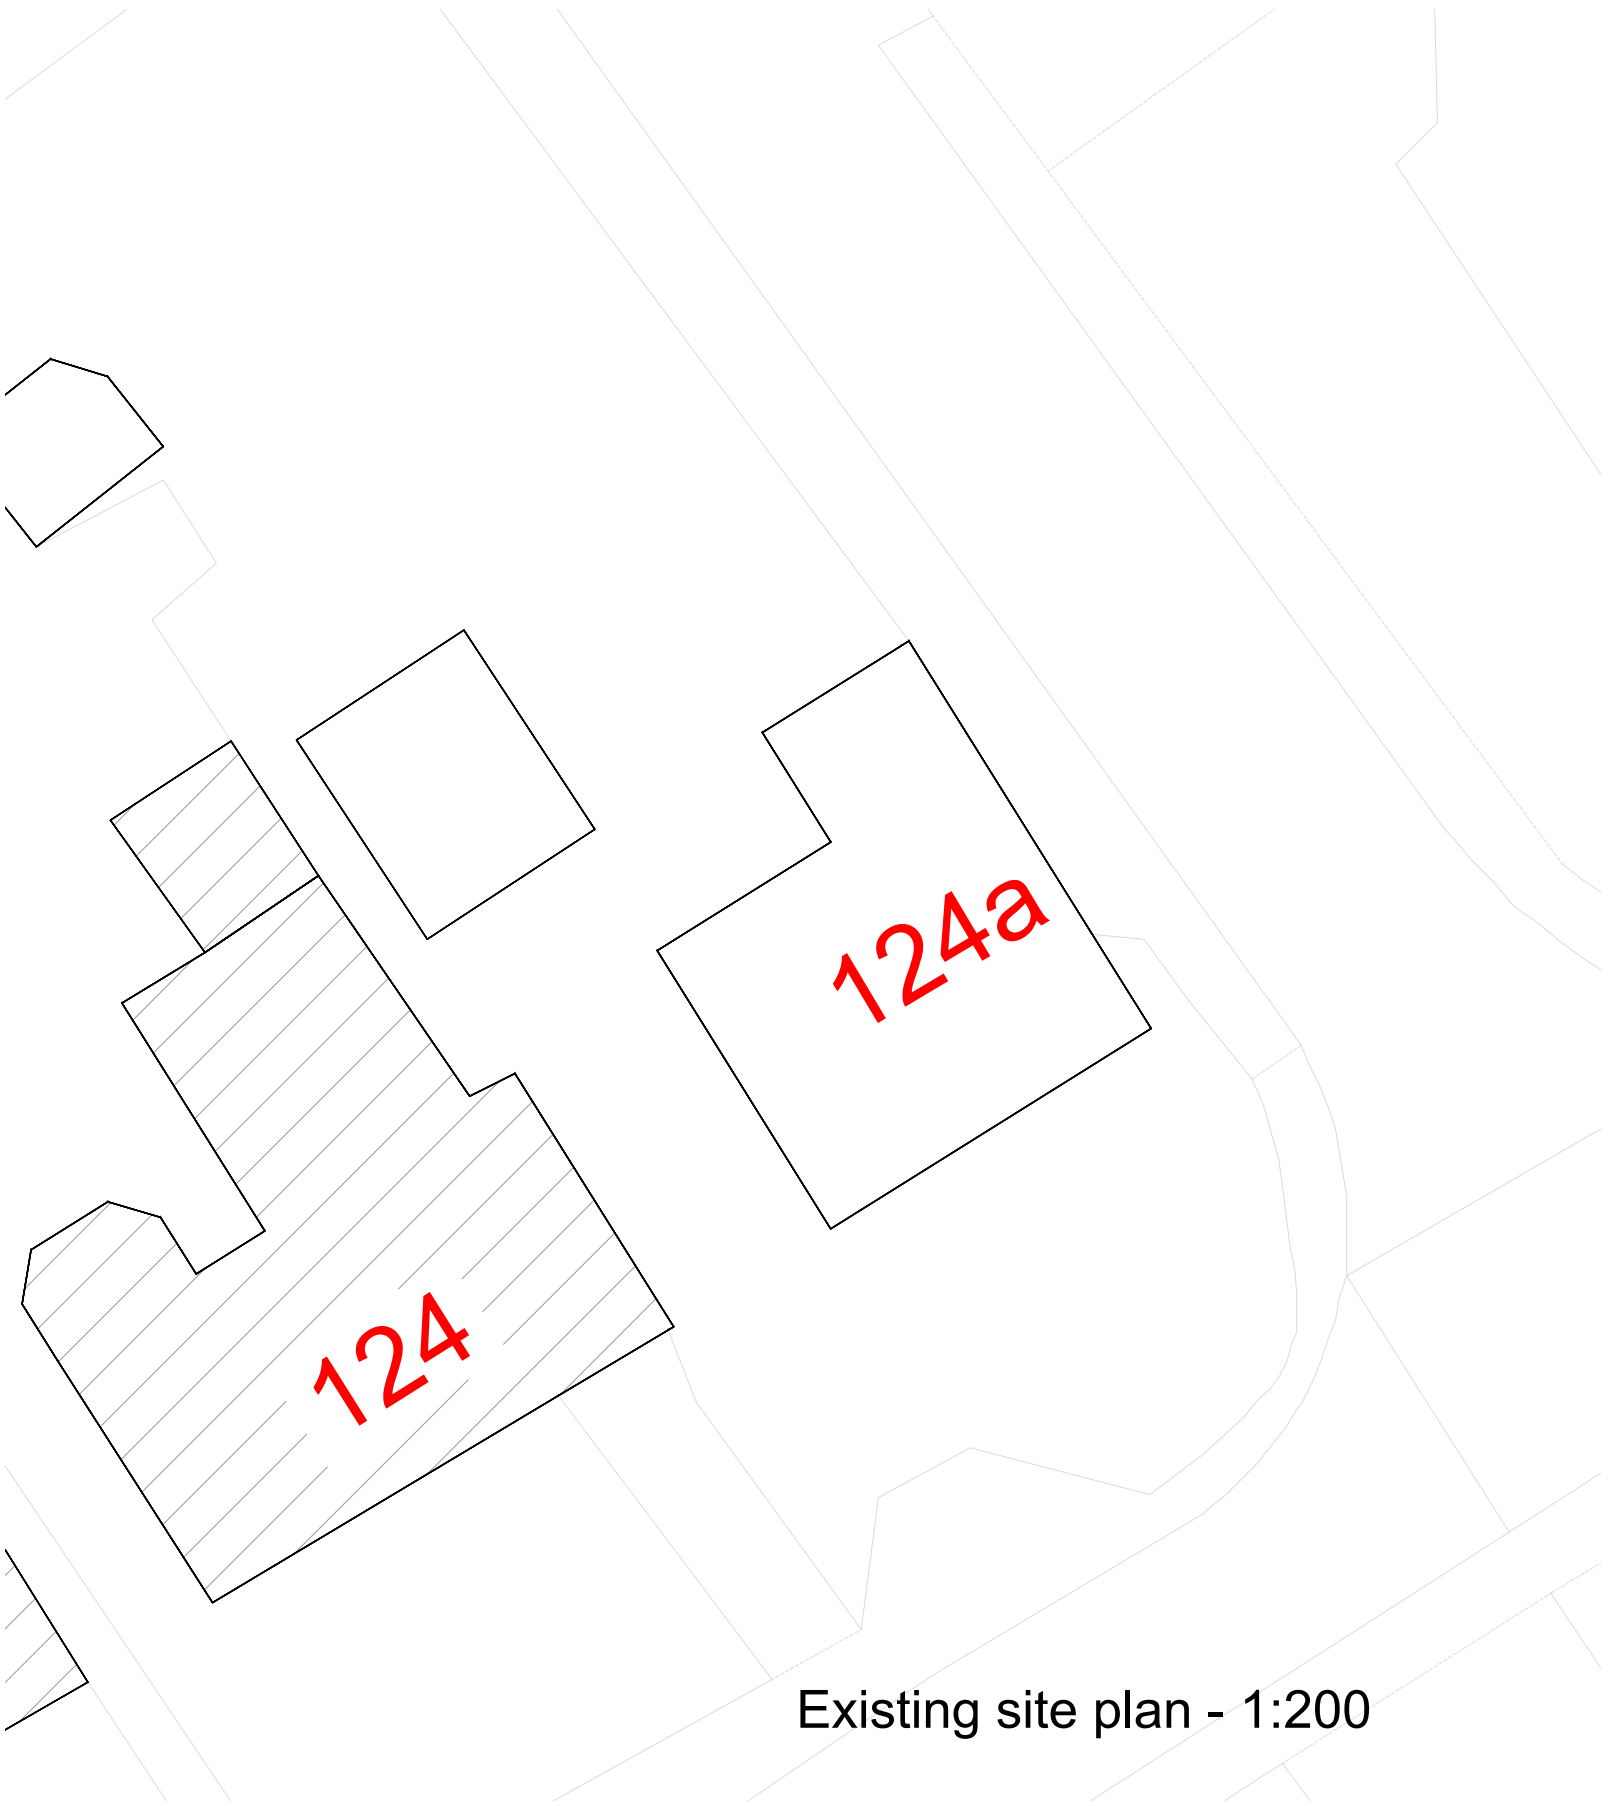

Existing site plan - 1:200



Proposed site plan - 1:200

ISSUE: PLANNING

Proposed Extension and Alterations to
124a The Midlands, Holt, BA14 6RG

Existing and Proposed site plans
and Location plan

FOR:
Mr and Mrs Lane

1:1250/200 @ A1 Dec-2021
AB/AB

AL(1)01 Rev - B

ab Architectural design

Job No. 4108

© AB Architectural Design Ltd.
Tel: 01373 832 133 - Email: queries@abadesign.co.uk - www.abadesign.co.uk

